
0m 1m 2m 3m 4m 5m

VISUAL SCALE 1:100 @ A3

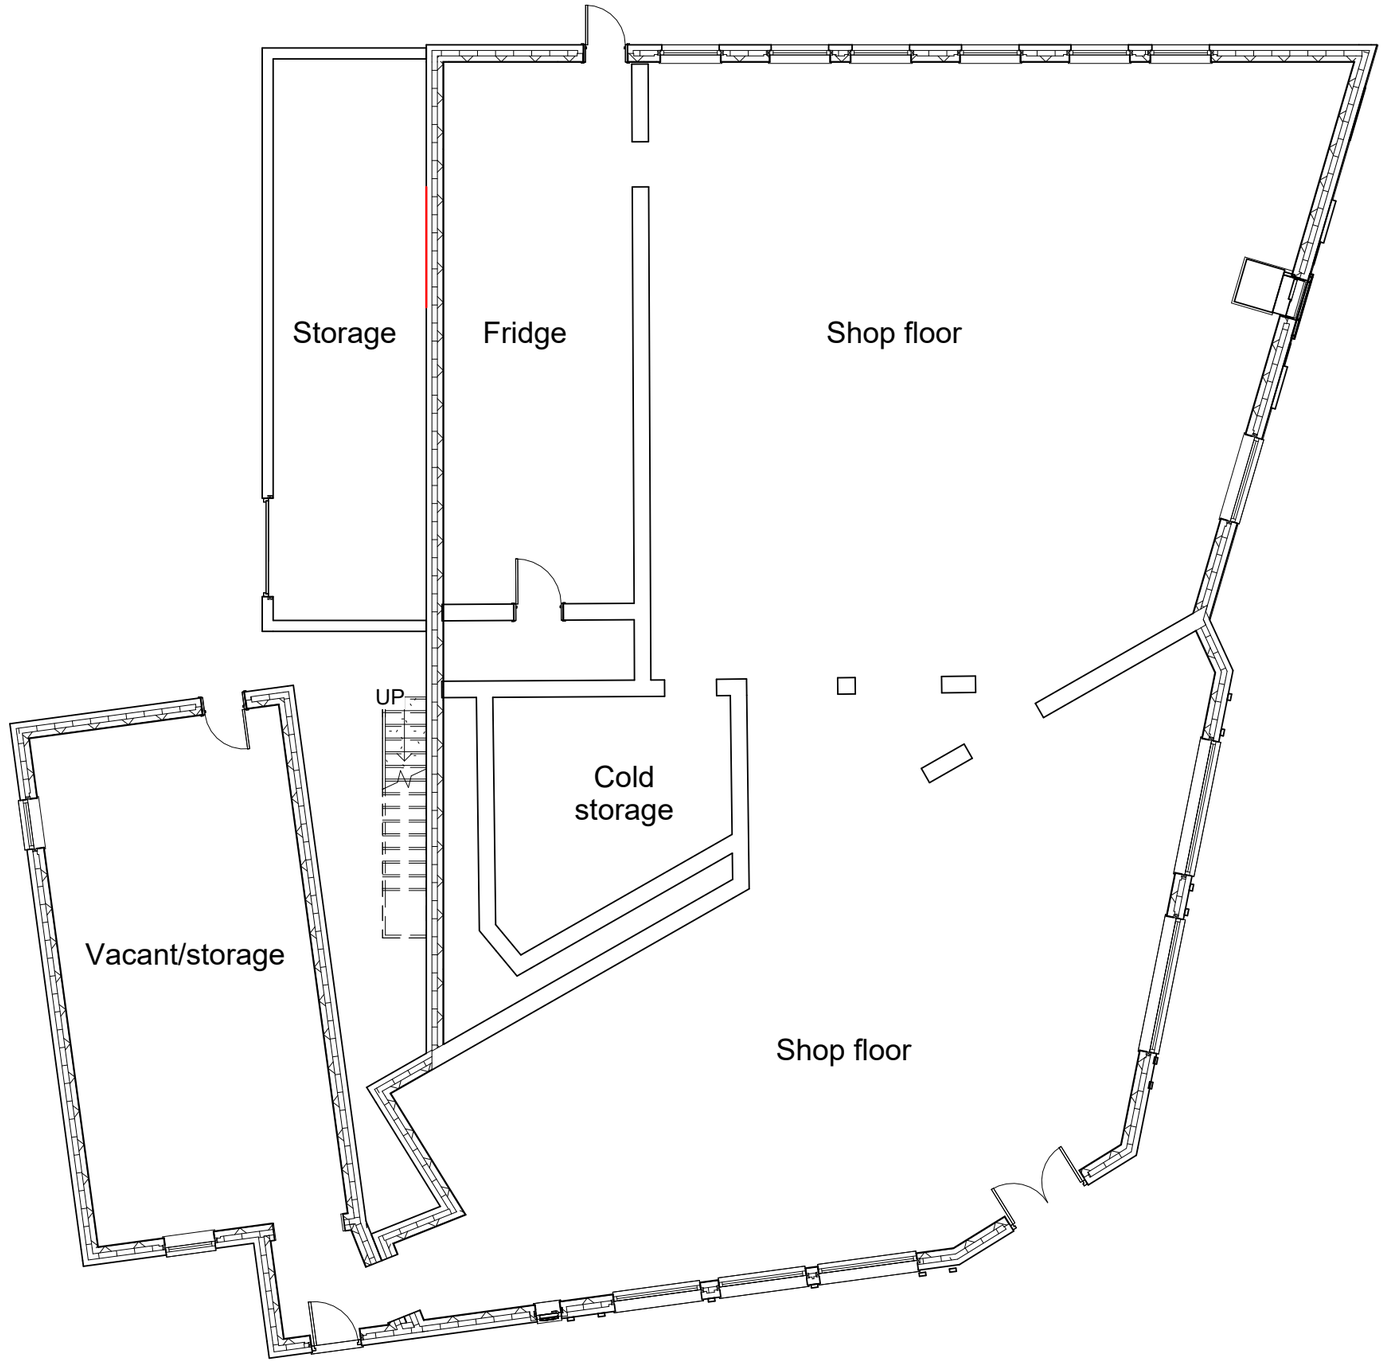

Ex Ground Floor
1 : 100

THIS DRAWING IS THE COPYRIGHT OF MD DESIGN CONSULTANCY. DO NOT SCALE FROM THESE DRAWINGS. ALL LEVELS/DIMENSIONS TO BE CHECKED ON SITE PRIOR TO WORKS COMMENCING. REPORT ALL DISCREPANCIES TO CLIENT/DESIGNER.

MD DESIGN
CONSULTANCY
07728417797
dabeer@mddesigns.co.uk

Proposed First Floor Change Of Use

876 Stockport Rd, Levenshulme, Manchester M19 3BP

Existing Plans
(DR) A100

Client Name
Mustafa Khan

Project Number
0014


Drawn By
DR

Rev	Description	Date
A	Issued For Planning	22.01.24
B	Room Names Ammended	05.03.24

Revision **B**

0m 1m 2m 3m 4m 5m

VISUAL SCALE 1:100 @ A3

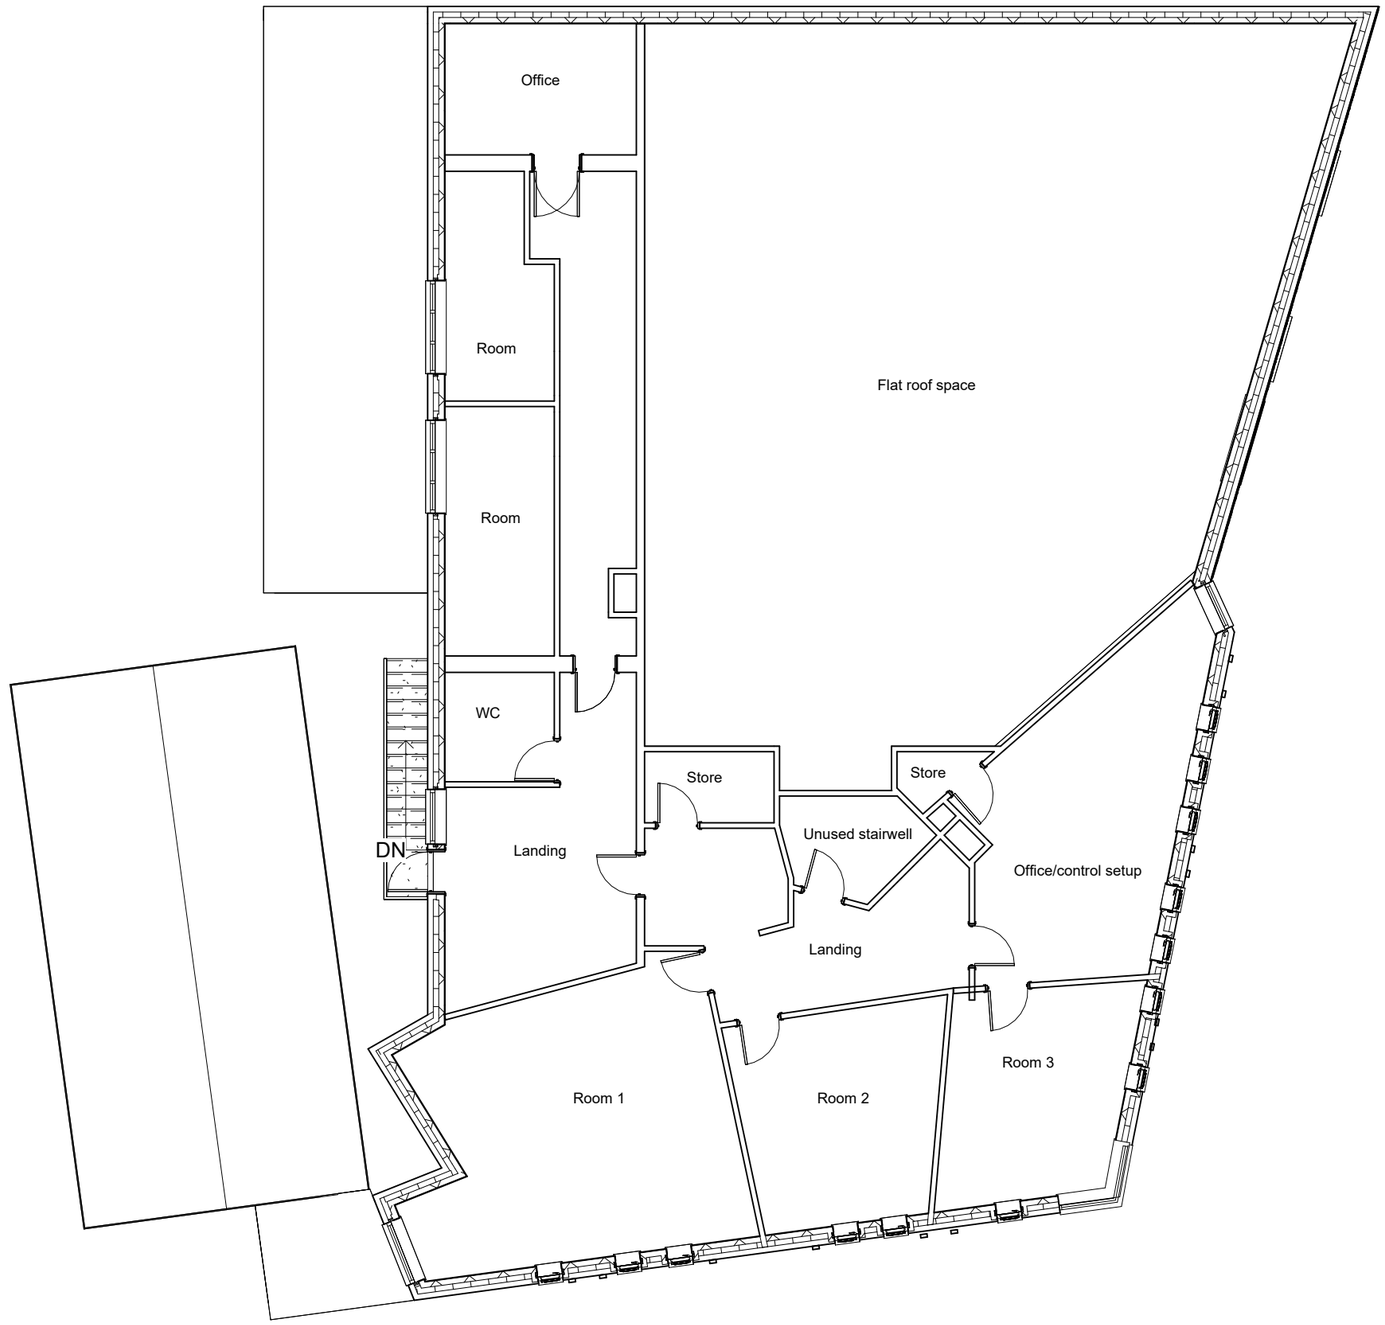

Ex First Floor

1 : 100

THIS DRAWING IS THE COPYRIGHT OF MD DESIGN CONSULTANCY. DO NOT SCALE FROM THESE DRAWINGS. ALL LEVELS/DIMENSIONS TO BE CHECKED ON SITE PRIOR TO WORKS COMMENCING. REPORT ALL DISCREPANCIES TO CLIENT/DESIGNER.

MD DESIGN
CONSULTANCY
07728417797
dabeer@mddesigns.co.uk

Proposed First Floor Change Of Use

876 Stockport Rd, Levenshulme, Manchester M19 3BP

Existing Plans
(DR) A101

Client Name
Mustafa Khan

Project Number
0014

Drawn By
DR

Rev	Description	Date
A	Issued For Planning	22.01.24
B	Room Names Ammended	05.03.24

Revision **B**



Stockport Road Elevation

1 : 100



Worsley Grove Elevation

1 : 100

THIS DRAWING IS THE COPYRIGHT OF MD DESIGN CONSULTANCY. DO NOT SCALE FROM THESE DRAWINGS. ALL LEVELS/DIMENSIONS TO BE CHECKED ON SITE PRIOR TO WORKS COMMENCING. REPORT ALL DISCREPANCIES TO CLIENT/DESIGNER.

MD DESIGN
CONSULTANCY
07728417797
dabeer@mddesigns.co.uk

Proposed First Floor Change Of Use

876 Stockport Rd, Levenshulme, Manchester M19 3BP

Existing Elevations
(DR) A102

Client Name
Mustafa Khan

Project Number
0014

Drawn By
DR

Rev	Description	Date
A	Issued For Planning	22.01.24
B	Room Names Ammended	05.03.24

Revision **B**



Rear Elevation

1 : 100



Levenshulme Terrace Elevation

1 : 100

THIS DRAWING IS THE COPYRIGHT OF MD DESIGN CONSULTANCY. DO NOT SCALE FROM THESE DRAWINGS. ALL LEVELS/DIMENSIONS TO BE CHECKED ON SITE PRIOR TO WORKS COMMENCING. REPORT ALL DISCREPANCIES TO CLIENT/DESIGNER.

MD DESIGN
CONSULTANCY
07728417797
dabeer@mddesigns.co.uk

Proposed First Floor Change Of Use

876 Stockport Rd, Levenshulme, Manchester M19 3BP

Existing Elevations
(DR) A103

Client Name
Mustafa Khan

Project Number
0014

Drawn By
DR

Rev	Description	Date
A	Issued For Planning	22.01.24
B	Room Names Ammended	05.03.24

Revision **B**

0m 1m 2m 3m 4m 5m

VISUAL SCALE 1:100 @ A3



PP First Floor Plan

1 : 100

THIS DRAWING IS THE COPYRIGHT OF MD DESIGN CONSULTANCY. DO NOT SCALE FROM THESE DRAWINGS. ALL LEVELS/DIMENSIONS TO BE CHECKED ON SITE PRIOR TO WORKS COMMENCING. REPORT ALL DISCREPANCIES TO CLIENT/DESIGNER.

MD DESIGN
CONSULTANCY
07728417797
dabeer@mddesigns.co.uk

Proposed First Floor Change Of Use

876 Stockport Rd, Levenshulme, Manchester M19 3BP

Proposed Plans
(DR) A200

Project Number
0014


Client Name
Mustafa Khan

Drawn By
DR

Rev	Description	Date
A	Issued For Planning	22.01.24
B	Room Names Ammended	05.03.24

Revision **B**

North

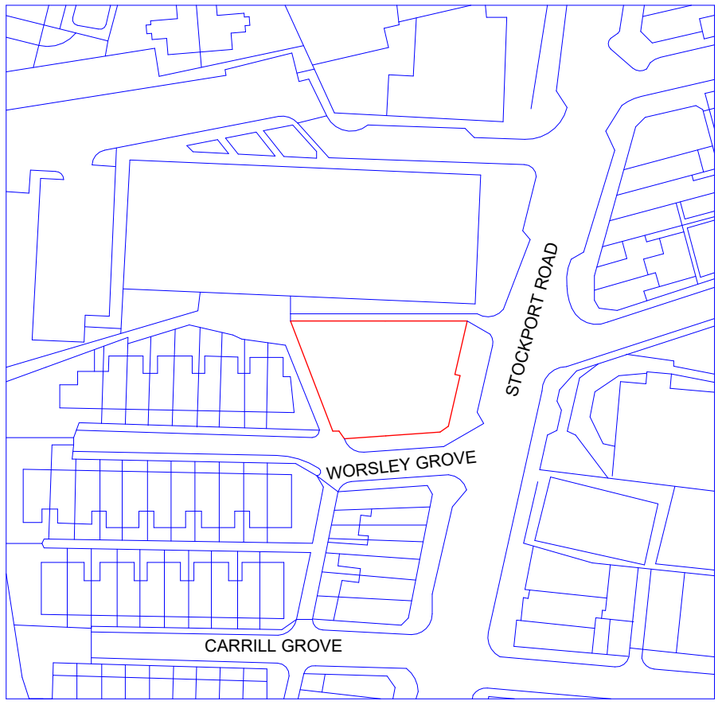


Location Plan

1 : 1250

0m 25m 50m 75m 100m 125m

VISUAL SCALE 1:1250 @ A3

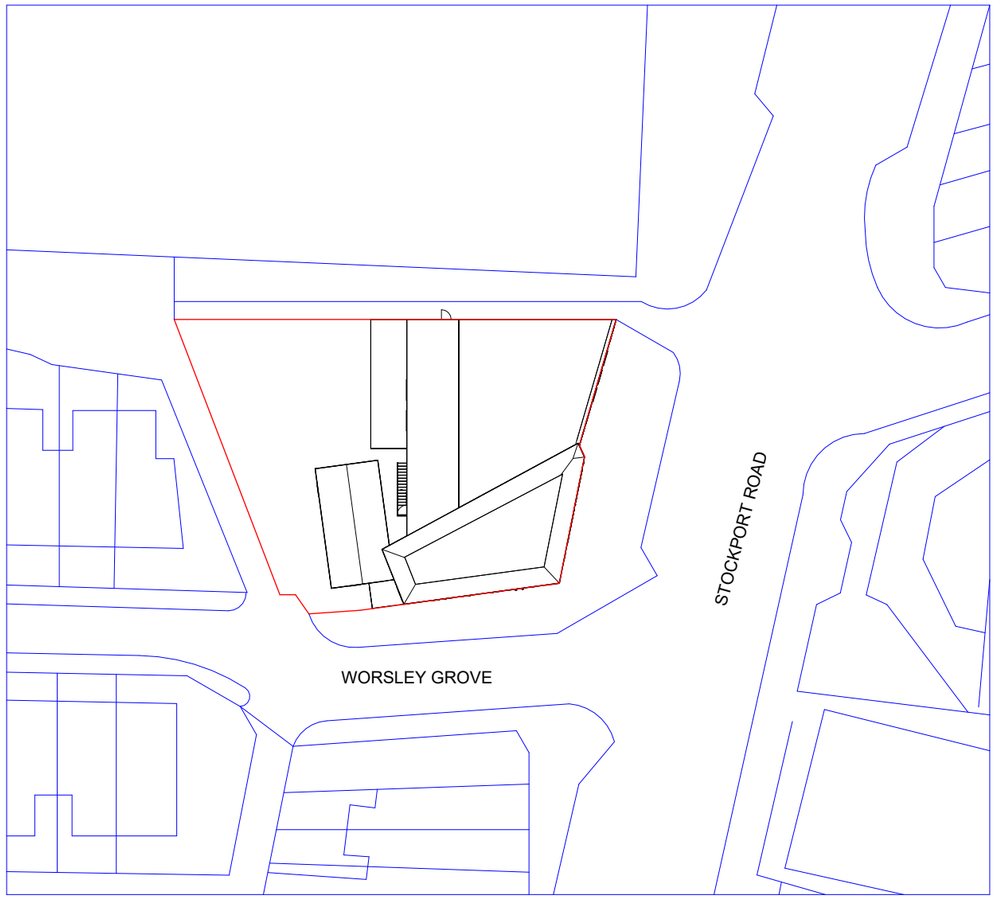

Site Plan

1 : 500

0m 10m 20m 30m 40m 50m

VISUAL SCALE 1:500 @ A3

THIS DRAWING IS THE COPYRIGHT OF MD DESIGN CONSULTANCY. DO NOT SCALE FROM THESE DRAWINGS. ALL LEVELS/DIMENSIONS TO BE CHECKED ON SITE PRIOR TO WORKS COMMENCING. REPORT ALL DISCREPANCIES TO CLIENT/DESIGNER.

MD DESIGN
CONSULTANCY
07728417797
dabeer@mddesigns.co.uk

Proposed First Floor Change Of Use

876 Stockport Rd, Levenshulme, Manchester M19 3BP

Location/Site Plan
(DR) A201

Client Name
Mustafa Khan

Project Number
0014

Drawn By
DR

Rev	Description	Date
A	Issued For Planning	22.01.24
B	Room Names Ammended	05.03.24

Revision **B**