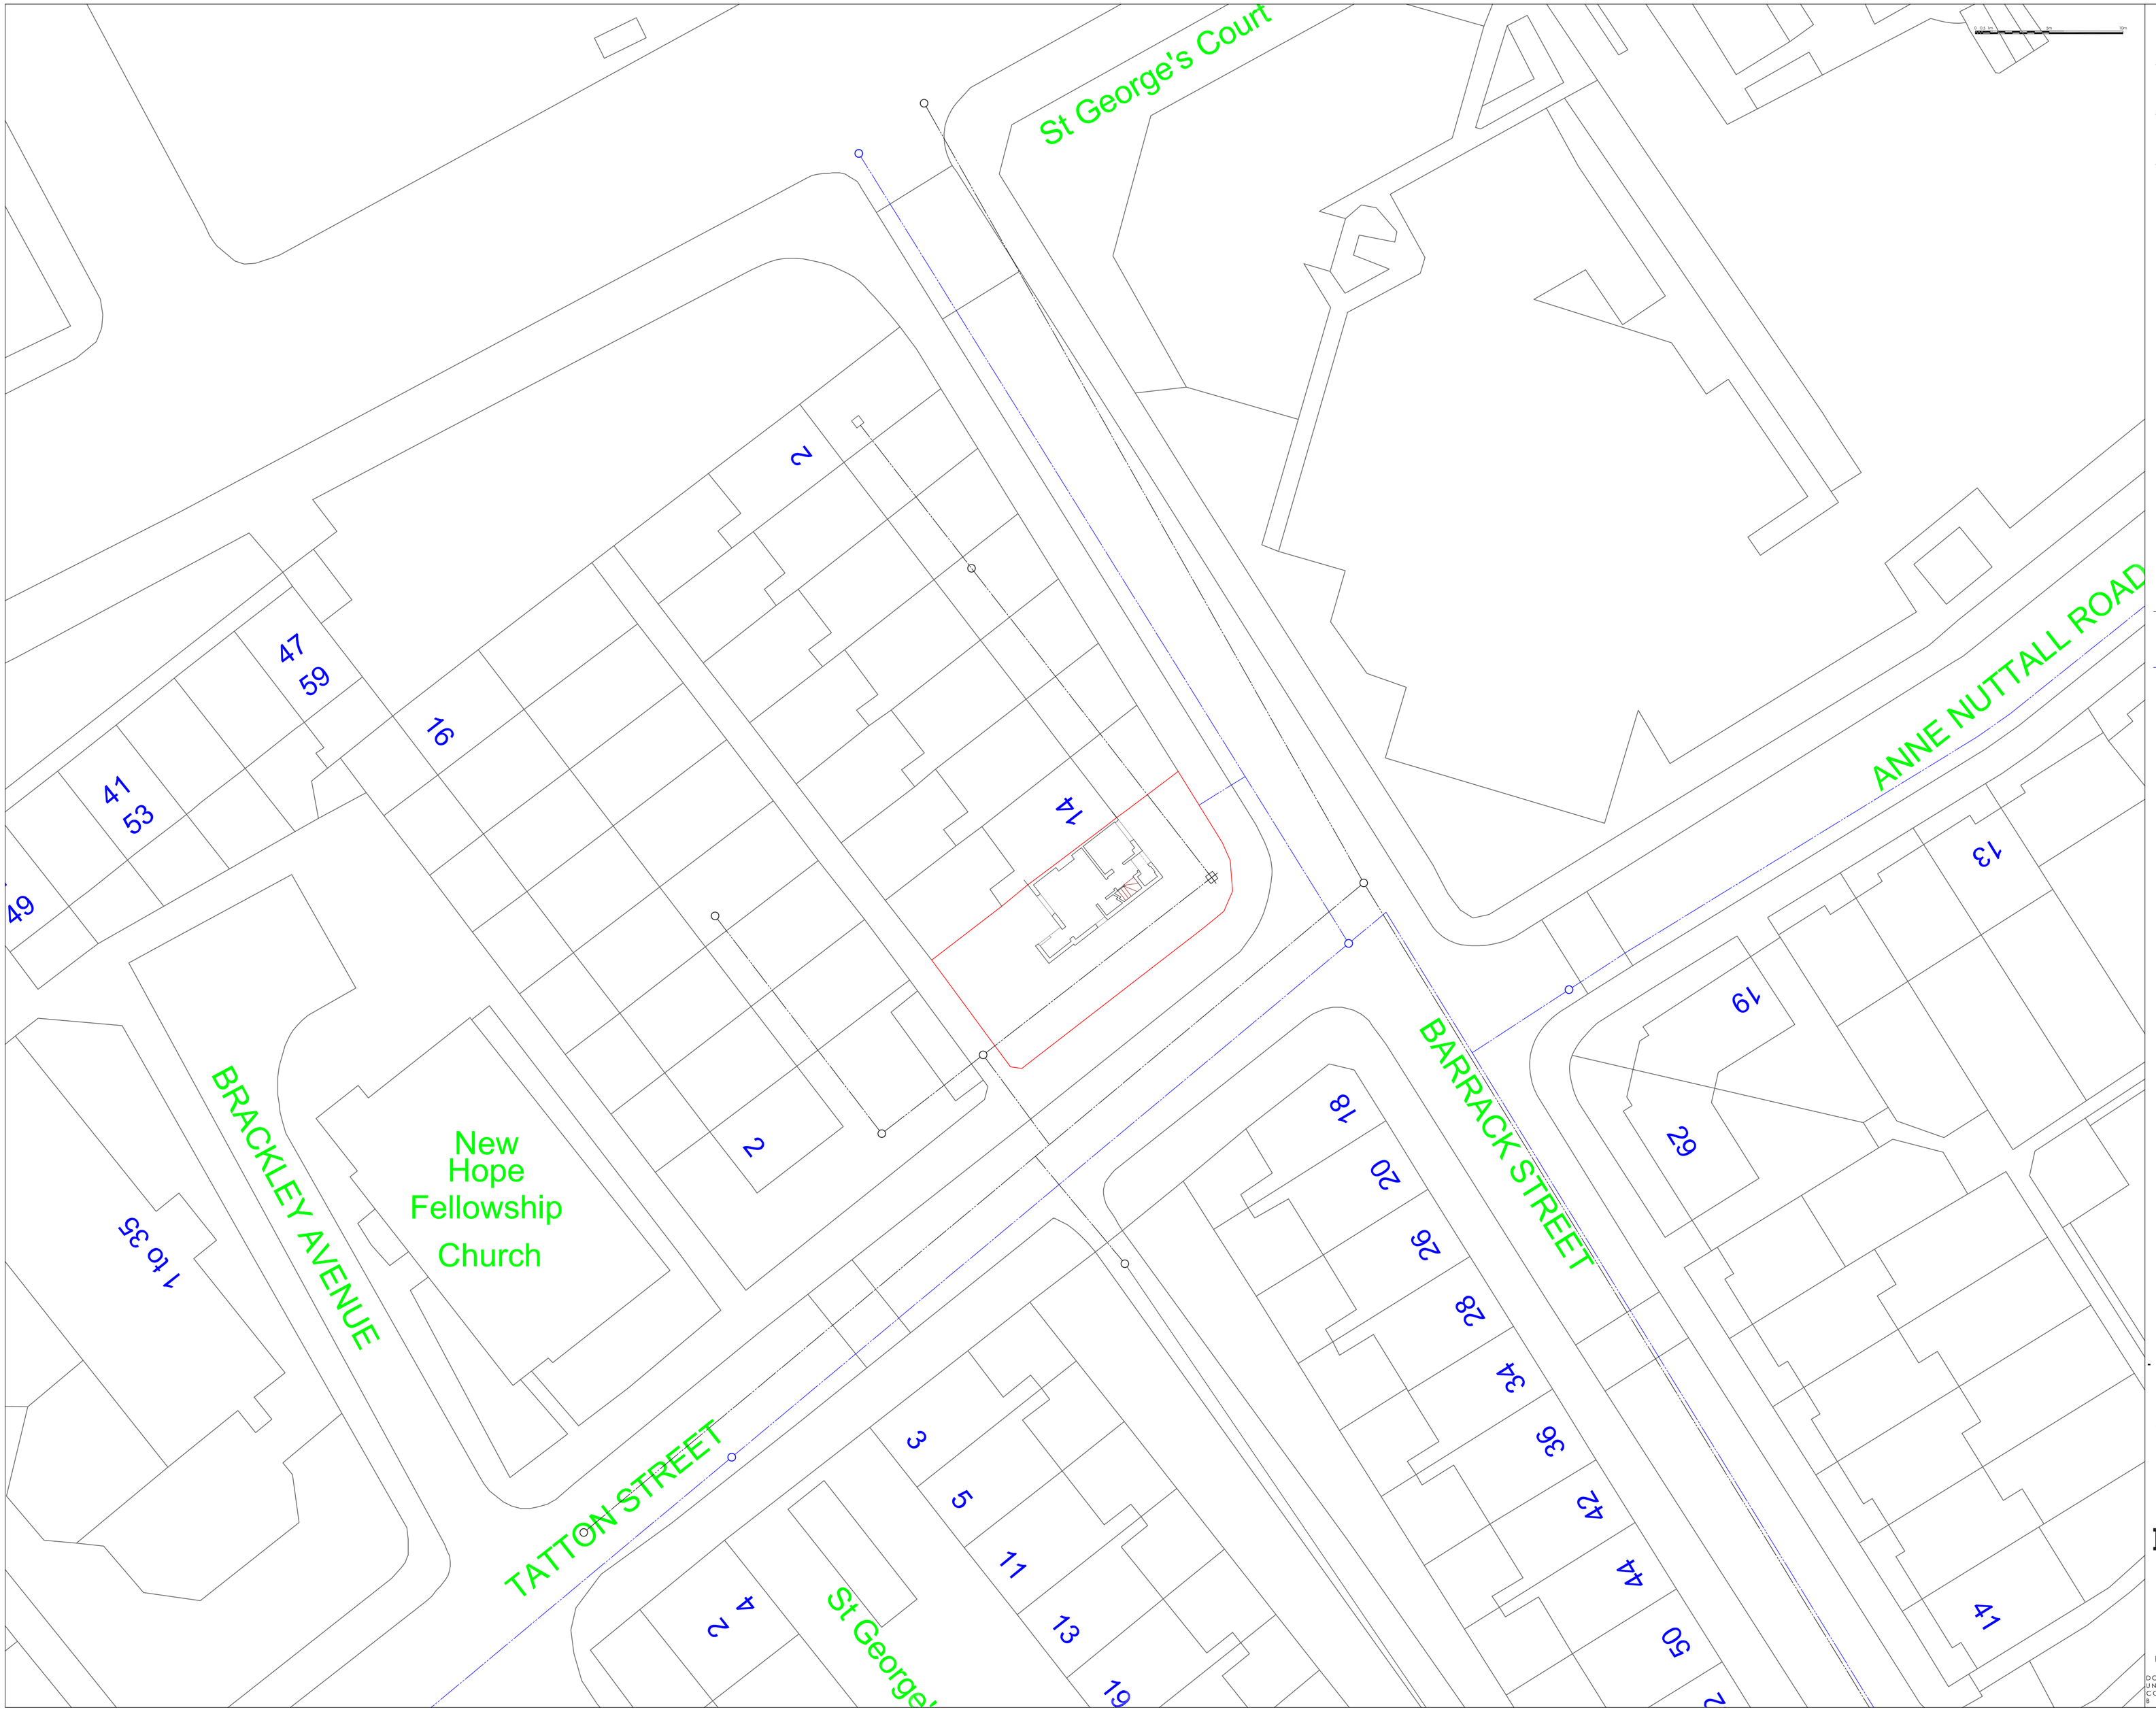

PROJECT REF
22044

DRAWING REF
230

SCALE
1:200 @ A1

DATE
JUNE '22

BLUECHIP ARCHITECTURE

CLIENT
MR P BYRNE
14A BARRACK CLOSE
HULME
MANCHESTER
M15 4ER

PROJECT
NEW BUILD END-TERRACE HOUSE

DRAWING TITLE
EXISTING DRAINAGE LAYOUT

PLANNING

MAINS SEWER

WATER MAINS

-	ISSUED FOR PLANNING APPROVAL	20.09.23

BLUECHIP ARCHITECTURE

07999 294 675
DESIGN@BLUECHIP-ARCHITECTURE.CO.UK
WWW.BLUECHIP-ARCHITECTURE.CO.UK

LOWRY MILL | LEES ST. | SWINTON | MANCHESTER | M27 6DB

DO NOT SCALE FROM THIS DRAWING. COPYRIGHT PROTECTED & ISSUED UNDER LICENCE TO THE CLIENT NAMED BELOW. ALL INFORMATION CONTAINED WITHIN IS NON-TRANSFERABLE WITHOUT APPROVAL FROM BLUECHIP ARCHITECTS LTD