
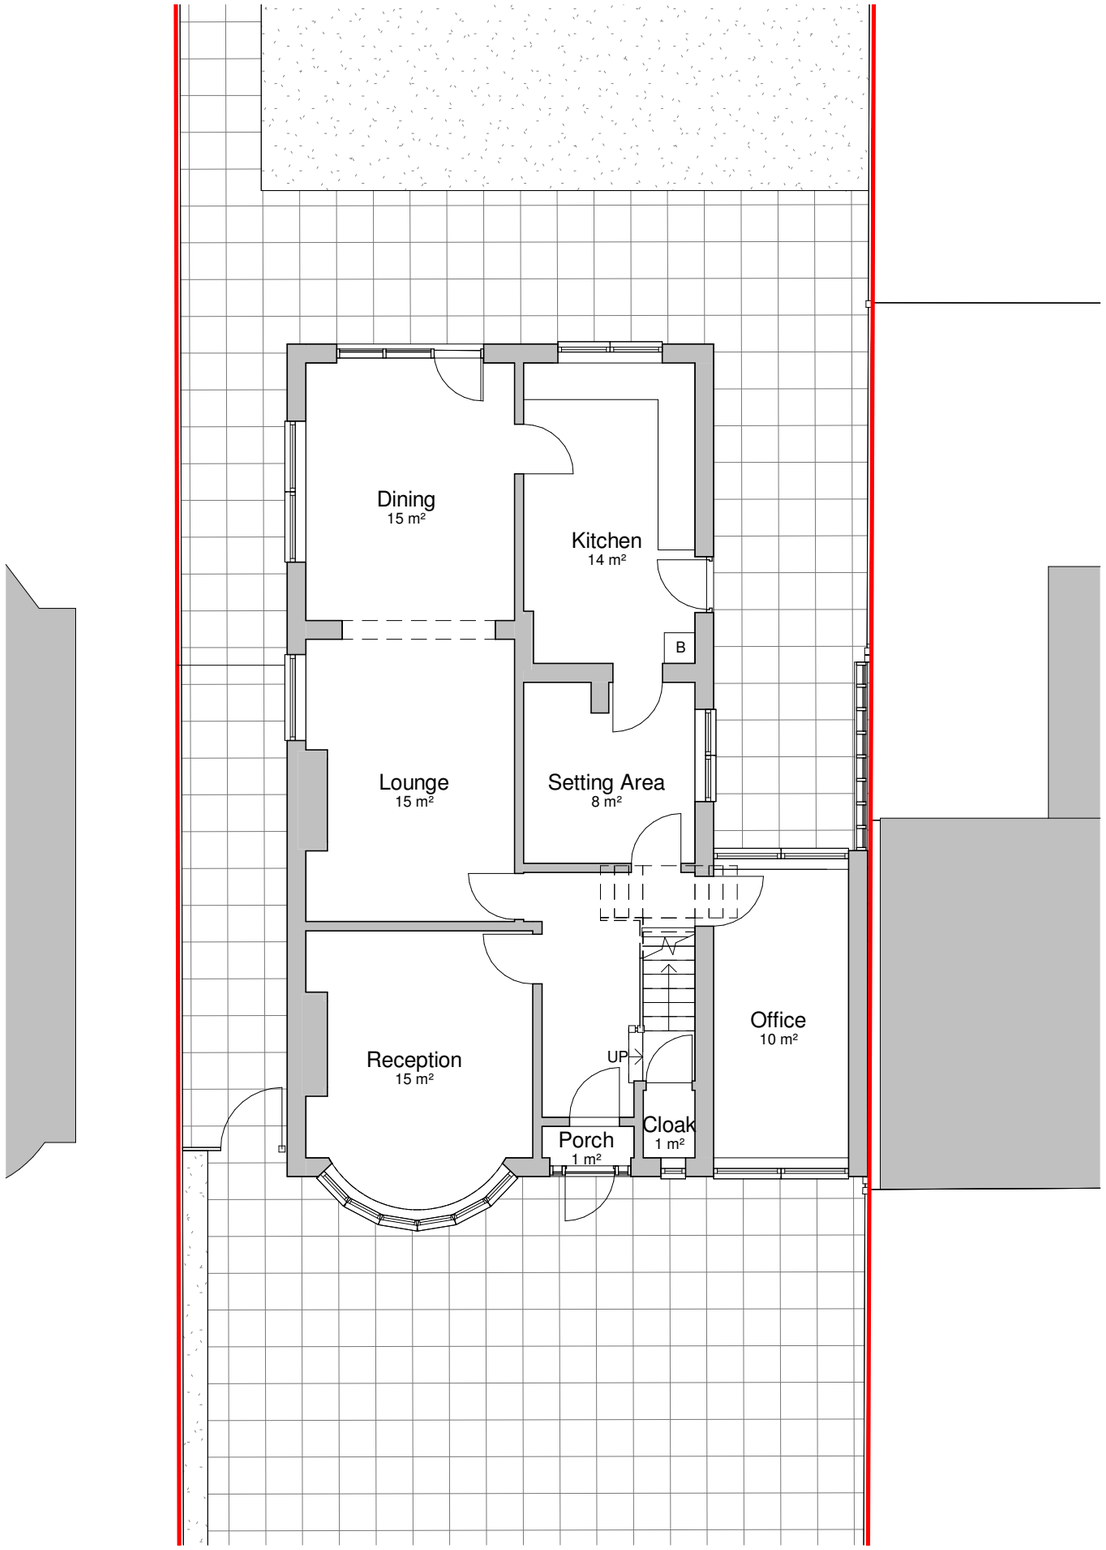


1 **Existing Ground Floor Plan**
1 : 100

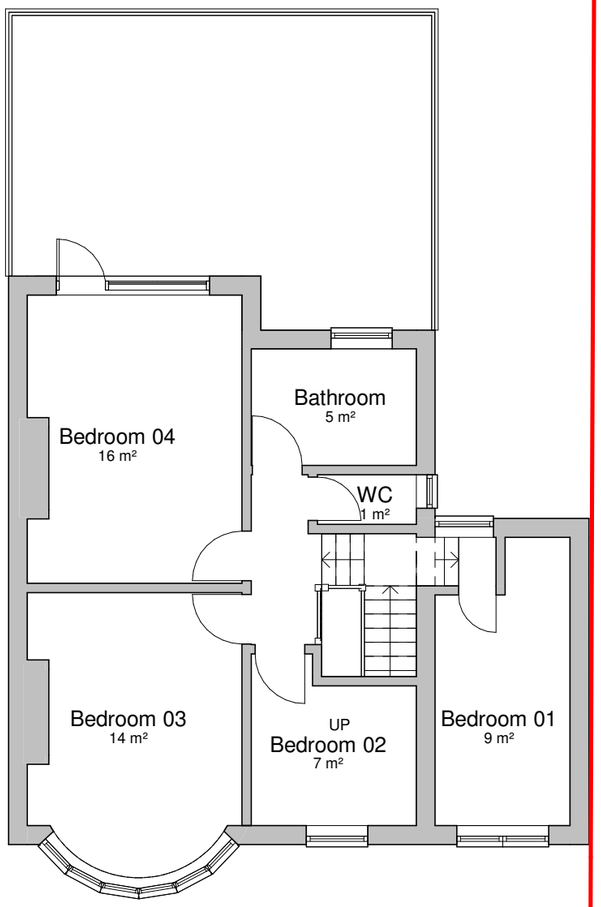

2 **Existing First Floor Plan**
1 : 100

0 1 2 3 4m
1:100

General Notes

The Architect shall have no responsibility for any use made of this document other than for that which it was prepared and issued.

All dimensions should be checked on site. Do not scale from this drawing

To be read in conjunction with all other Consultant's drawings.

The Architect to be immediately notified of any discrepancies.

Copyright on this drawing retained by the Architect.

LEGEND

Site Boundary

No.	Date	Dwn	Chk	App	Revision or reason for issue
P1	27/03/24	AK	SH		Initial Issue

Client
Moazzam Ullah

createitstudios ...leave an impression
Create It Studios (NW) Ltd
Universal Square
Devonshire Street North
Manchester
M12 6JH
info@createitstudios.co.uk

Project Title
2 Greystone Avenue Manchester M21 7RP

Scale / North Point
1 : 100

Drawing Title
Existing Floor Plans

Drawing Number
A1545(01)AP002

Revision
P1

Drawing Status
Preliminary