



This drawing is the copyright of LDM Design.
All dimensions to be checked on site.
Do not scale.
All levels to be checked on site and refer to Ordnance Survey Datum Newlyn unless alternative datum given.
All errors and omissions to be reported to the Architect prior to commencement.
This drawing must be read in conjunction with the relevant specification clauses.
This drawing must not be used on site unless issued for construction.

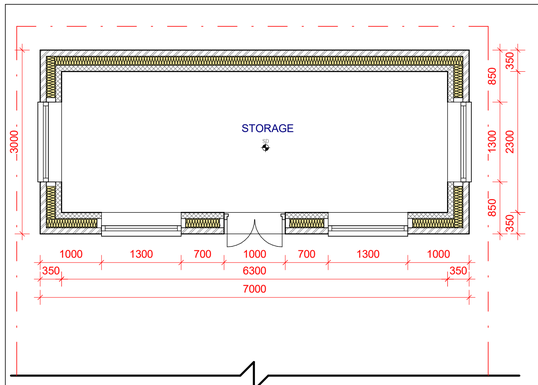

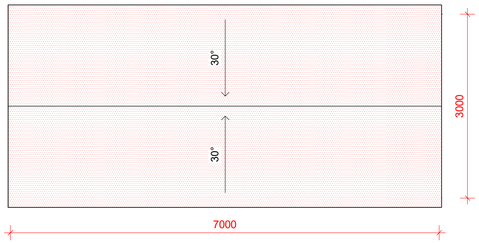


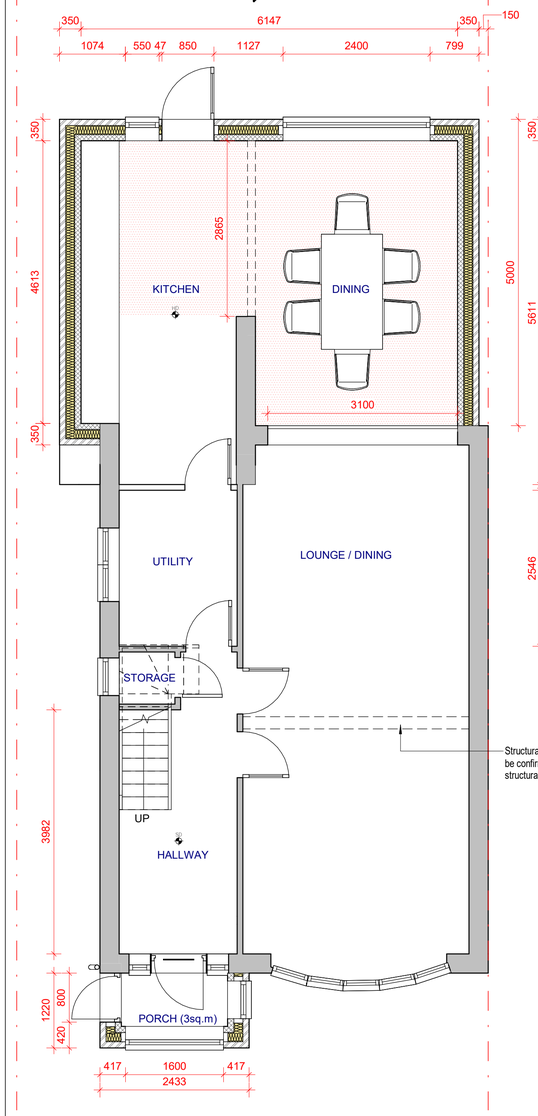


Proposed Ground Floor
1 : 50

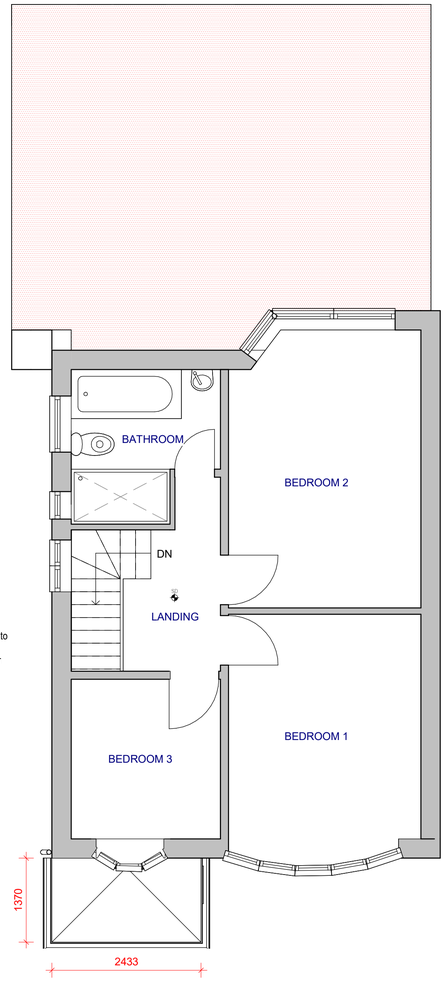


Proposed First Floor
1 : 50

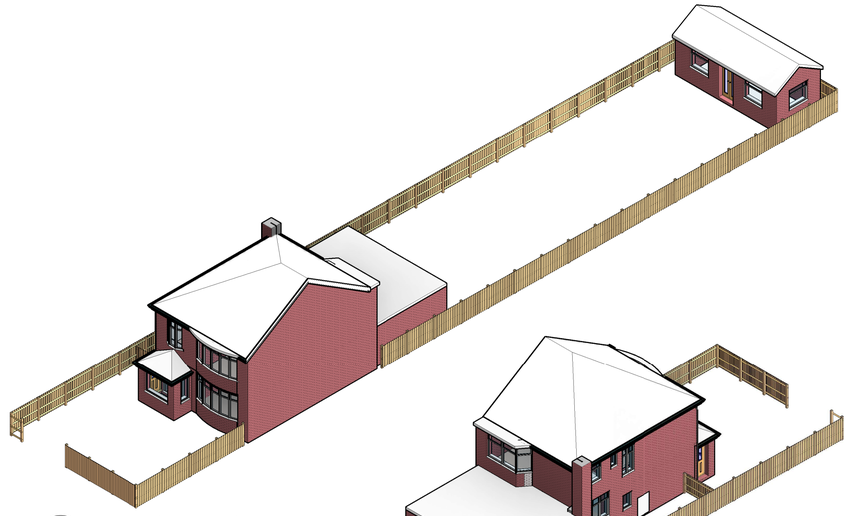


Proposed Front-Right 3D View

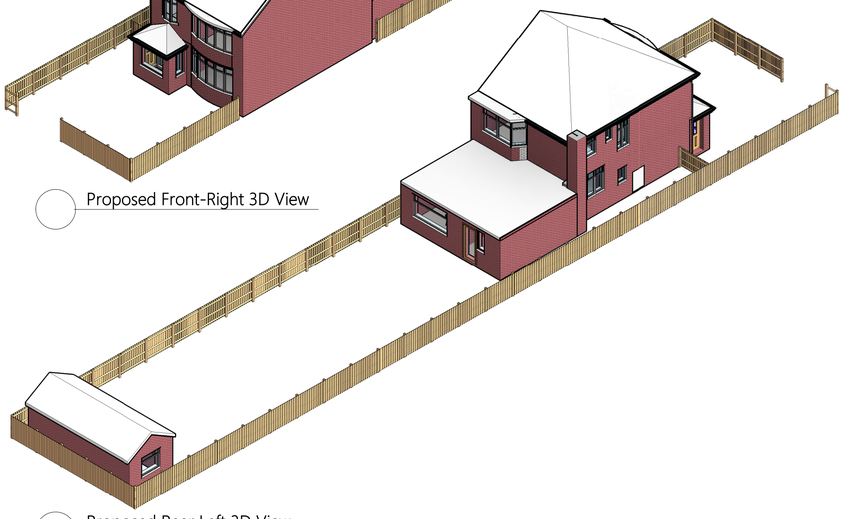


Proposed Rear Left 3D View

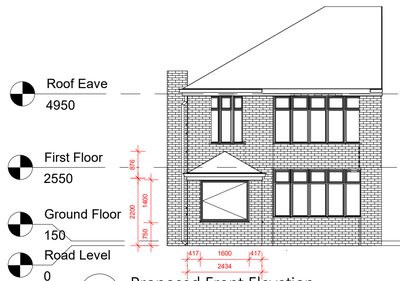


Proposed Front Elevation
1 : 100

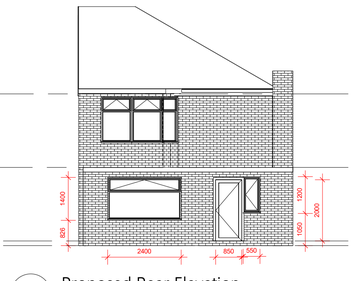


Proposed Rear Elevation
1 : 100

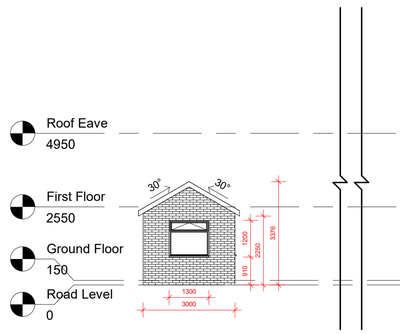

Proposed Left Elevation
1 : 100

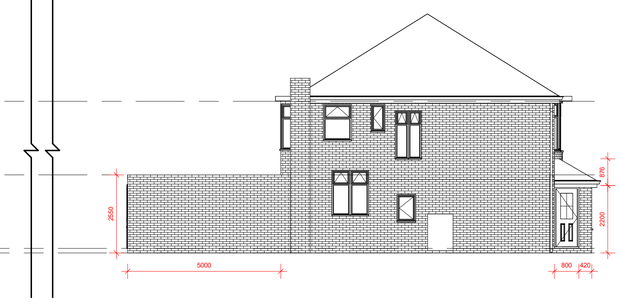

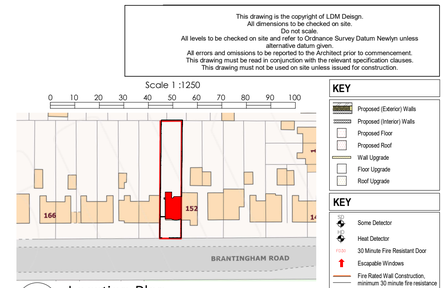


Location Plan
1 : 1250

KEY

- Proposed (Exterior) Walls
- Proposed (Interior) Walls
- Proposed Floor
- Proposed Roof
- Wall Upgrade
- Floor Upgrade
- Roof Upgrade

KEY

- Some Detector
- Heat Detector
- FD30 30 Minute Fire Resistant Door
- Escapable Windows
- Fire Rated Wall Construction, minimum 30 minute fire resistance
- Obscure glass windows

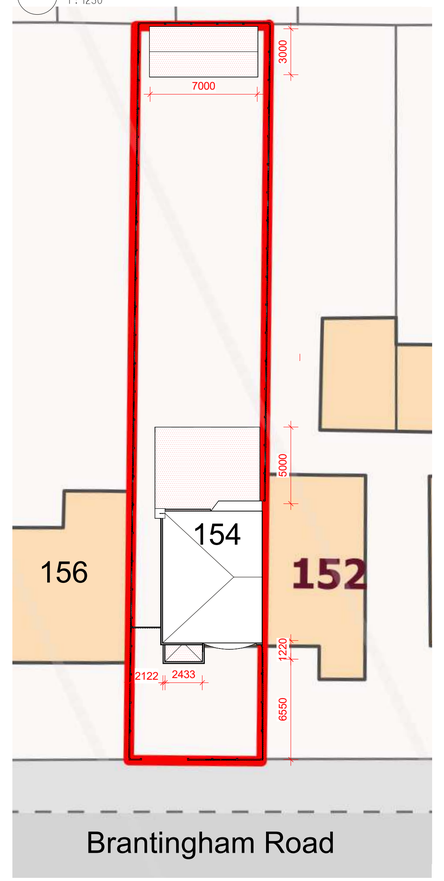

Proposed Site Plan
1 : 200

North

GRAPHIC SCALE: 1:50
GRAPHIC SCALE: 1:150
GRAPHIC SCALE: 1:100
GRAPHIC SCALE: 1:200

LDM Design

PROJECT	154 Brantingham Road, Chorlton-Cum-Hardy, Manchester M21 0TS
SHEET	Planning Drawings
CLIENT	Ms Wan Koon CHUA
Scale (@ A3)	As indicated
Drawn by	BA
Checked by	KK
DRAWING NUMBER	A01-B
REV	C