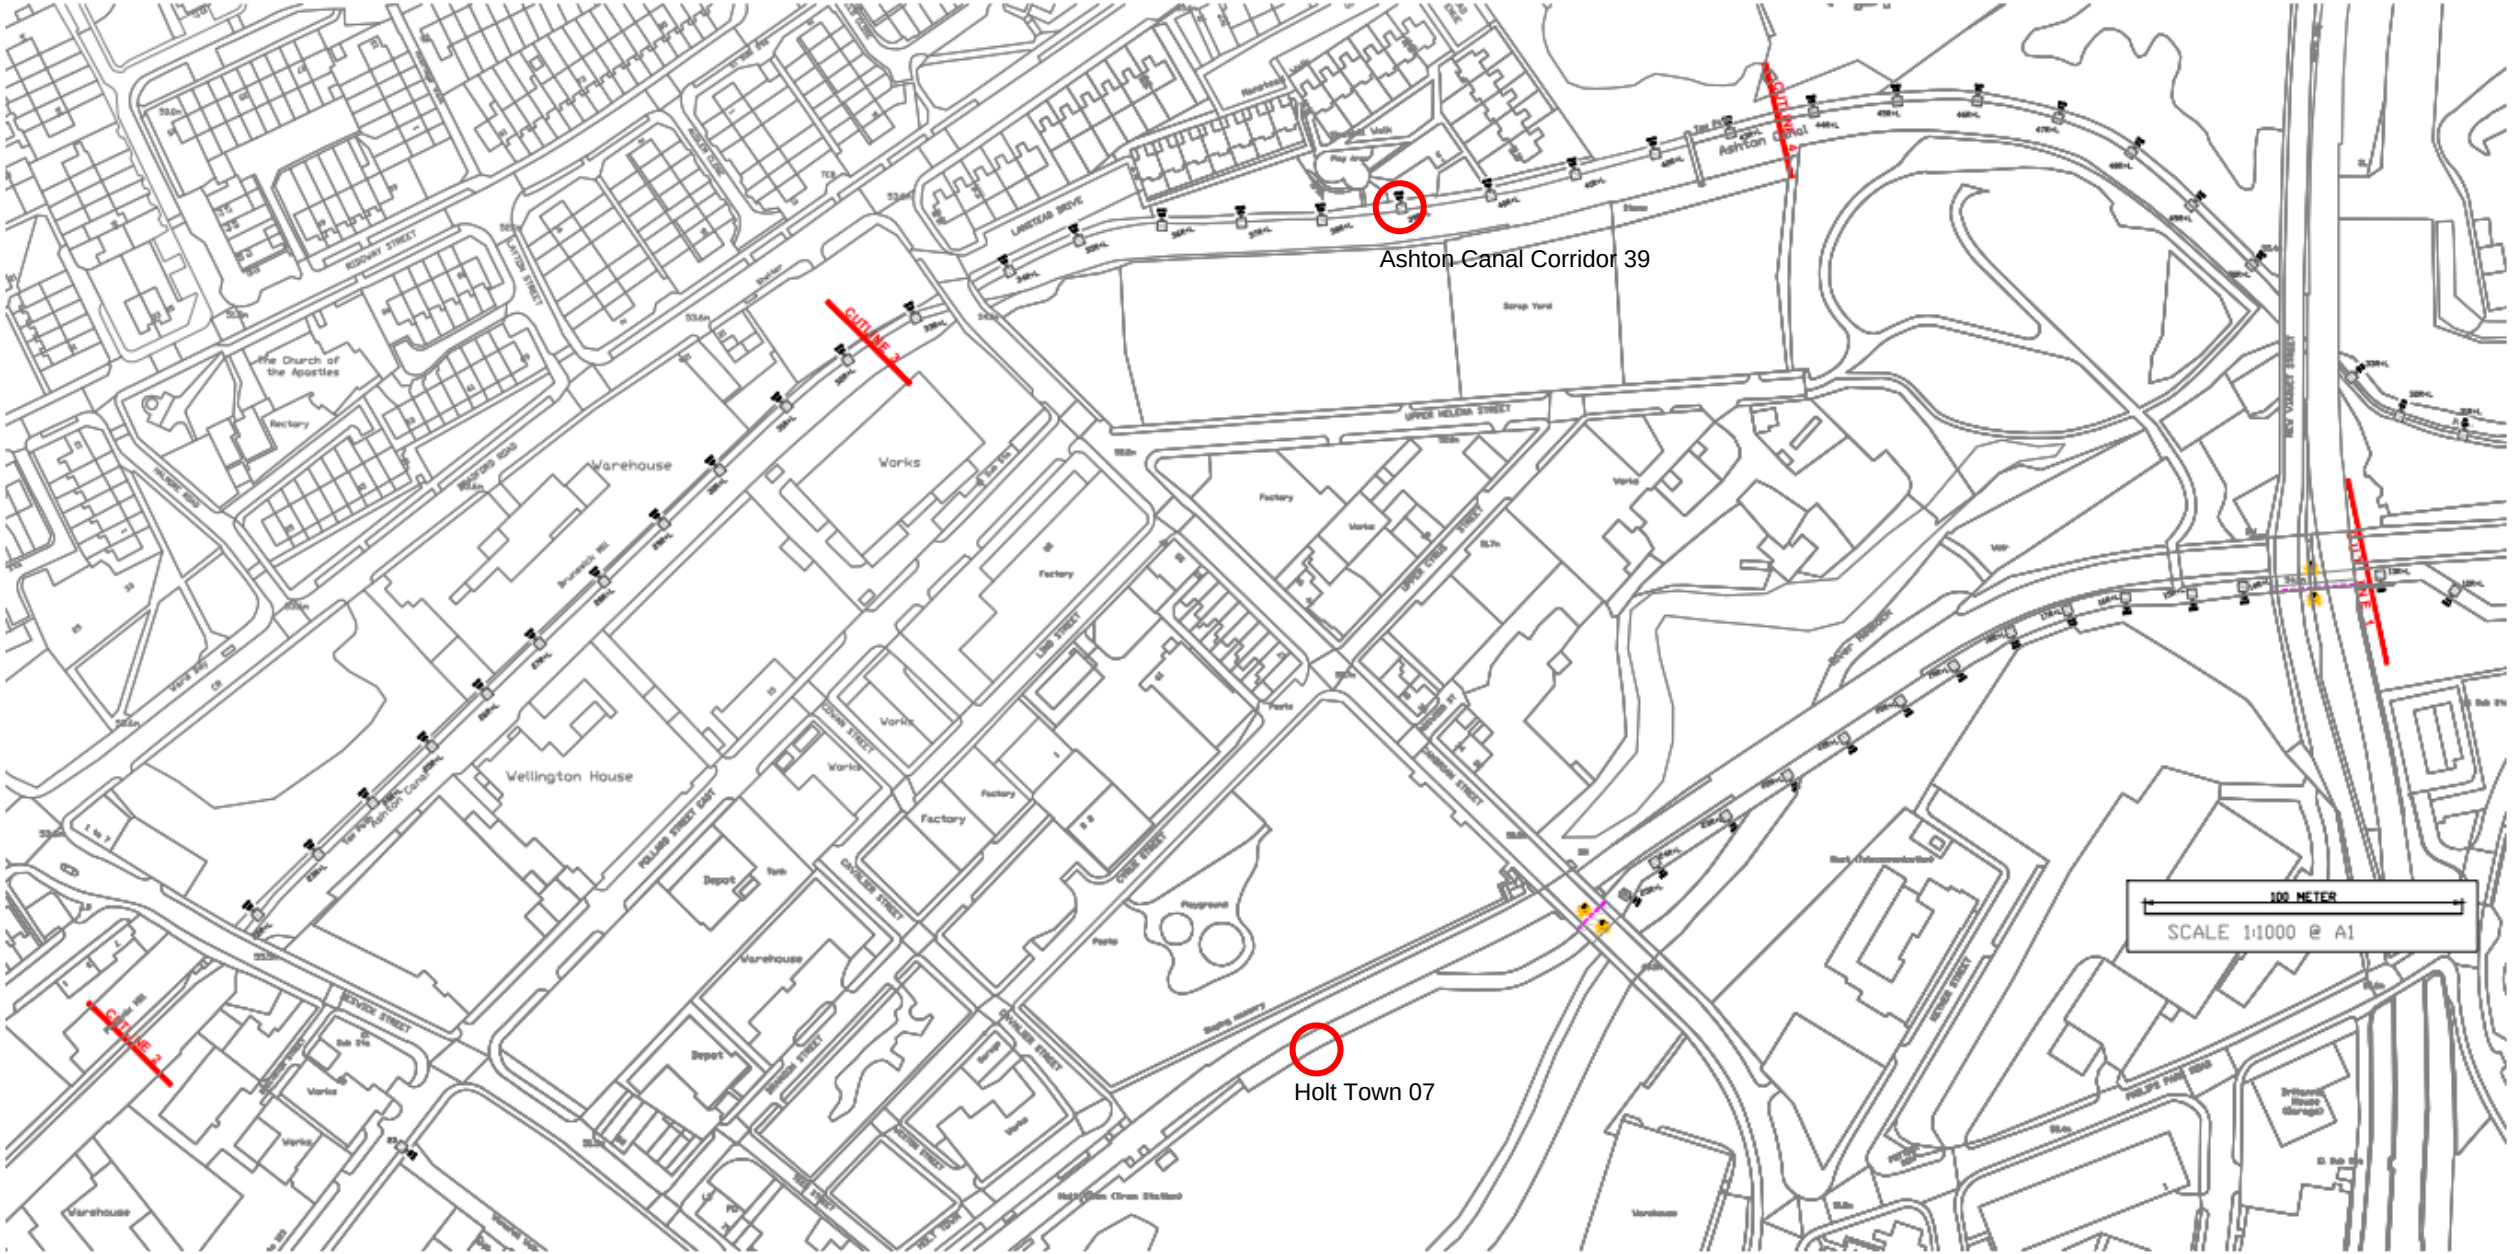
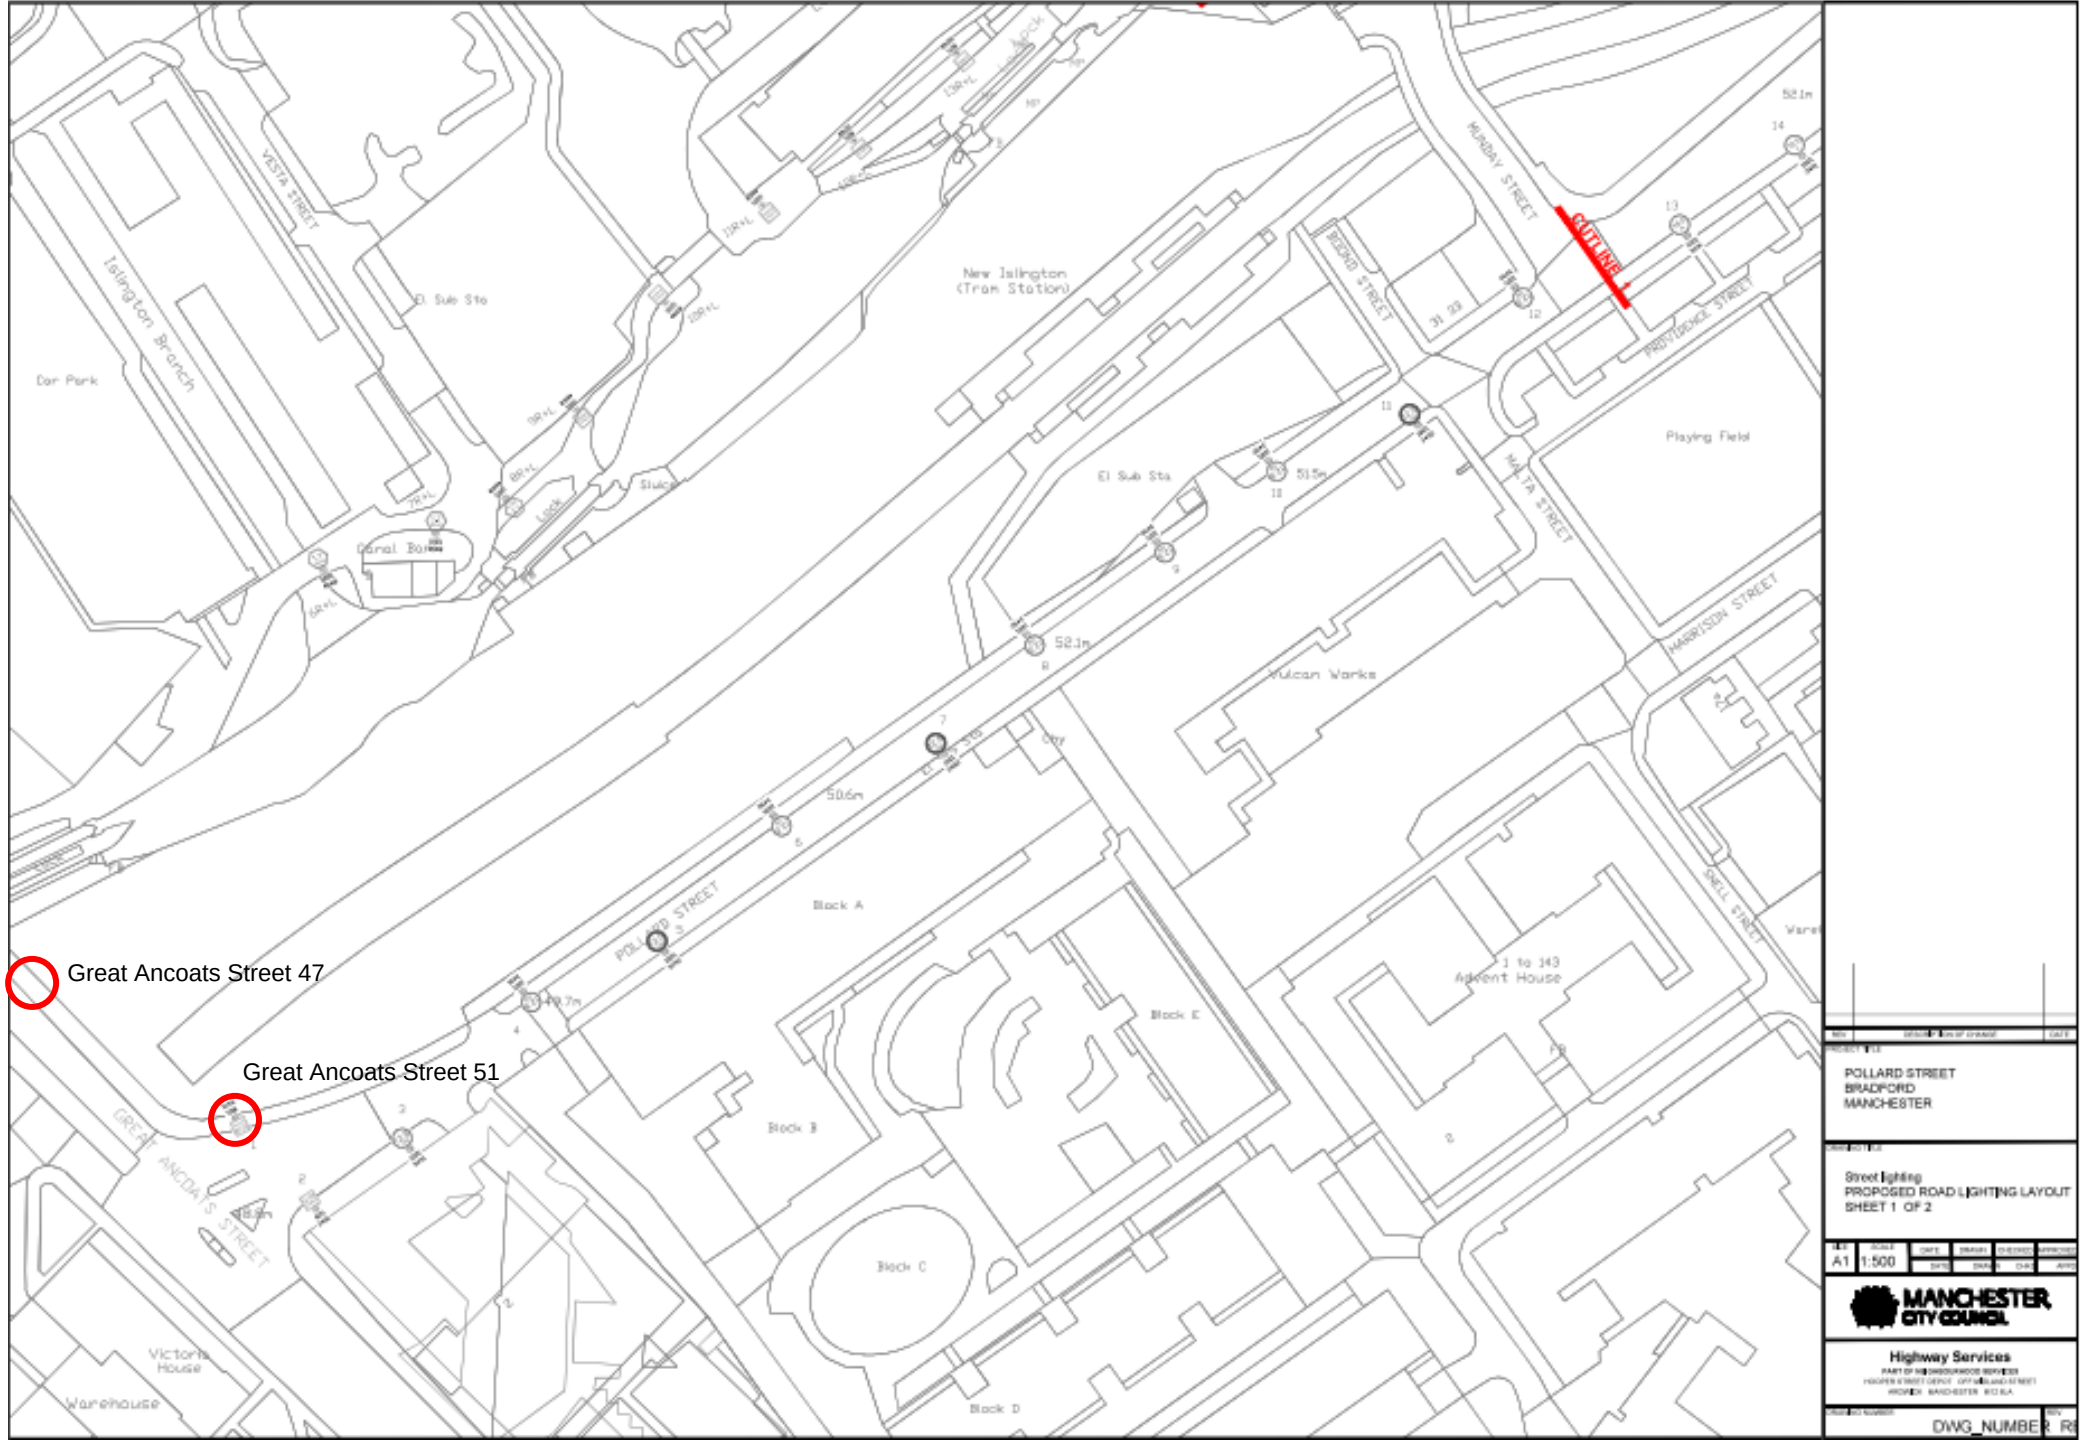
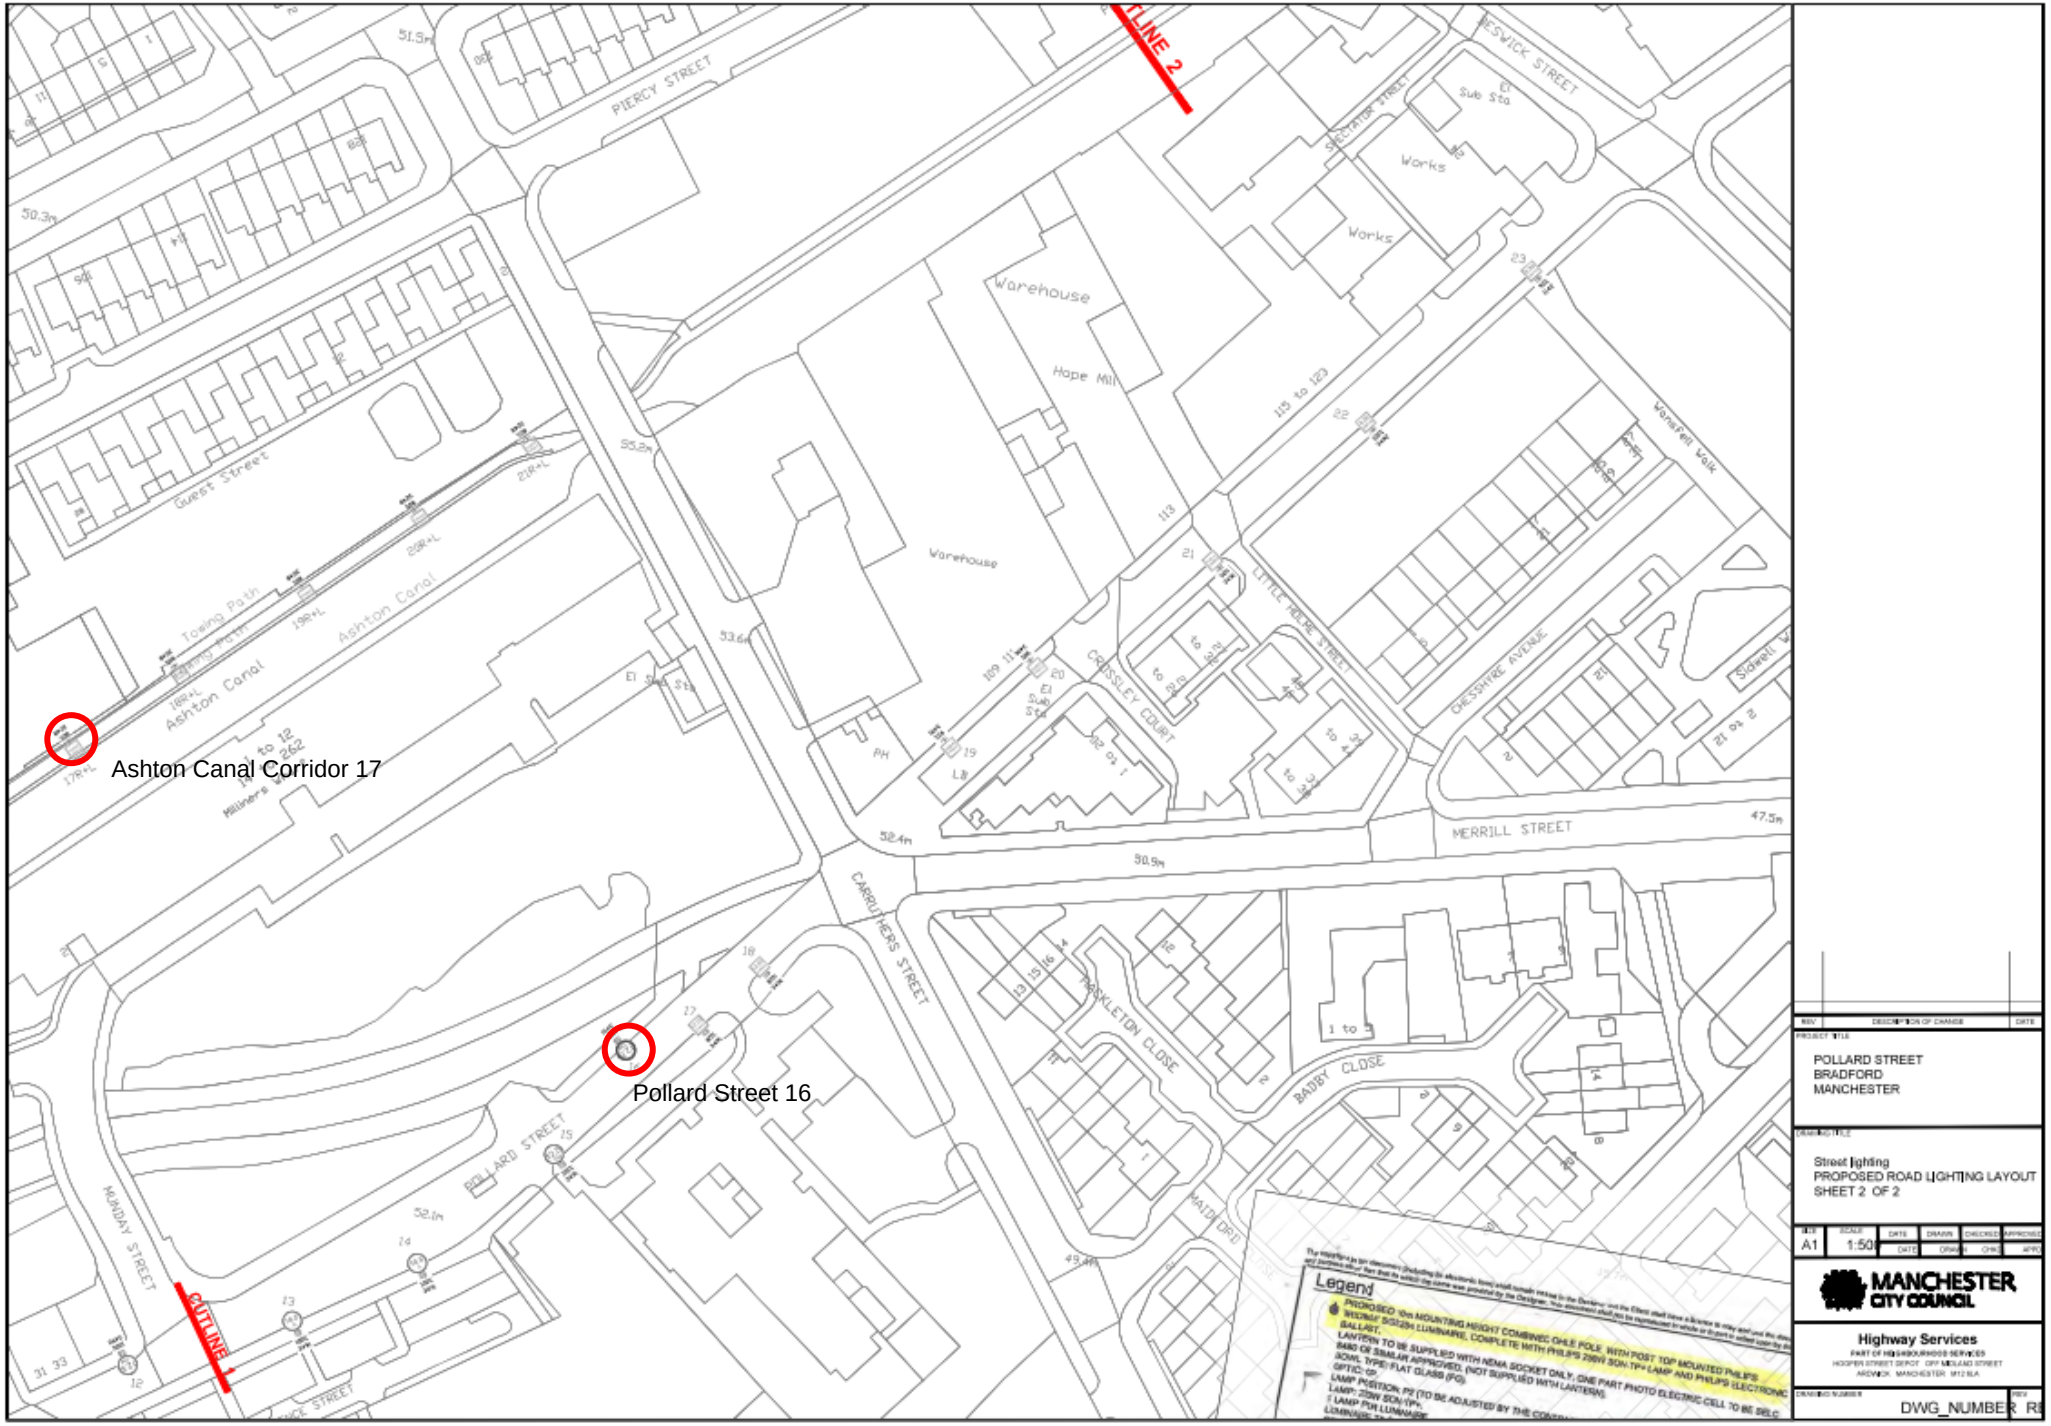
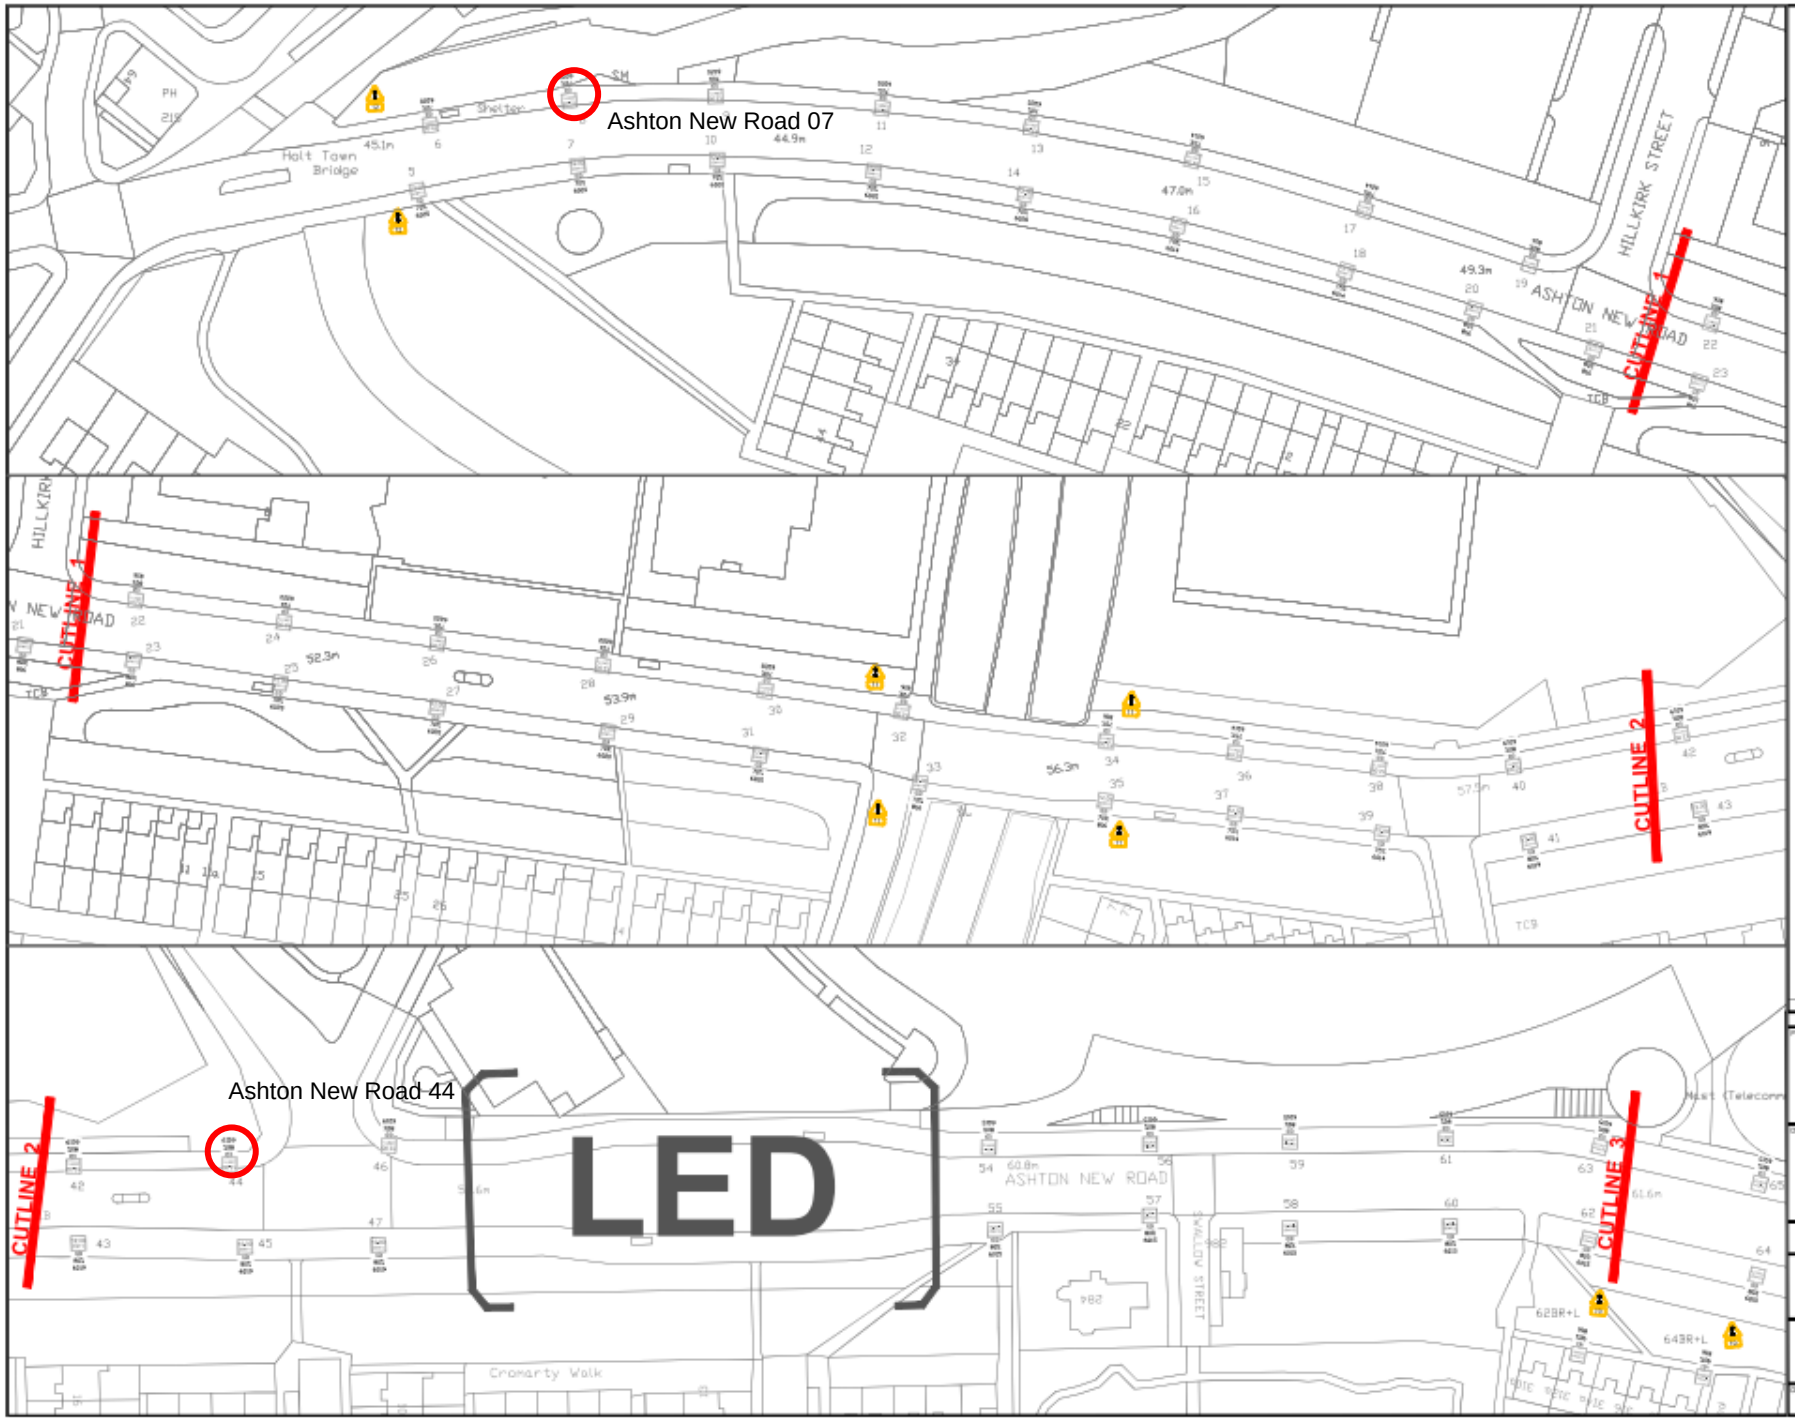
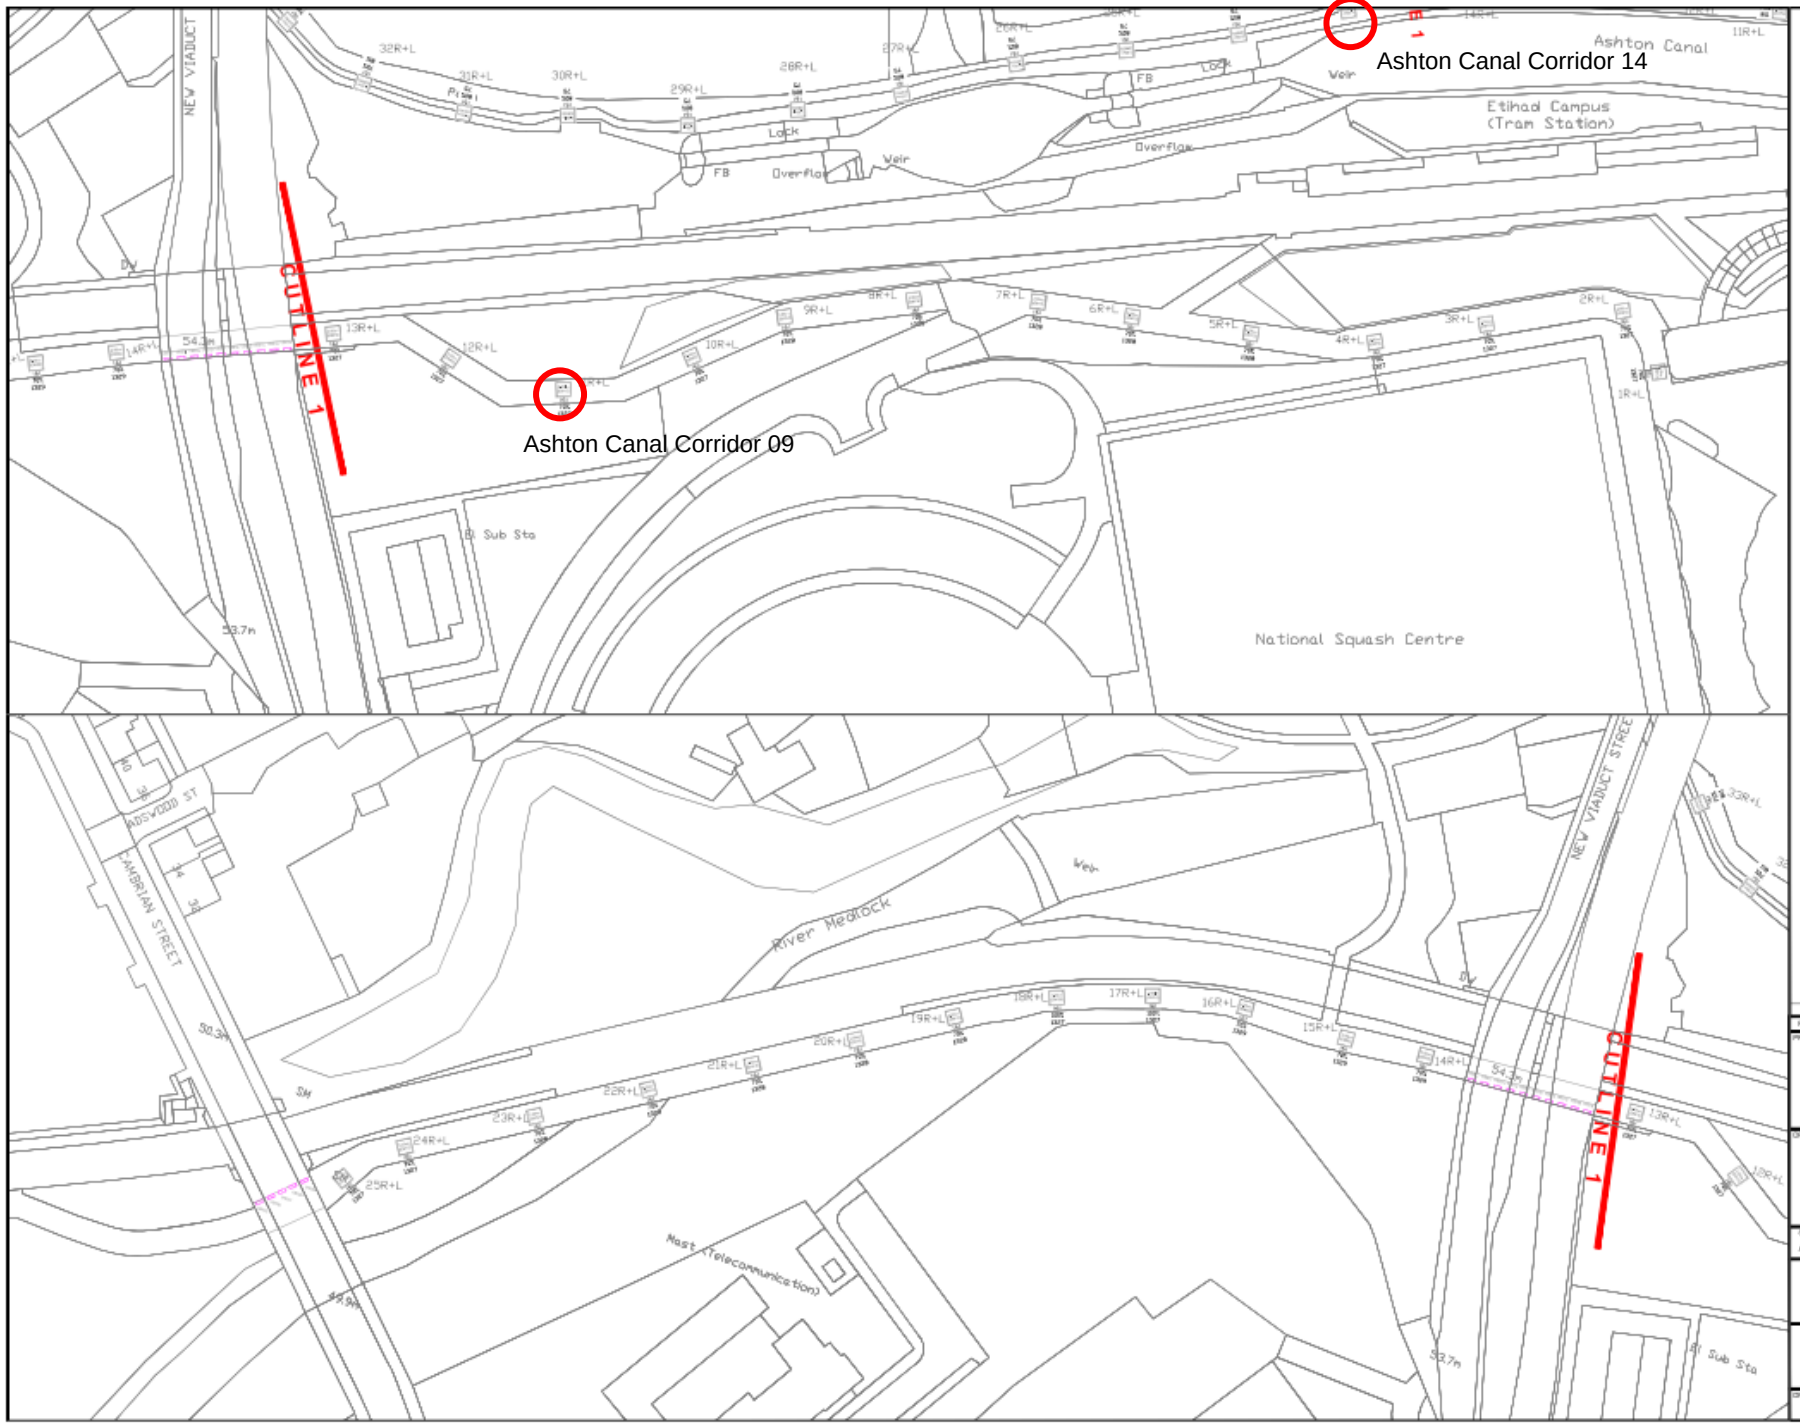

Ashton Canal Corridor 39
Holt Town 07
OUTLINE 1
OUTLINE 2
OUTLINE 3
OUTLINE 4
100 METER
SCALE 1:1000 @ A1


Great Ancoats Street 47
Great Ancoats Street 51
CUTLINE
POLLARD STREET
BRADFORD
MANCHESTER
Street lighting
PROPOSED ROAD LIGHTING LAYOUT
SHEET 1 OF 2
A1
1:500
MANCHESTER CITY COUNCIL
Highway Services
DWG_NUMBER


Ashton Canal Corridor 17
Pollard Street 16
OUTLINE 2
OUTLINE 1
PIERCY STREET
Guest Street
Towing Path
Ashton Canal
Warehouse
Hope Mill
Works
Sub Sta
WESWICK STREET
SPECTATOR STREET
CRESSLEY COURT
LITTLE MOORE STREET
CHESSHYRE AVENUE
Worsnell Walk
MERRILL STREET
CARRUTHERS STREET
HASKLETON CLOSE
BABBY CLOSE
HAITH ORD
POLLARD STREET
MUNDAY STREET
Legend
POLLARD STREET
BRADFORD
MANCHESTER
Street lighting
PROPOSED ROAD LIGHTING LAYOUT
SHEET 2 OF 2
A1
1:500
MANCHESTER CITY COUNCIL
Highway Services
DWG_NUMBER R


Ashton New Road 07
Ashton New Road 44
LED
CUTLINE 1
CUTLINE 2
CUTLINE 3
CUTLINE 1
CUTLINE 2
HILLKIRK STREET
ASHTON NEW ROAD
ASHTON NEW ROAD
Holt Town Bridge
Cromarty Walk
ASHTON NEW ROAD
MAIN ARTERIAL ROAD
MANCHESTER
Street lighting
PROPOSED ROAD LIGHTING LAYOUT
SHEET 1 OF 3
A1
1:500
MANCHESTER CITY COUNCIL
Highway Services
DWG_NUMBER



ASHTON CANAL CORRIDOR BRADFOR
MANCHESTER

Street lighting
PROPOSED ROAD LIGHTING LAYOUT

A1 | 1:50

MANCHESTER CITY COUNCIL

Highway Services

DWG_NUMBER