Notes

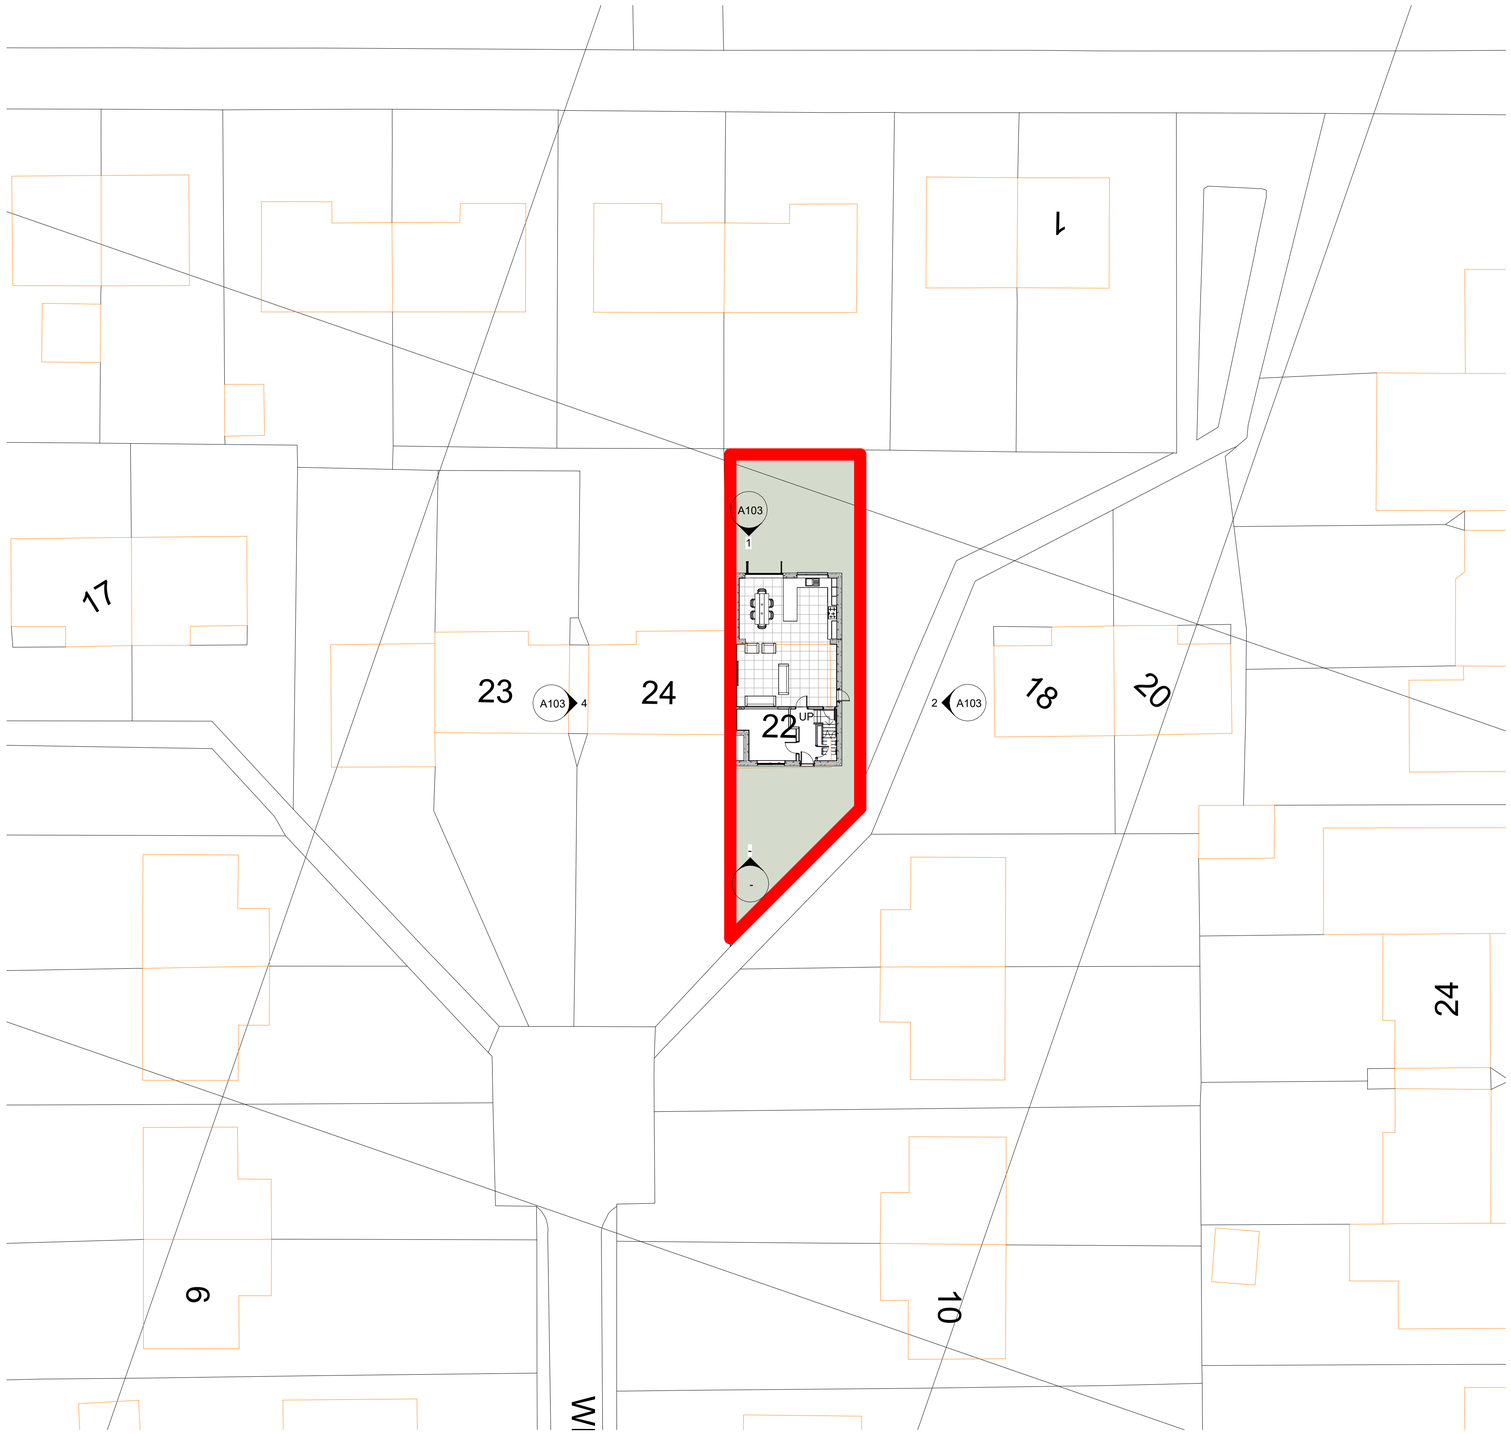

2 SITE PLAN
1 : 200

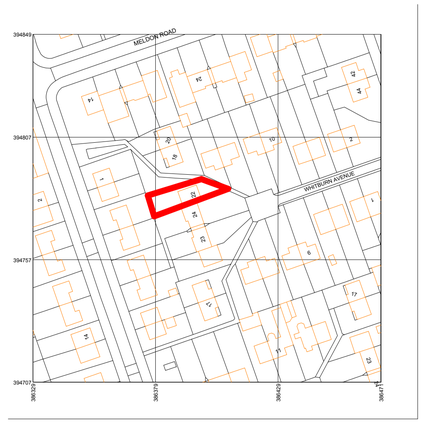

1 LOCATION PLAN
1 : 1250

RED LINE INDICATING SITE BOUNDARY
22 WHITBURN AVENUE,MANCHESTE,
M13 0UR

Rev	Description	Date	Dr by	App by

original by	date created	approved by
NK	04/01/24	NK

NK Architectural
Enquiries@nkarchitectural.co.uk
☎ : 0161 818 4727
www.NKARCHITECTURAL.co.uk
19 HEXAGON CLOSE, MANCHESTER, M9 8RN

client name
OWNER

project
22 WHITBURN AVENUE,MANCHESTE, M13 0UR

drawing
SITE AND LOCATION PLAN

computer file	plot date
C:\Users\TRADE\Dropbox\NKARC\22 WHITBURN AVENUE\22 WHITBURN AVENUE.rvt	

project number	scale	
2021.0042.22453	As indicated	@A1

drawing number	rev	issue status
A105		

This drawing is to be read in conjunction with all related drawings. All dimensions must be checked and verified on site before commencing any work or producing shop drawings. The originator should be notified immediately of any discrepancy.
This drawing is copyright and remains the property of NK Architectural.