

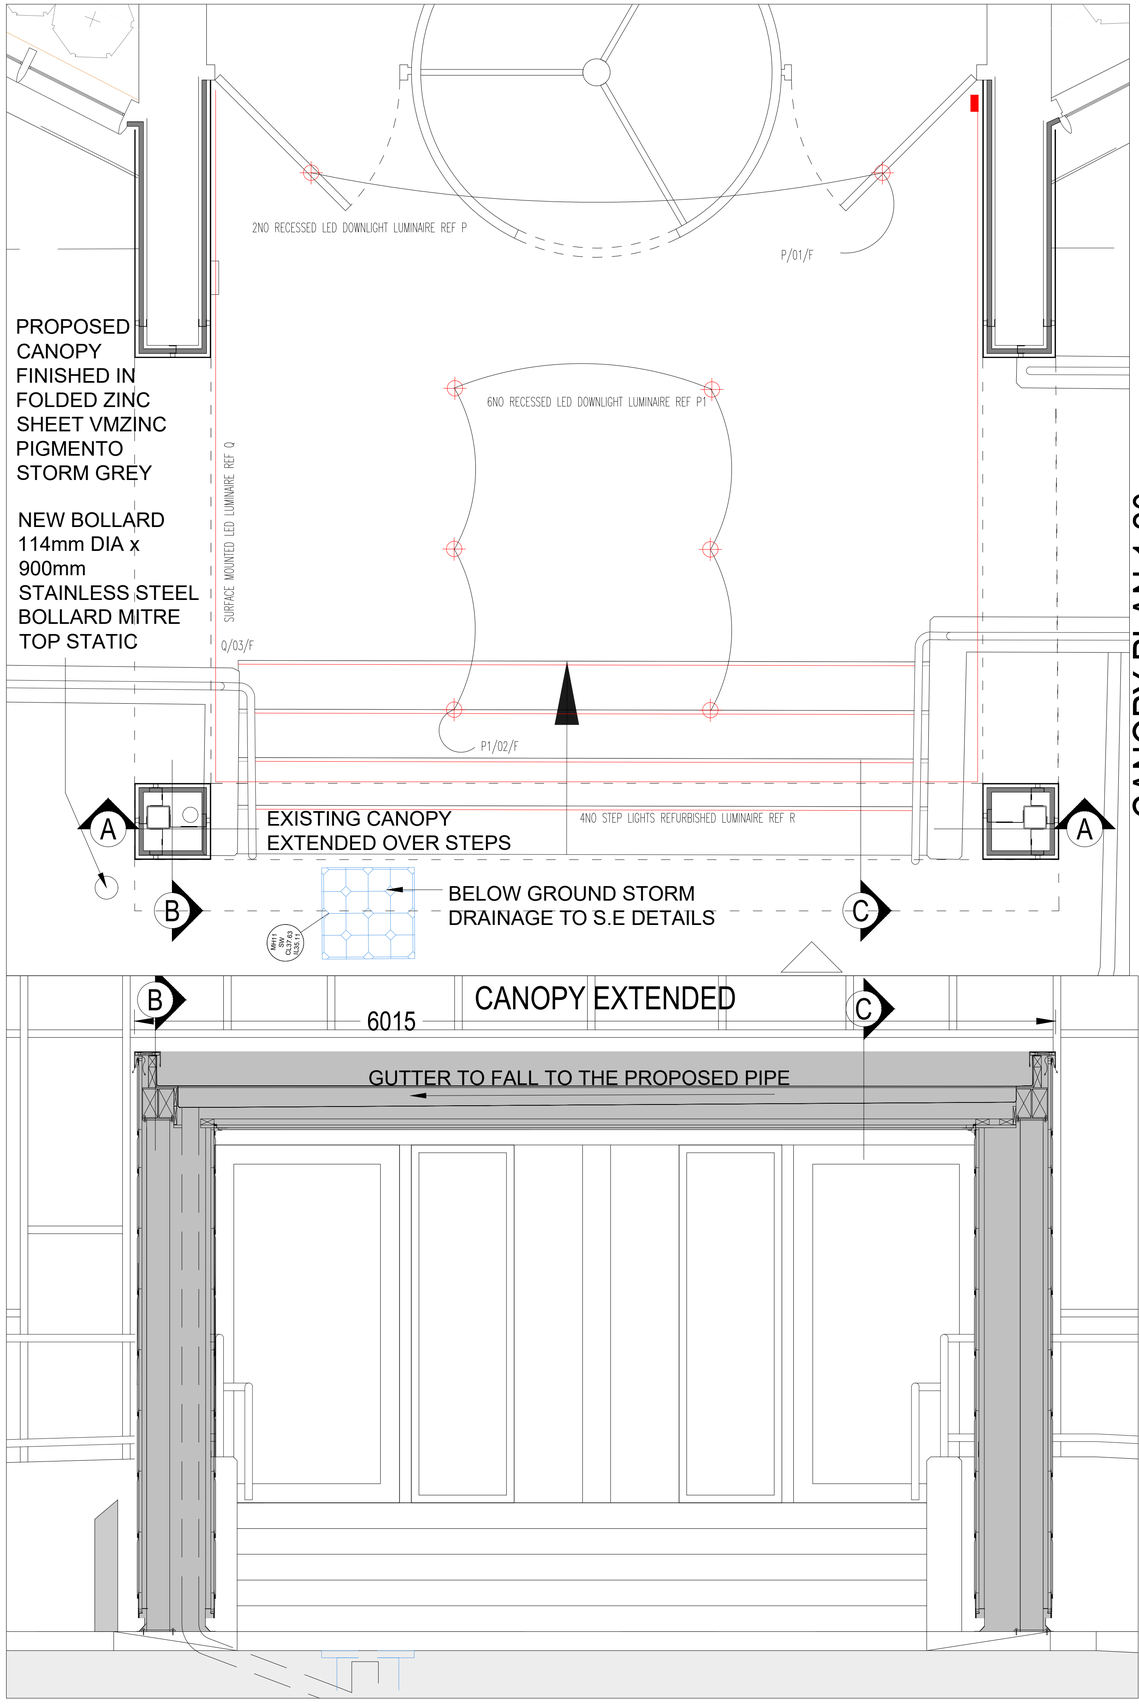



CANOPY PLAN 1:20 (AND RCP)

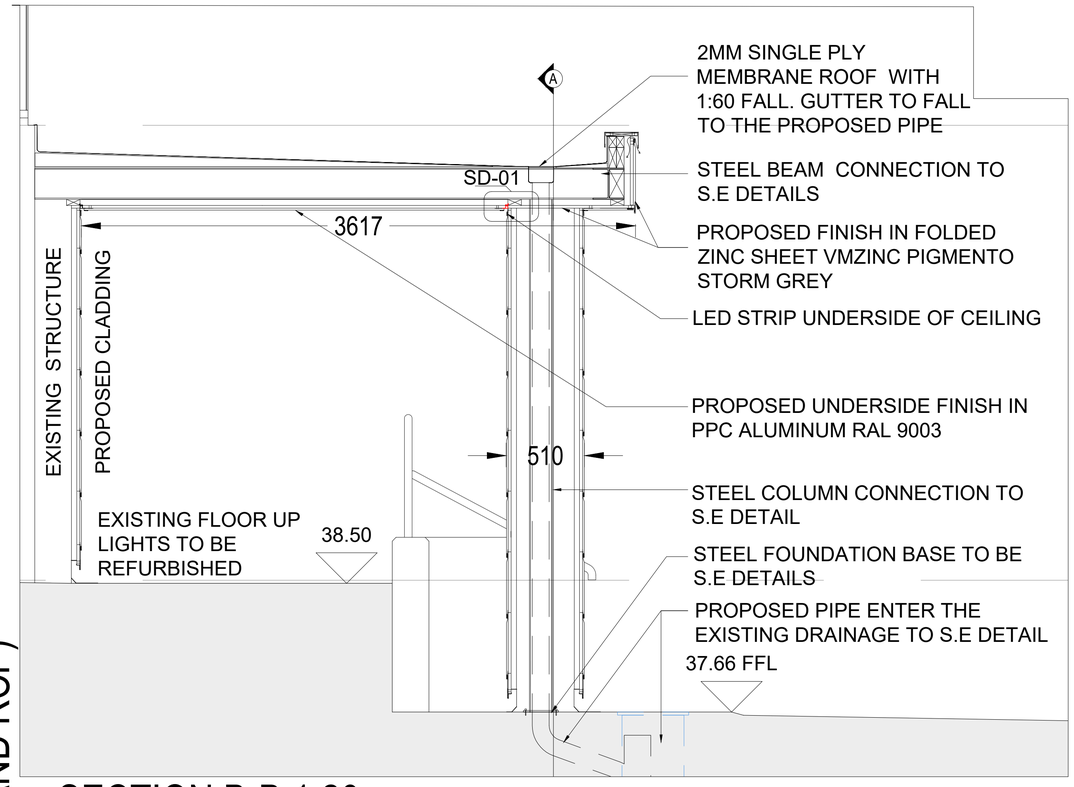


SECTION B-B 1:20

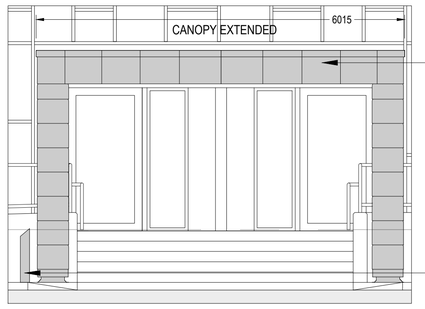

FRONT ELEVATION 1:50

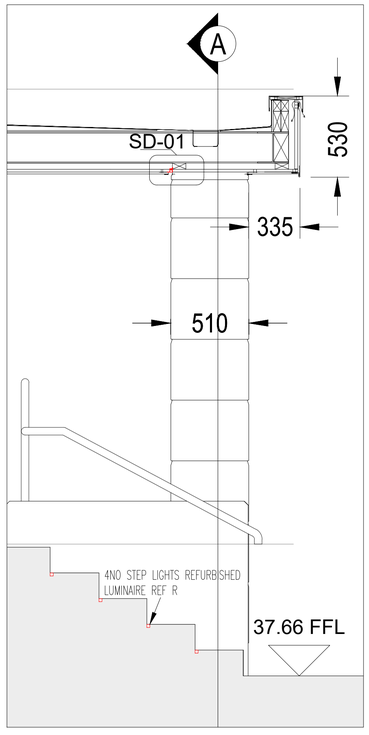

SECTION A - A 1:20

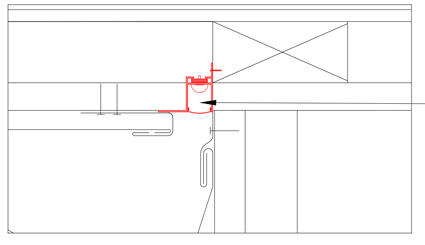

SECTION C-C 1:20

SD-01 - LED DETAIL 1:2

0 0.2 0.5 1 2m

revision:	date:
Rev H: LIGHTS AMENDED TO MATCH MBLD DESIGN	27/03/24 DF
Rev G: UPLIGHT REMOVED &UPDATED SOFFIT COLOUR	25/10//23 AM
Rev F: UPDATED RCP	05/10//23 AM
Rev E: ADDED RCP	04/10//23 AM
Rev D: ISSUED FOR CONSTRUCTION	29/08//23 AM
Rev C: ISSUED FOR CONSTRUCTION	08/08//23 MS
Rev B: ISSUED FOR CONTRACT	28/04/23 DF
Rev A: BOLLARD LOCATION ADJUSTED.	26/01/23 DF

Issued for Construction

client:	project:	drawing:
HAMILTON PYRAMID EUROPE	GATEWAY MANCHESTER LONDON ROAD MANCHESTER, M1 2PG	MAIN ENTRANCE PORTE COCHERE CANOPY EXTENSION DETAIL

project no:	drawing no:	revision:	drawn:	checked:	date:	scale @ A1
7442	A400(30)02	H	DF		20.12.22	Varies

street design partnership
architecture - urban design - interiors
16 Brewery Yard, Deva City Office Park, Salford, M3 7BB t. 0161 834 7262 e. info@street-design.net w. www.street-design.net