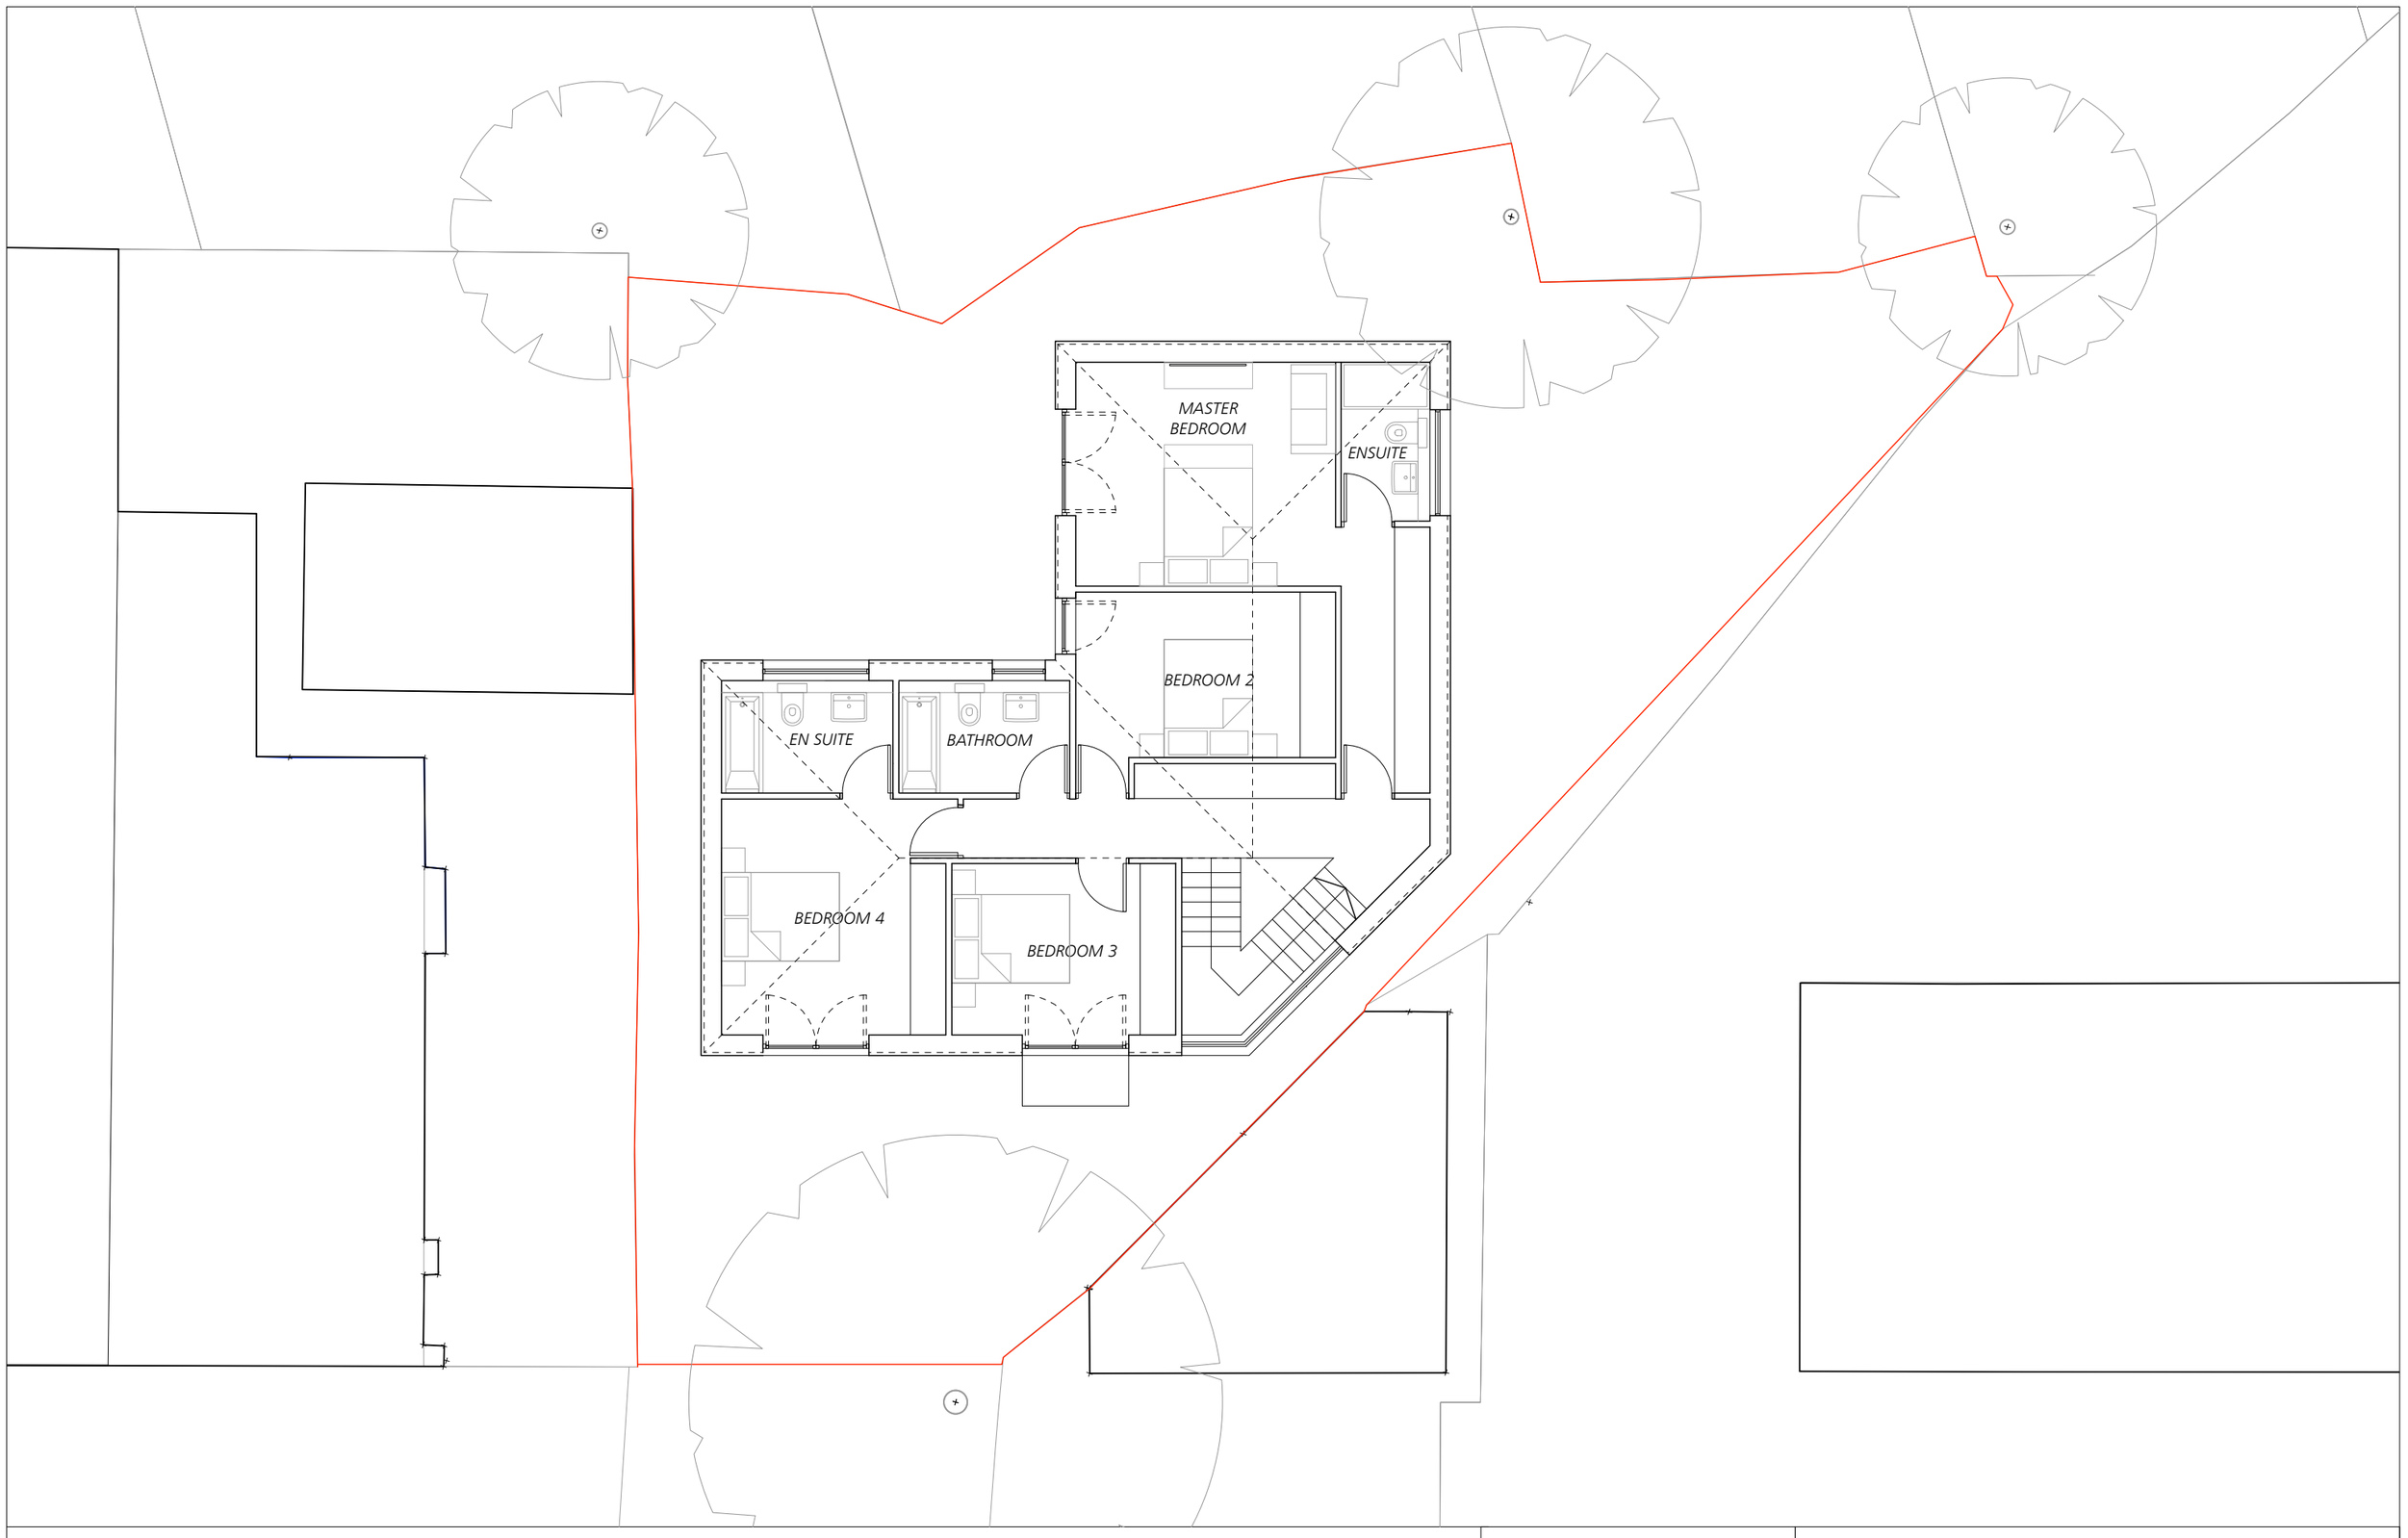


0 1 2 3 4 5
Metres

Jonathan Davidson Architects
Architecture & Industrial Design
47 Hilton Street
MANCHESTER
M1 2EF
t: 0161 711 0835
e: inbox@jdavidsonarchitects.com
w: www.jdavidsonarchitects.com

Client T Sabir
Project **48 Burton Road Withington**
Scale 1:100 @ A3
Date Jan 2024

Document **Planning Drawing Proposed 1st Floor Plan**
Status For information

Doc Ref | 362 | PD | 4205 | -