


This drawing is the copyright of LDM Deisgn.
All dimensions to be checked on site.
Do not scale.
All levels to be checked on site and refer to Ordnance Survey Datum Newlyn unless alternative datum given.
All errors and omissions to be reported to the Architect prior to commencement.
This drawing must be read in conjunction with the relevant specification clauses.
This drawing must not be used on site unless issued for construction.

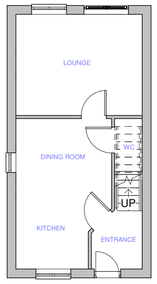


1 Existing Ground
1 : 100

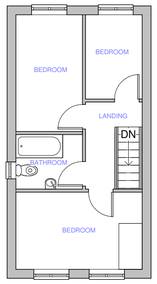


2 Existing First
1 : 100

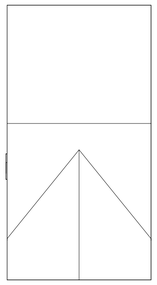


3 Existing Roof Plan
1 : 100

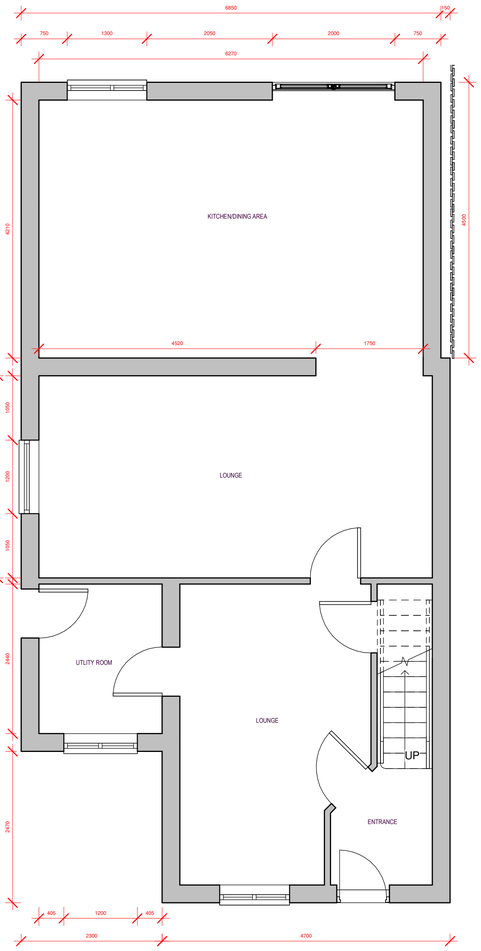

4 Proposed GF Plan
1 : 50

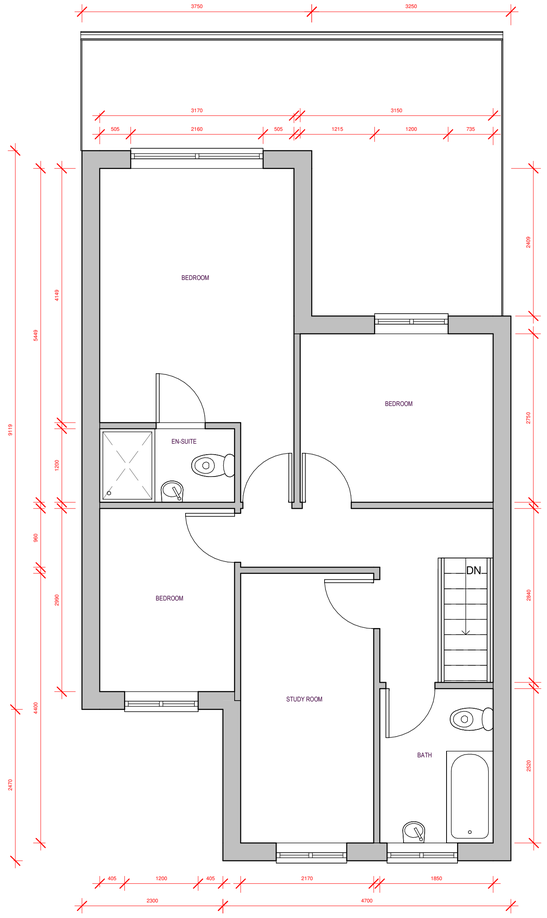


5 Proposed FF Plan
1 : 50

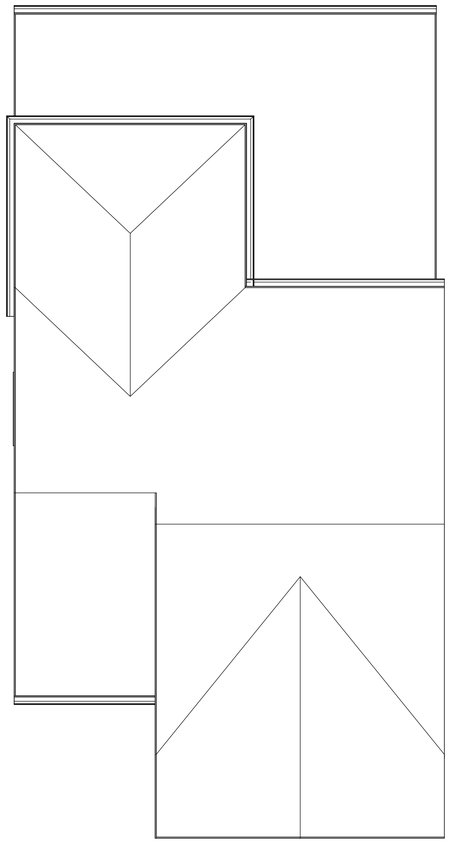


6 Proposed Roof Plan
1 : 50



16 Location Plan
1 : 1250

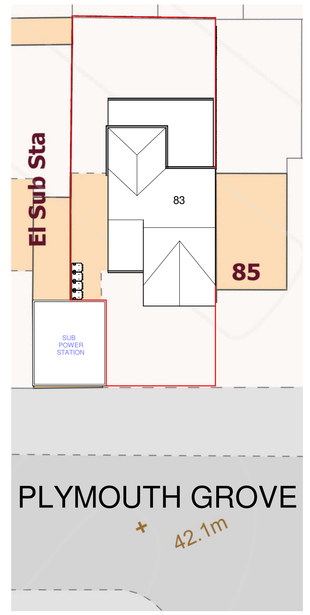

7 Site Plan
1 : 200

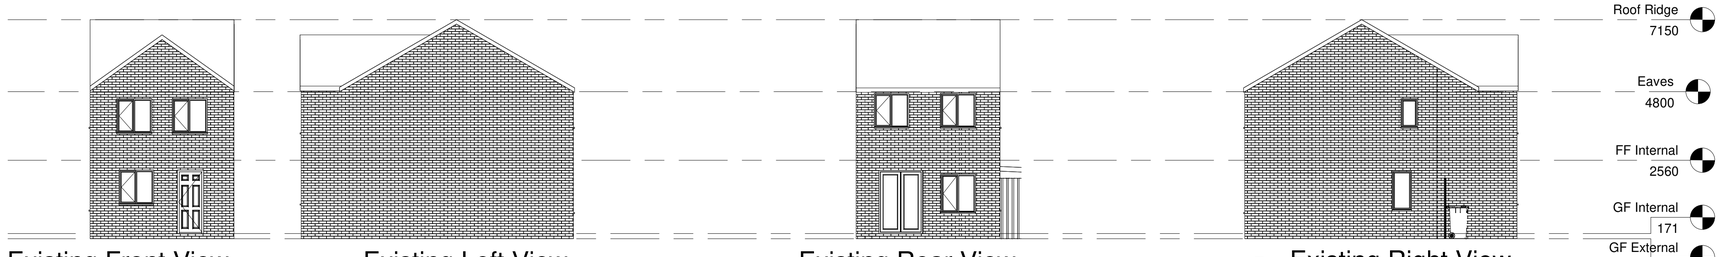


8 Existing Front View
1 : 100

9 Existing Left View
1 : 100

10 Existing Rear View
1 : 100

11 Existing Right View
1 : 100

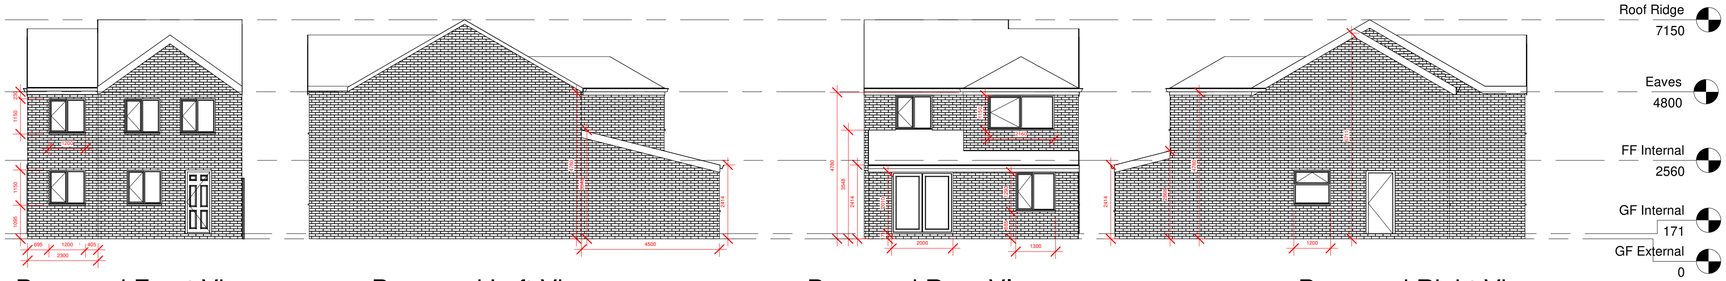

12 Proposed Front View
1 : 100

13 Proposed Left View
1 : 100

14 Proposed Rear VIew
1 : 100

15 Proposed Right View
1 : 100

GRAPHIC SCALE: 1:50
GRAPHIC SCALE: 1:100
GRAPHIC SCALE: 1:200

LDM Design

PROJECT :	83 Plymouth Grove, Manchester, M13 9LU
SHEET :	Planning Drawings
CLIENT :	Alan Wu
Scale (@ A1) :	As indicated
Drawn by : JG	DRAWING NUMBER : A1-002a
Checked by : JG	REV : N