
SIGN TYPE 01 - PROPOSED HIGH LEVEL BRAND SIGN

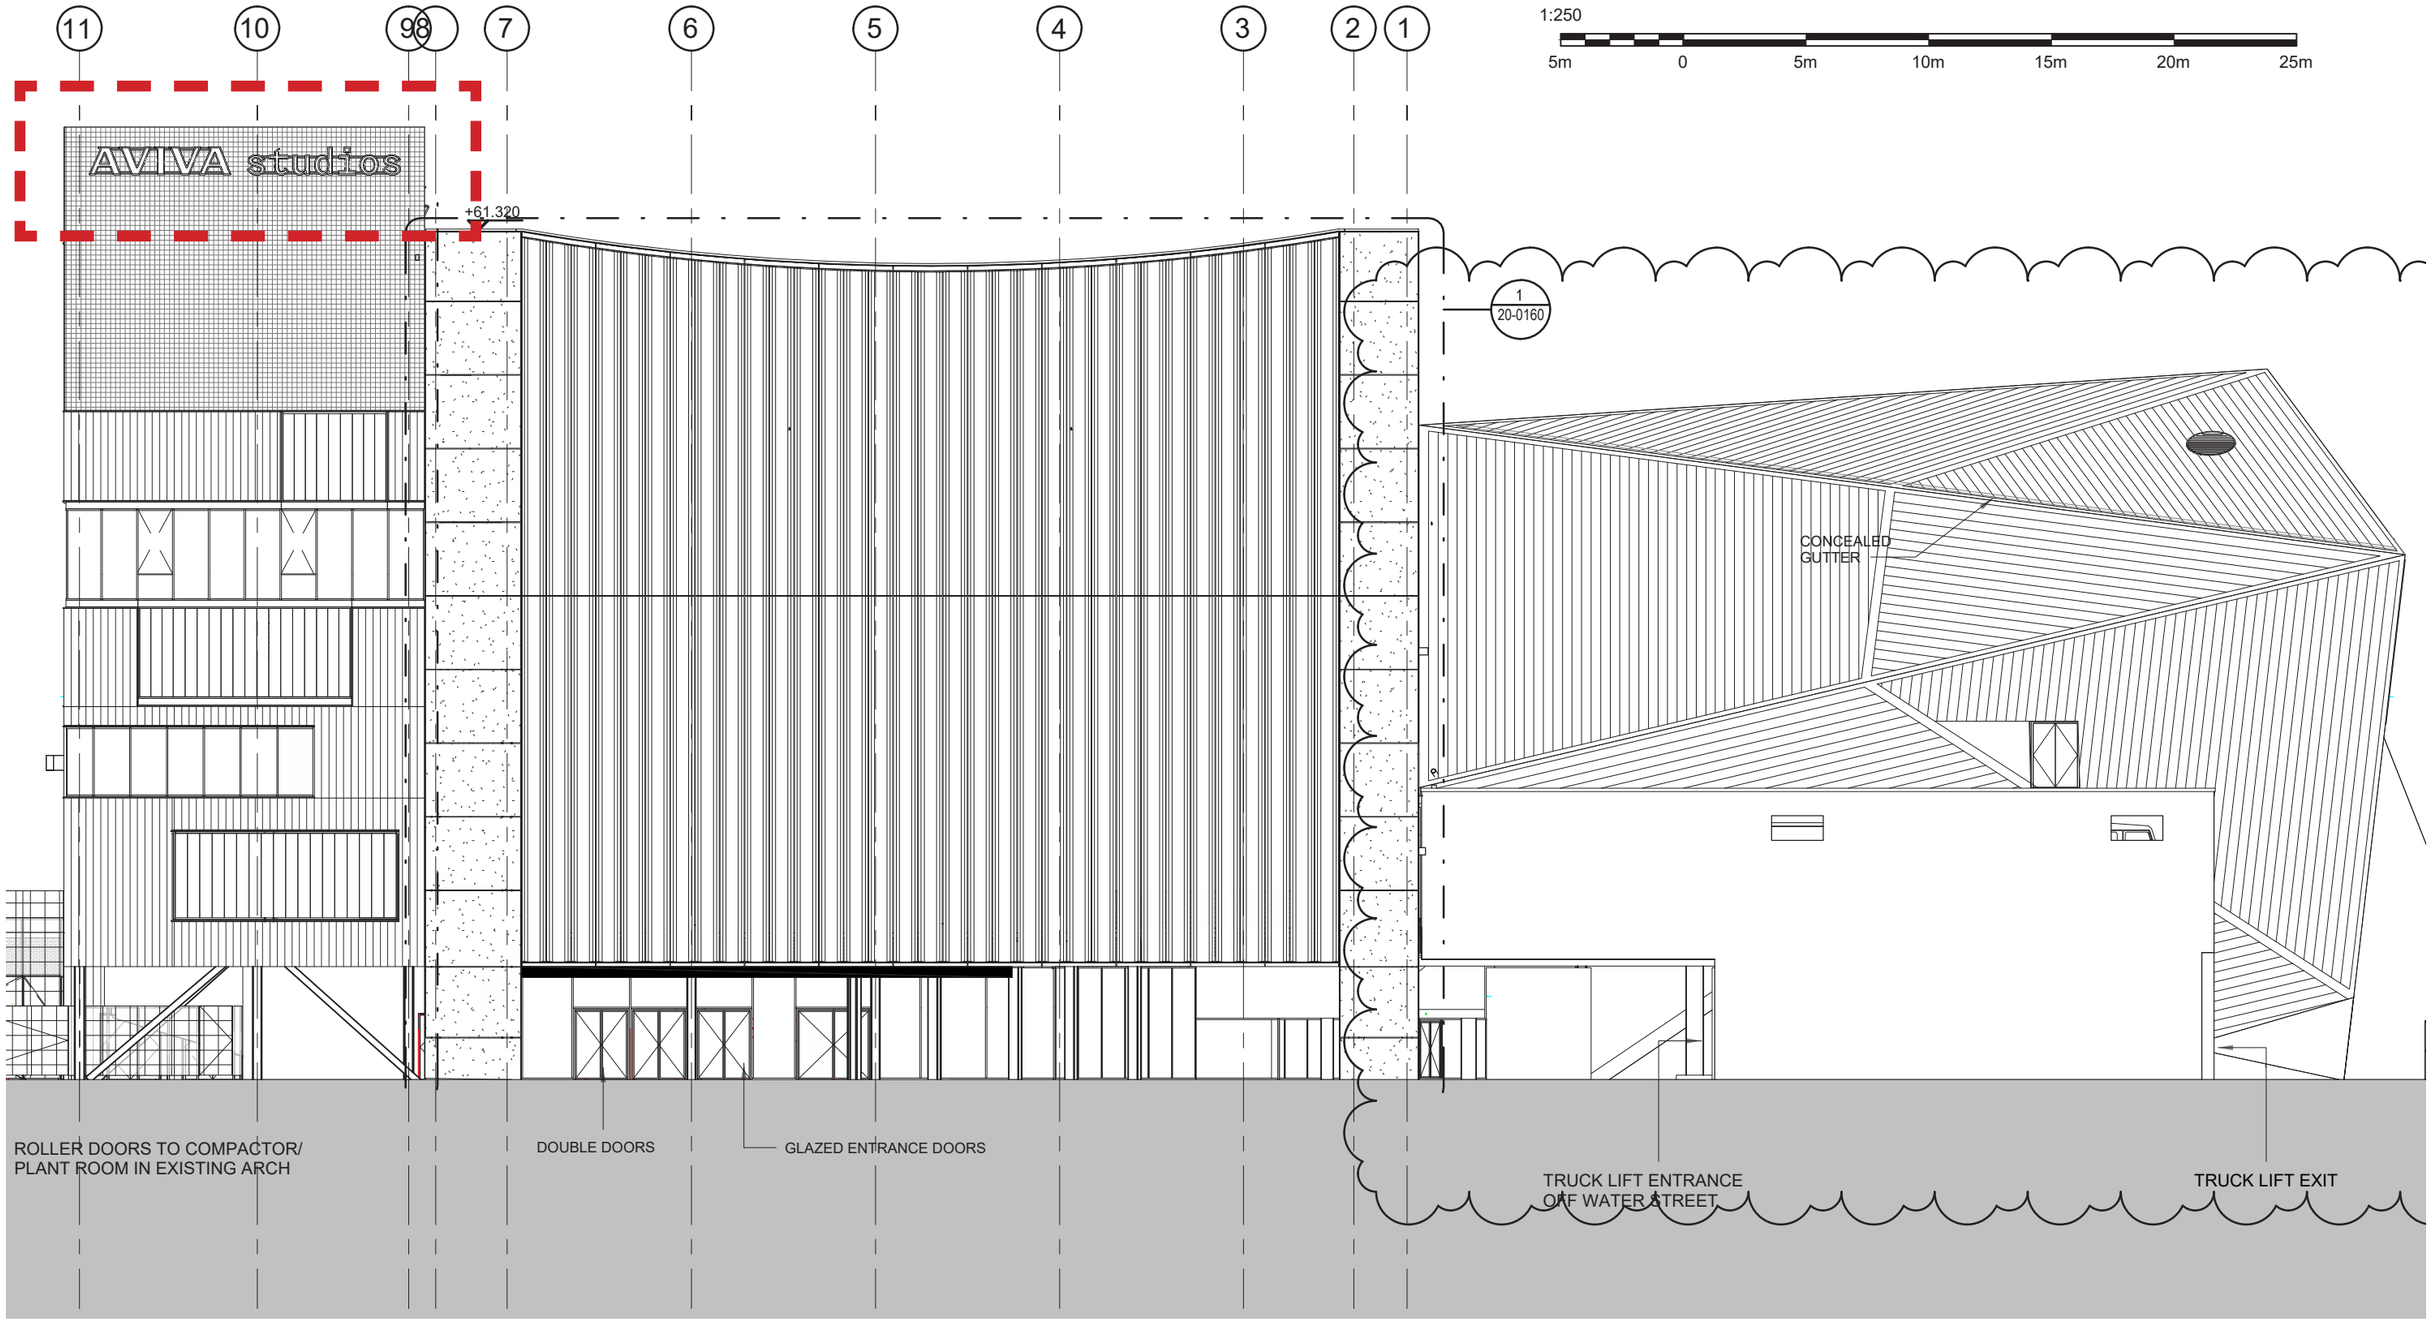

NORTH TOWER - NORTH ELEVATION - WATER STREET (SCALE 1:250 in A3)

Notes:

Colour References:

RAL 9005

050 Opal Acrylic

FOR REVIEW

DO NOT MANUFACTURE FROM THIS DOCUMENT

Drawing No: N/A

Revision: P03

Start Date: 26/07/2023

Rev. Date: 31/08/2023

Drawn By: AK

Checked By: ASW

Client: FAITHFUL & GOULD

Project: AVIVA studios

© Ascot Signs Ltd

North Tower
North elevation
Water Street

LED screen
2 sided
Visible on entrance
Visible on exit
20m x 0.48m




North Tower
North elevation
Water Street

LED screen
2 sided
Visible on entrance
Visible on exit
20m x 0.48m



SIGN TYPE 01 - PROPOSED HIGH LEVEL BRAND SIGN

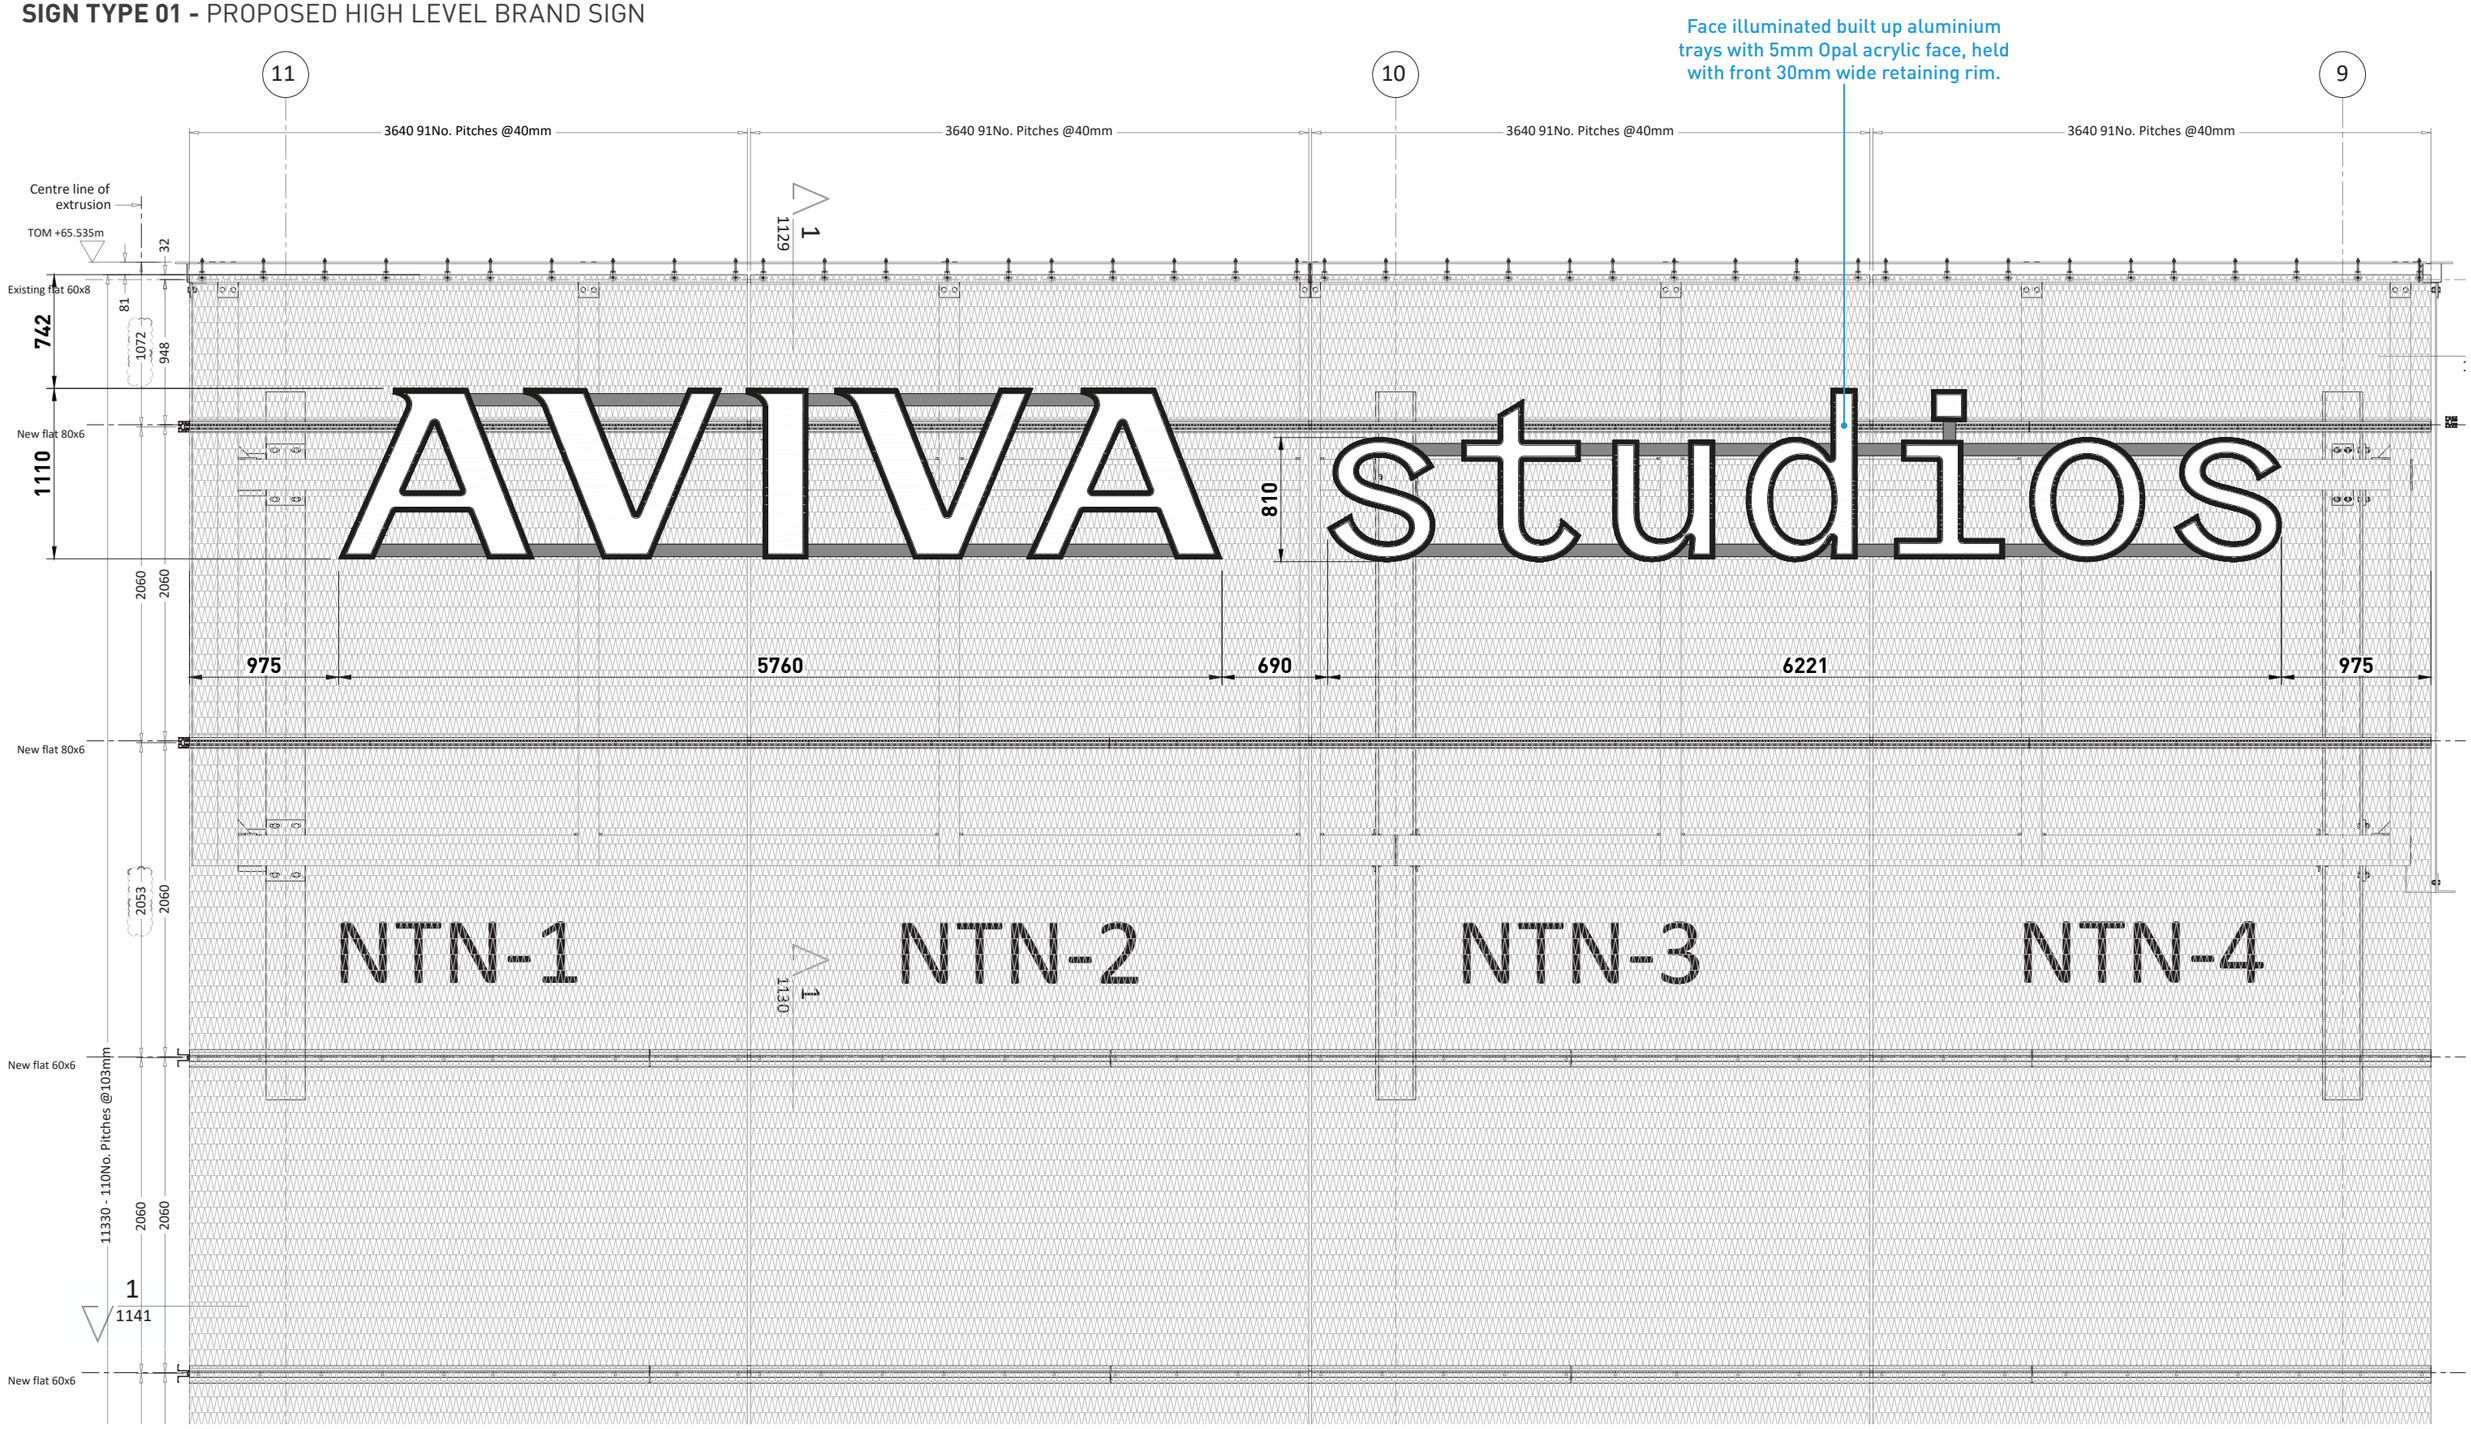

Notes:

Colour References:

RAL 9005

050 Opal Acrylic

FOR REVIEW

DO NOT MANUFACTURE FROM THIS DOCUMENT

Drawing No: N/A

Revision: P03

Start Date: 26/07/2023

Rev. Date: 31/08/2023

Drawn By: AK

Checked By: ASW


Client: FAITHFUL & GOULD

Project: AVIVA studios

ASCOT EST. 1938

© Ascot Signs Ltd

SIGN TYPE 01 - PROPOSED HIGH LEVEL BRAND SIGN

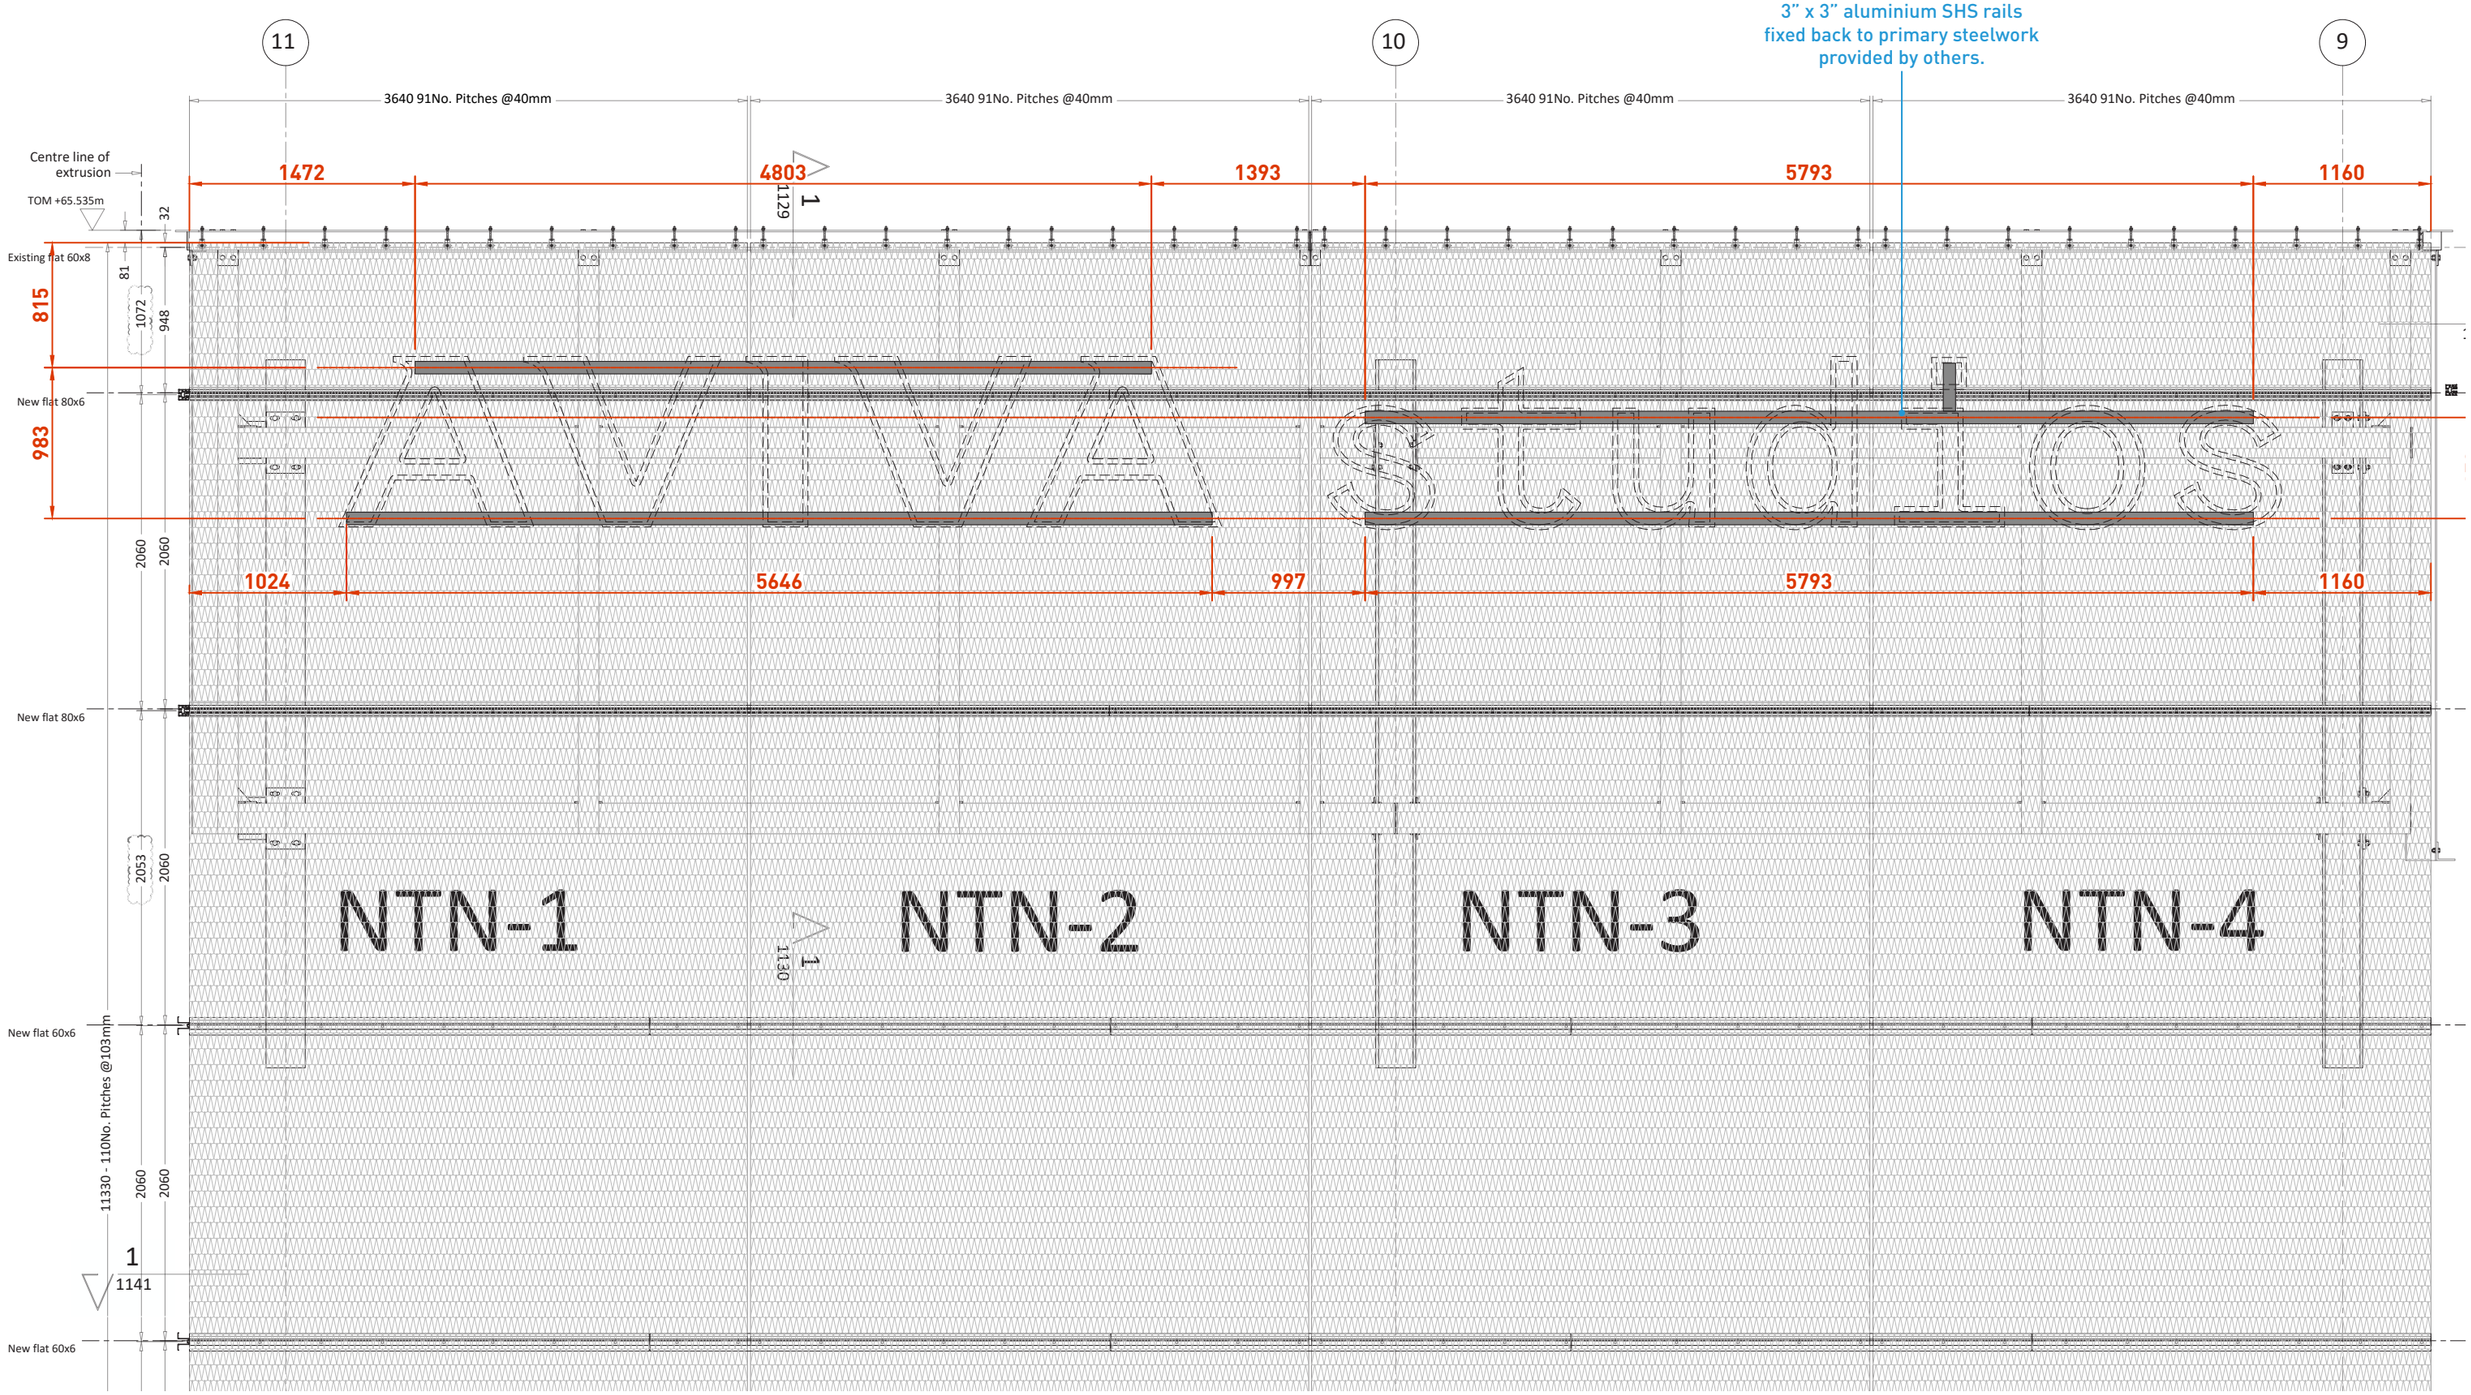

Notes:

Colour References:

RAL 9005

050 Opal Acrylic

FOR REVIEW

DO NOT MANUFACTURE FROM THIS DOCUMENT

Drawing No: N/A

Revision: P03

Start Date: 26/07/2023

Rev. Date: 31/08/2023

Drawn By: AK

Checked By: ASW


Client: FAITHFUL & GOULD

Project: AVIVA studios

ASCOT EST. 1938


© Ascot Signs Ltd

SIGN TYPE 01 - PROPOSED HIGH LEVEL BRAND SIGN

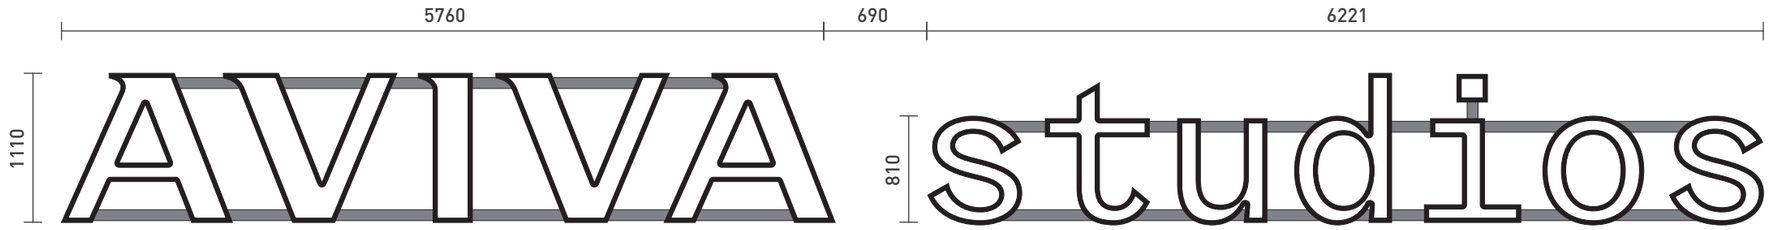

COMPONENT	WEIGHT (KG)	LETTER 'A'
RIMS	26.5	2.9
LETTERS	60	6.8
ACRYLIC	30	4
RAILS	56	-
TOTAL	172.5	13.7KG

LED COLOUR TEMPERATURE
COOL WHITE 7100K

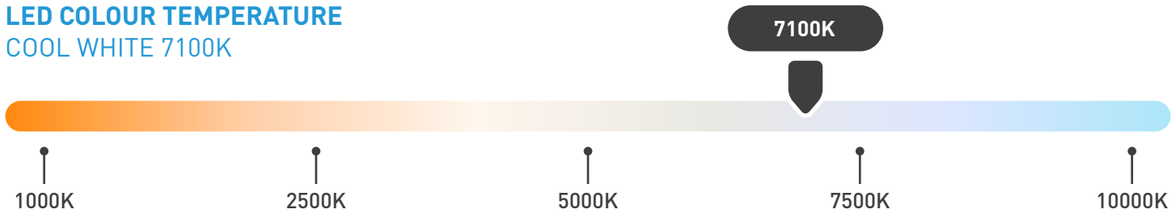

TYPE 01


100mm deep built up aluminium letters, fixed back to 3" aluminium SHS rails. 3" Rails (By Ascot) bolted to additional rails fixed to primary steel structure (By others) on inside of mesh panelling. Letters to be face illuminated. Front face from 050 Opal acrylic 5mm thick, held in place with 30 x 30 x 3mm equal angle aluminium retaining rim.

Fixing: Mechanical

Quantity: 1nr.

Font: Client brand logo

Colours: RAL 9005 (Jet Black), 050 Opal Acrylic

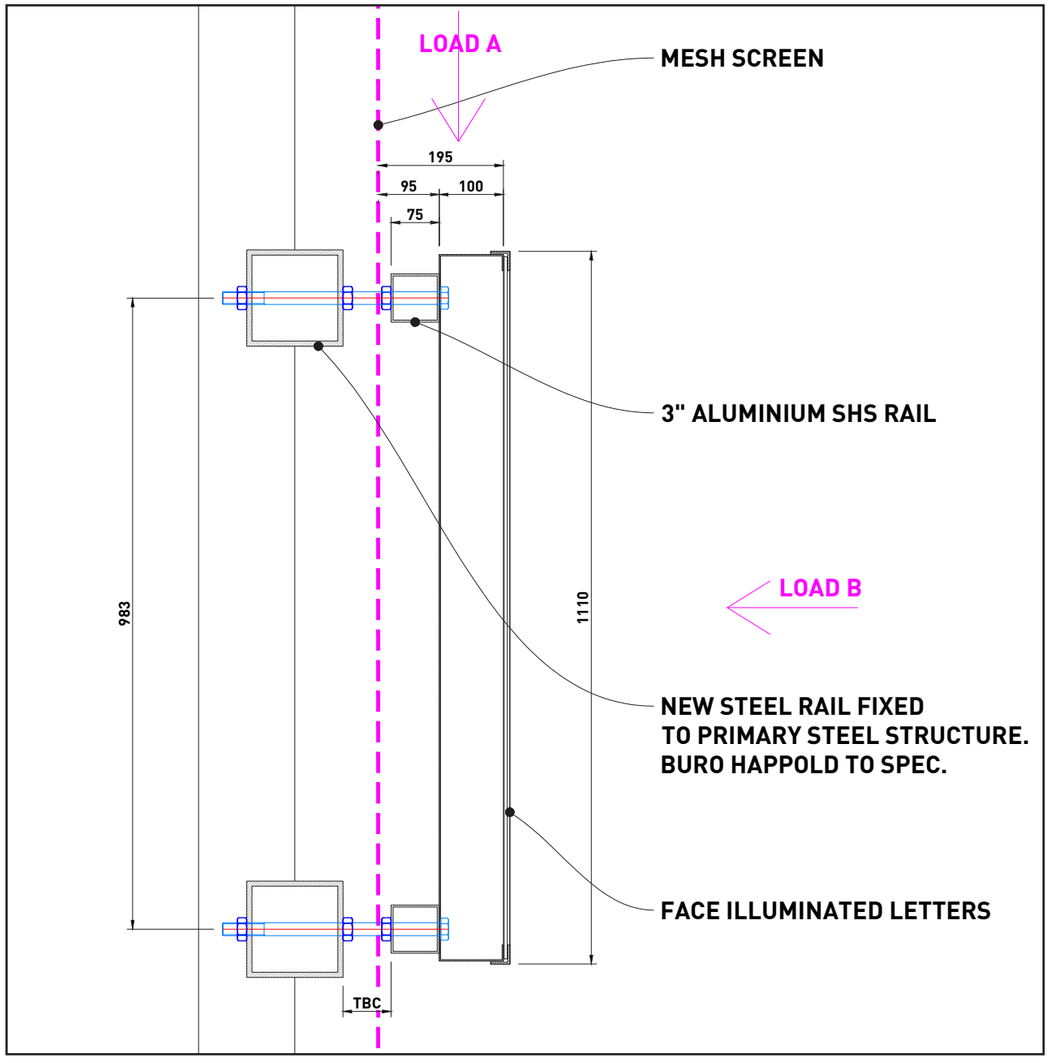

SECTION THROUGH A

Notes:

Colour References:
RAL 9005
050 Opal Acrylic

FOR REVIEW
DO NOT MANUFACTURE FROM THIS DOCUMENT

Drawing No: N/A
Revision: P03

Start Date: 26/07/2023
Rev. Date: 31/08/2023
Drawn By: AK
Checked By: ASW

Client: FAITHFUL & GOULD
Project: AVIVA studios

ASCOT EST. 1938

© Ascot Signs Ltd

SIGN TYPE 02 - RAILING BRAND SIGN



Notes:

Colour References:

RAL 9005

050 Opal Acrylic

FOR REVIEW

DO NOT MANUFACTURE FROM THIS DOCUMENT

Drawing No: N/A

Revision: P03

Start Date: 26/07/2023

Rev. Date: 31/08/2023

Drawn By: AK

Checked By: ASW

Client: FAITHFUL & GOULD

Project: AVIVA studios

ASCOT EST. 1938

© Ascot Signs Ltd

SIGN TYPE 02 - RAILING BRAND SIGN



Notes:

Colour References:

- RAL 9005
- 050 Opal Acrylic

FOR REVIEW

DO NOT MANUFACTURE FROM THIS DOCUMENT

Drawing No: N/A

Revision: P03

Start Date: 26/07/2023

Rev. Date: 31/08/2023

Drawn By: AK

Checked By: ASW

Client: FAITHFUL & GOULD

Project: AVIVA studios


ASCOT EST. 1938

© Ascot Signs Ltd



Canal side
LED letter lightbox
Dusk

SIGN TYPE 02 - RAILING BRAND SIGN

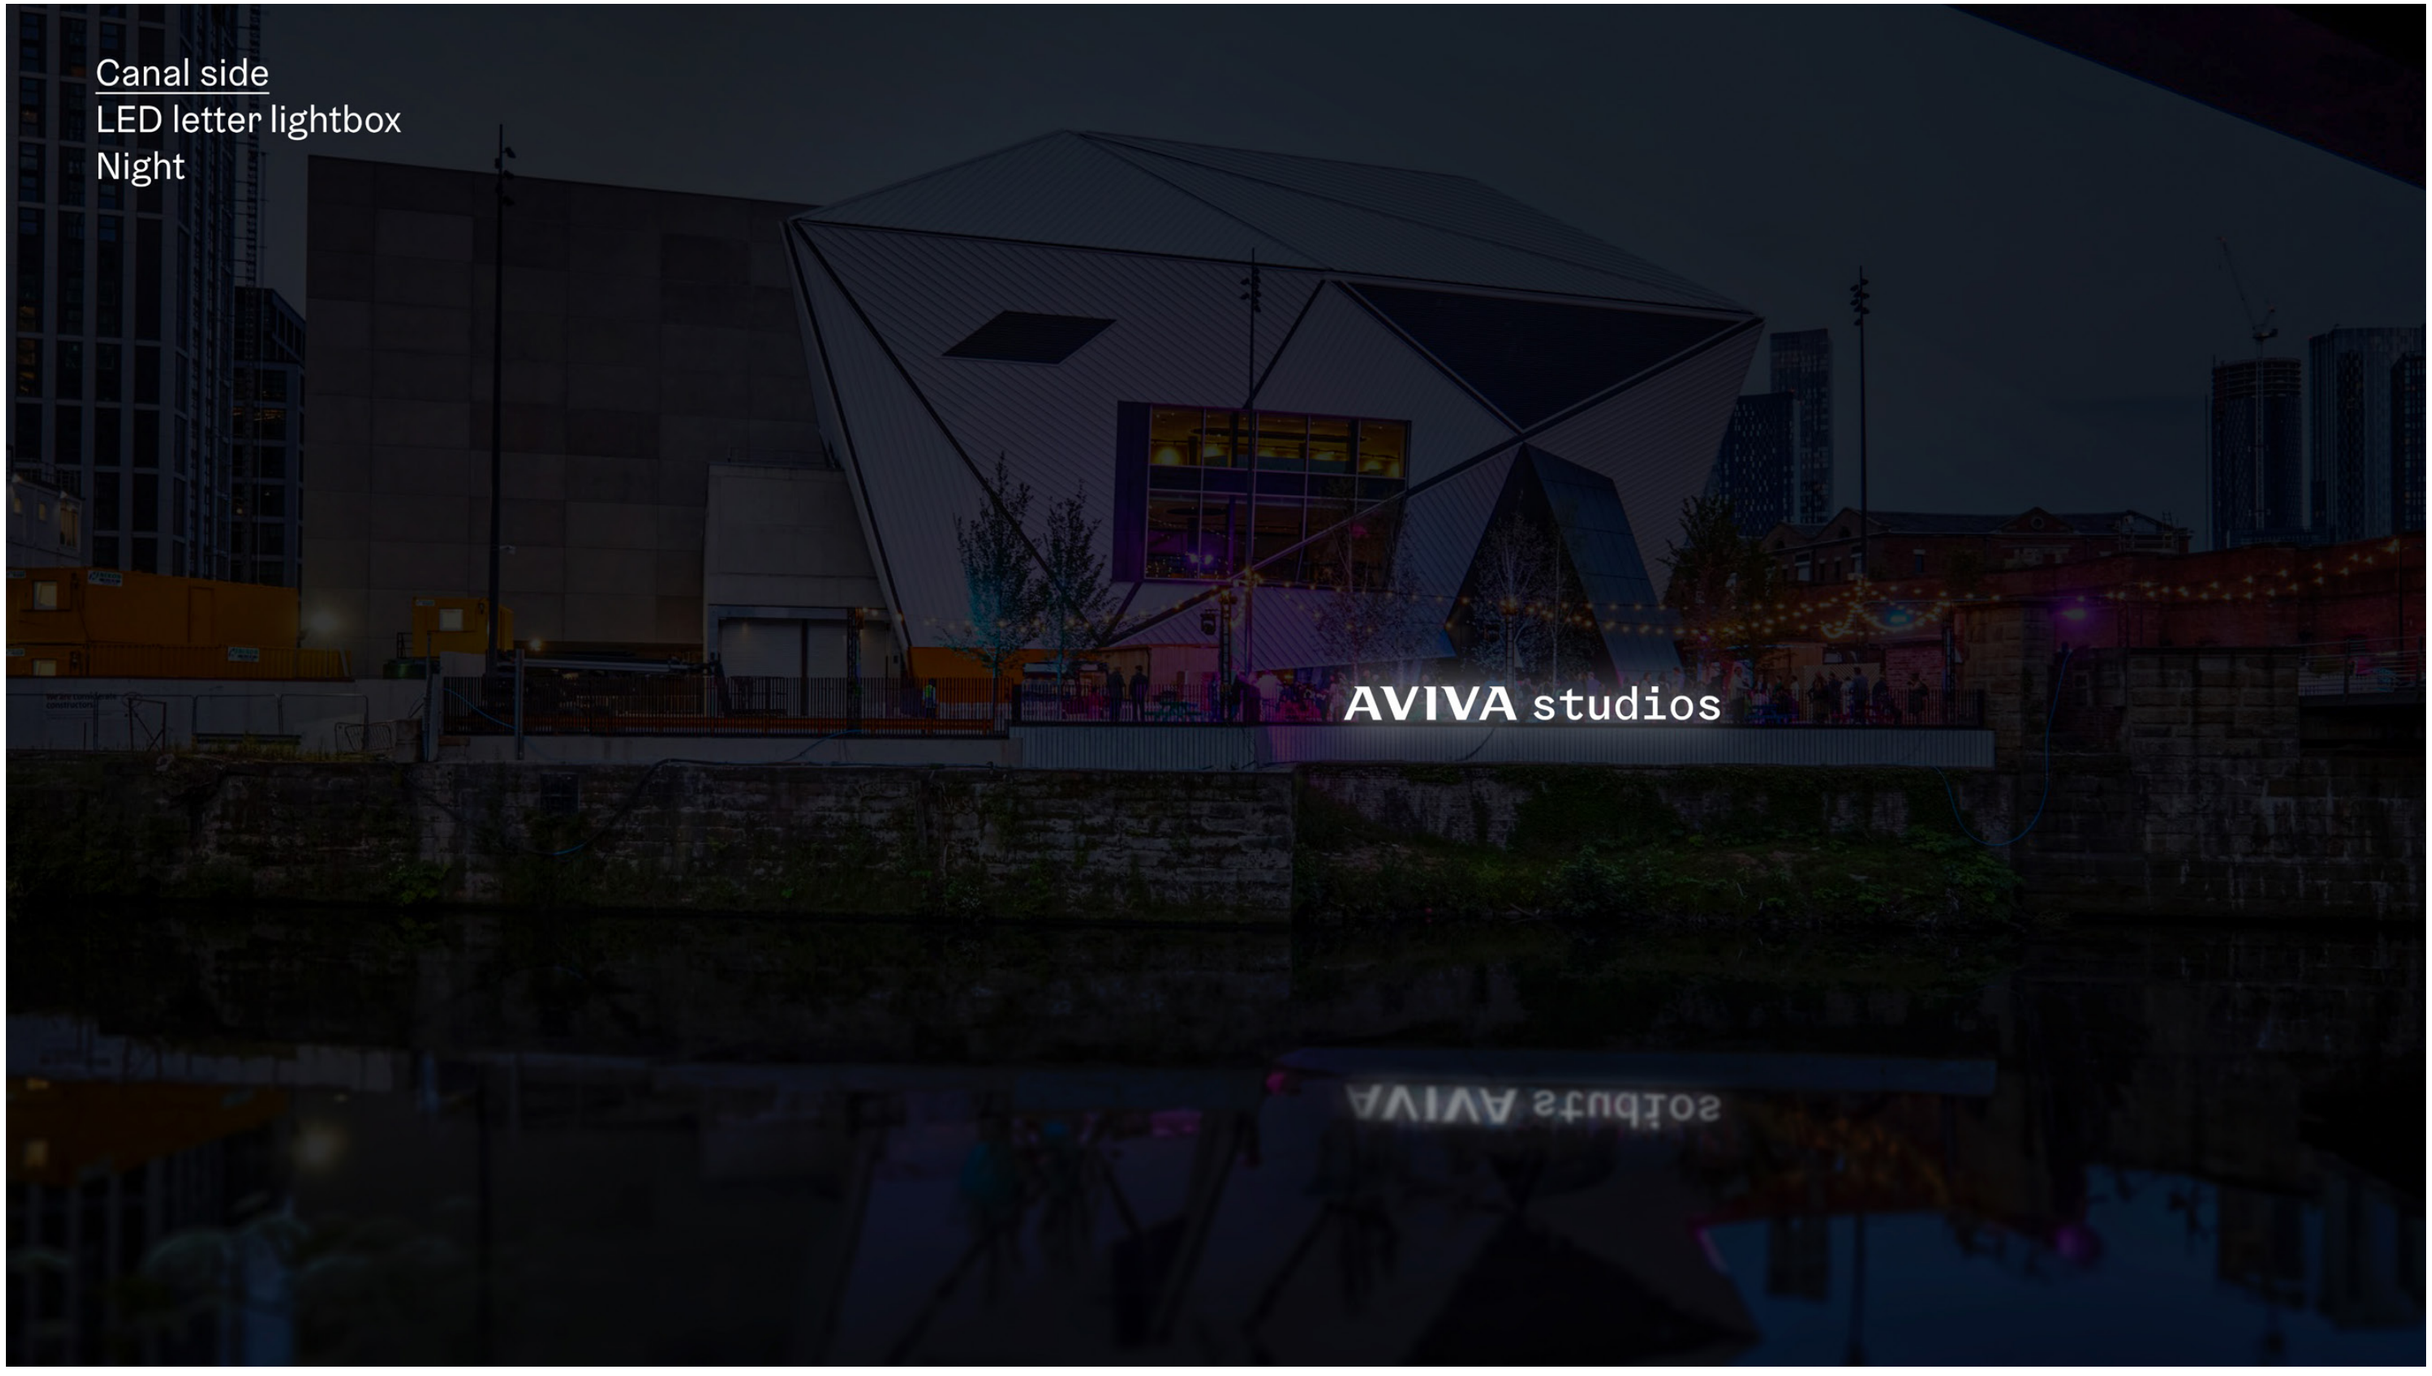

Notes:

Colour References:

RAL 9005

050 Opal Acrylic

FOR REVIEW

DO NOT MANUFACTURE FROM THIS DOCUMENT

Drawing No: N/A

Revision: P03

Start Date: 26/07/2023

Rev. Date: 31/08/2023

Drawn By: AK

Checked By: ASW


Client: FAITHFUL & GOULD

Project: AVIVA studios

© Ascot Signs Ltd



AVIVA studios


SIGN TYPE 02 - RAILING BRAND SIGN

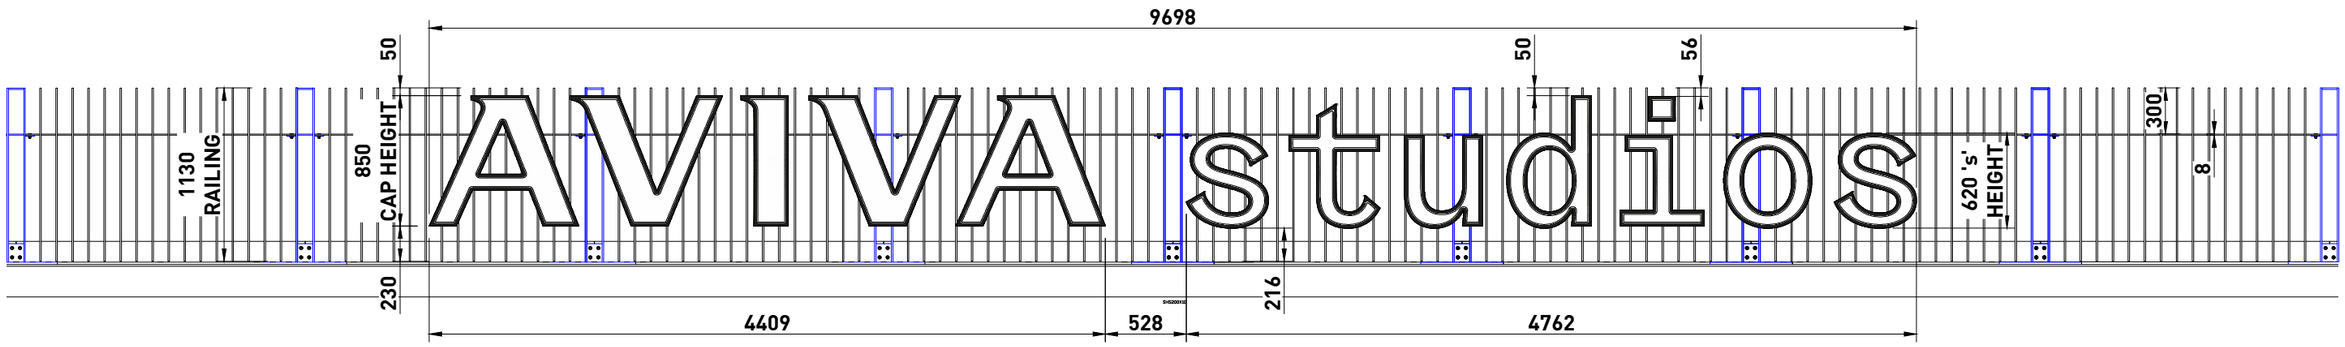

FRONT ELEVATION (SCALE 1:40 in A3)

LED COLOUR TEMPERATURE
COOL WHITE 7100K

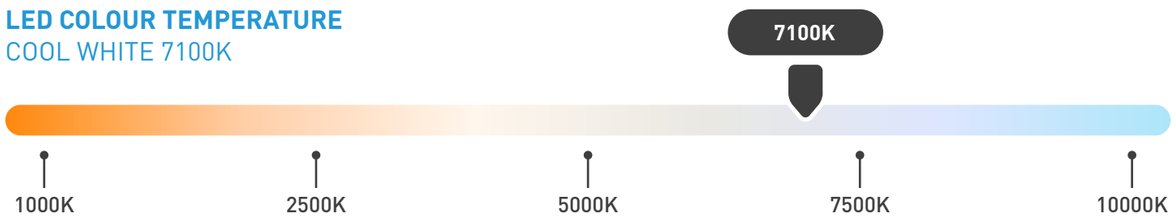

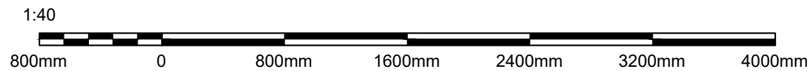

TYPE 02

850mm 'AVIVA' cap height, 100mm deep built up aluminium letters, fixed back to steel railings using bespoke hanging bracket. Site survey required to progress fixing detail. Letters to be face illuminated. Front face from 050 Opal acrylic 5mm thick, held in place with 30 x 30 x 3mm equal angle aluminium retaining rim.


Fixing: Mechanical

Quantity: 1nr.

Font: Client brand logo

Colours: RAL 9005 (Jet Black), 050 Opal Acrylic

PROFILE 5
LARGE SCALE FACE ILLUMINATED LETTER

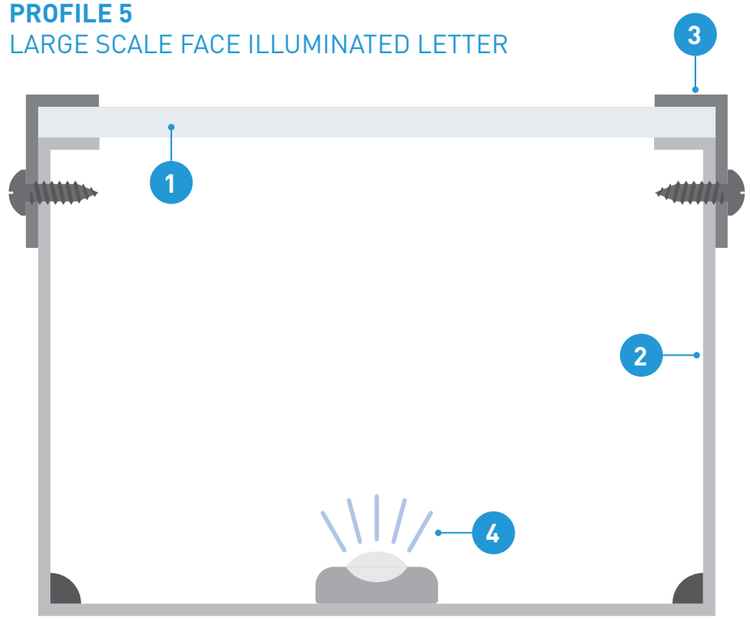

DETAILS

1. Perspex Opal acrylic letter face - 5mm thickness
2. Built up letter backtray and side returns (depth variable as per specification)
3. Security fixing rim
4. LED Lighting Module Colour Temperature TBC

Notes:

Colour References:
- RAL 9005
- 050 Opal Acrylic

FOR REVIEW
DO NOT MANUFACTURE FROM THIS DOCUMENT

Drawing No: N/A
Revision: P03


Start Date: 26/07/2023
Rev. Date: 31/08/2023
Drawn By: AK
Checked By: ASW

Client: FAITHFUL & GOULD
Project: AVIVA studios

ASCOT EST. 1938

© Ascot Signs Ltd

SIGN TYPE 03 - DIGITAL LED BANNER SIGN

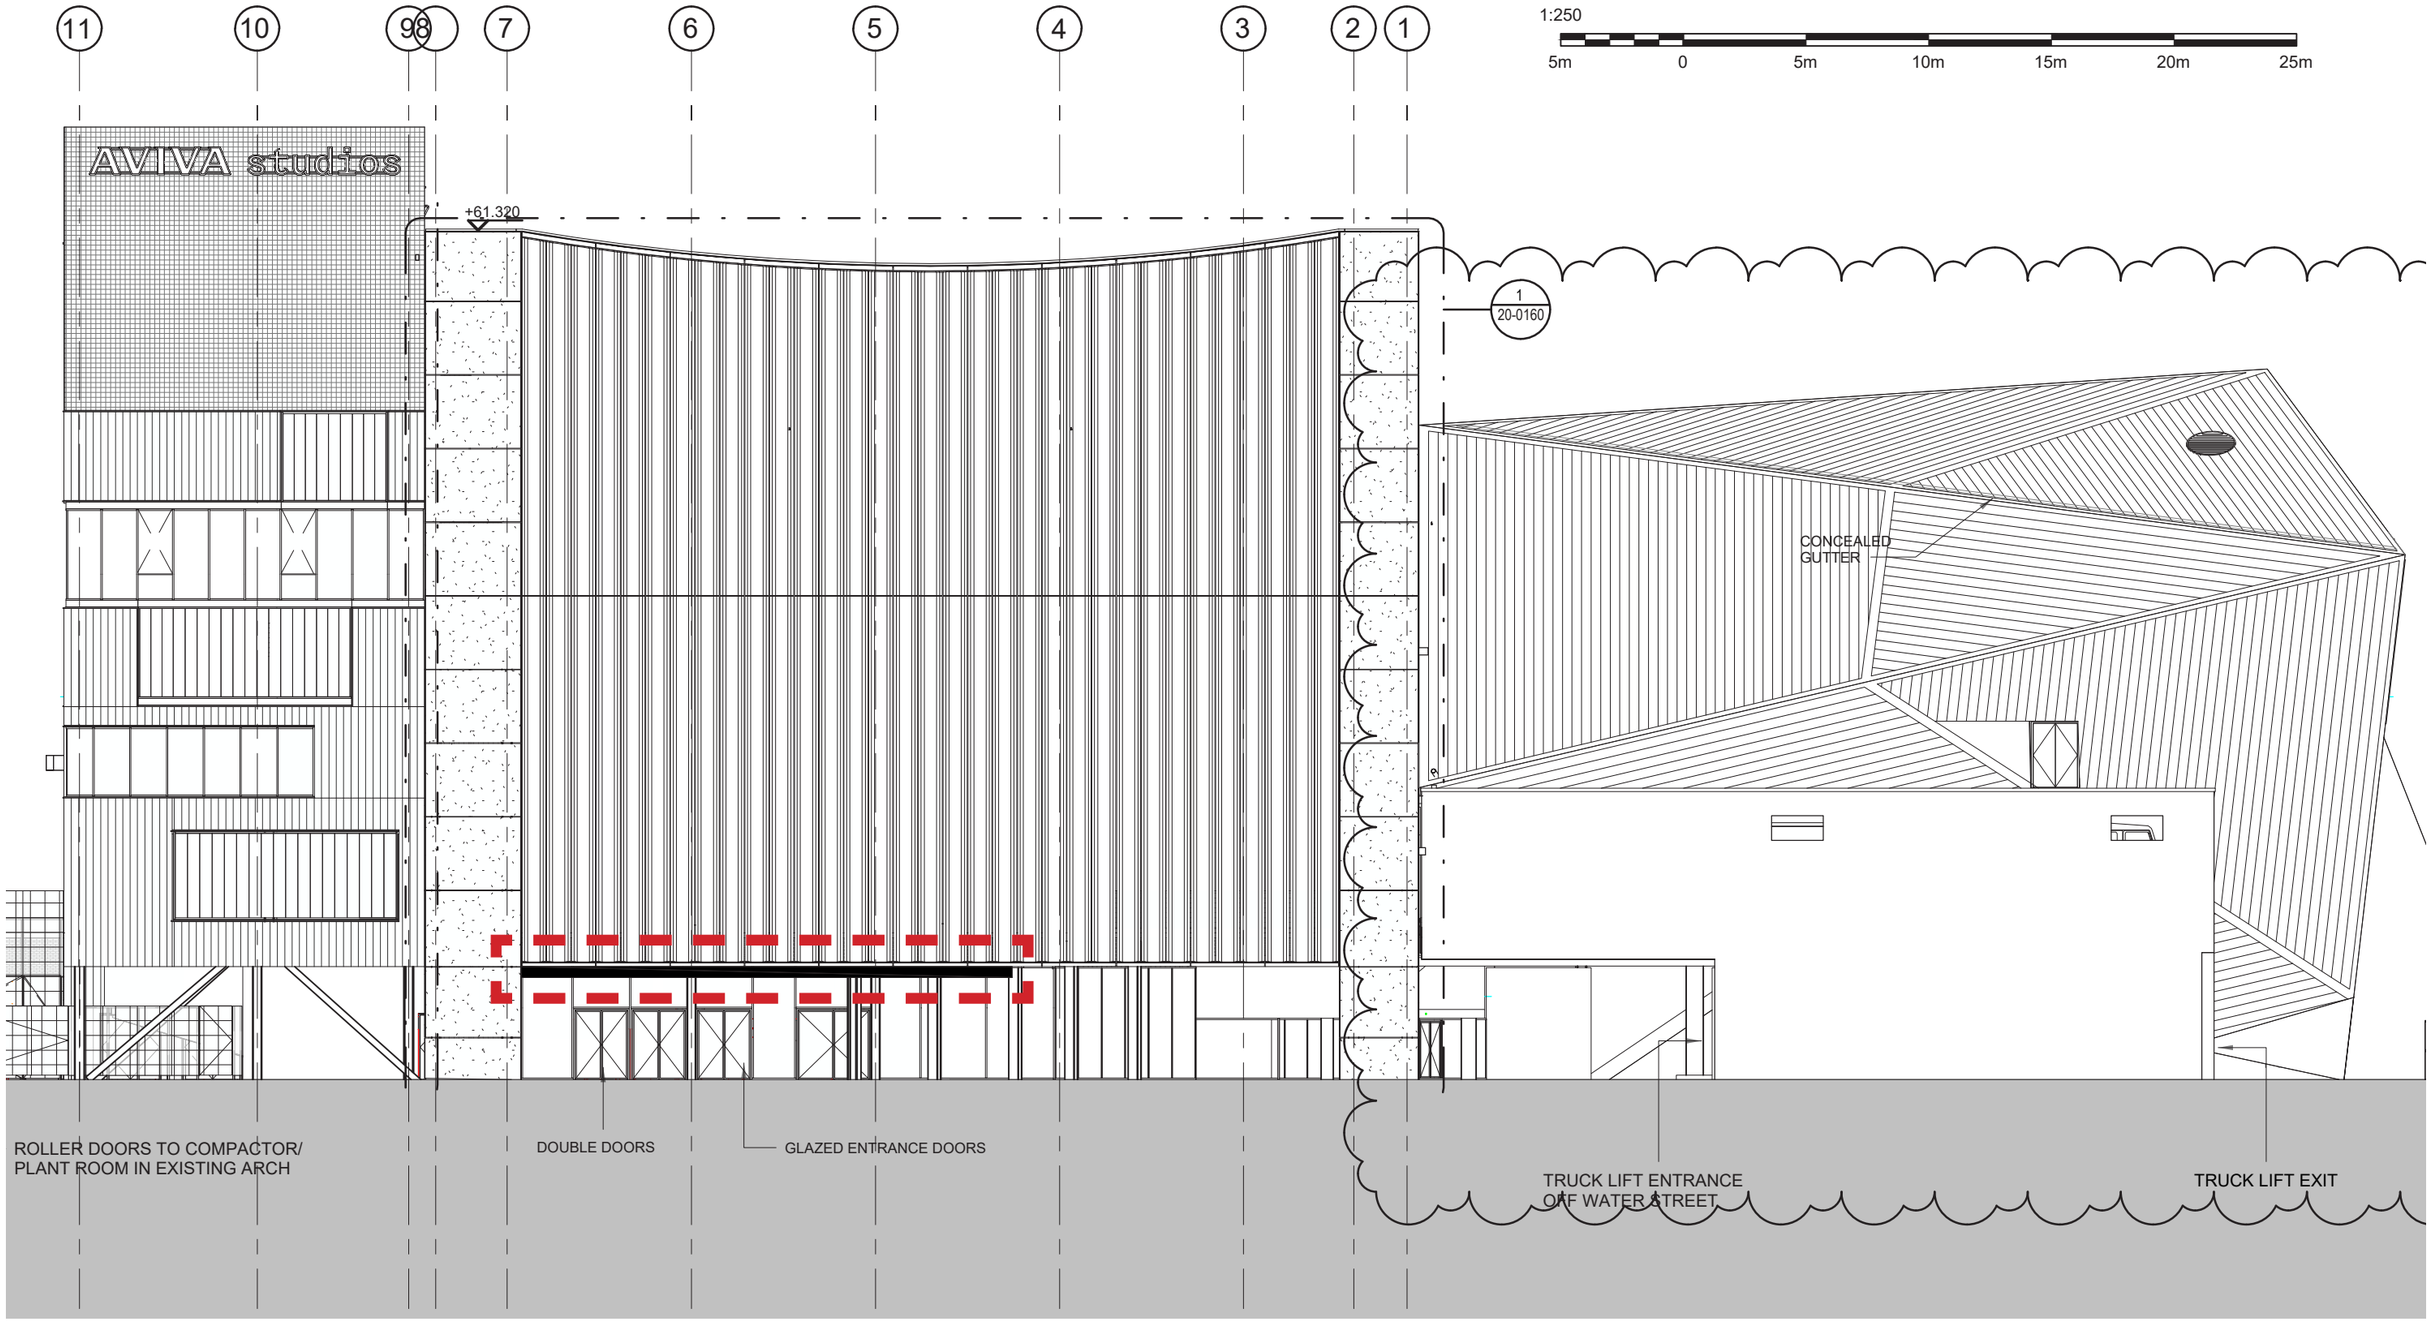

NORTH TOWER - NORTH ELEVATION - WATER STREET (SCALE 1:250 in A3)

Notes:

Colour References:

RAL 9005

050 Opal Acrylic

FOR REVIEW

DO NOT MANUFACTURE FROM THIS DOCUMENT

Drawing No: N/A

Revision: P03

Start Date: 26/07/2023

Rev. Date: 31/08/2023

Drawn By: AK

Checked By: ASW


Client: FAITHFUL & GOULD

Project: AVIVA studios

ASCOT EST. 1938

© Ascot Signs Ltd

SIGN TYPE 03 - DIGITAL LED BANNER SIGN

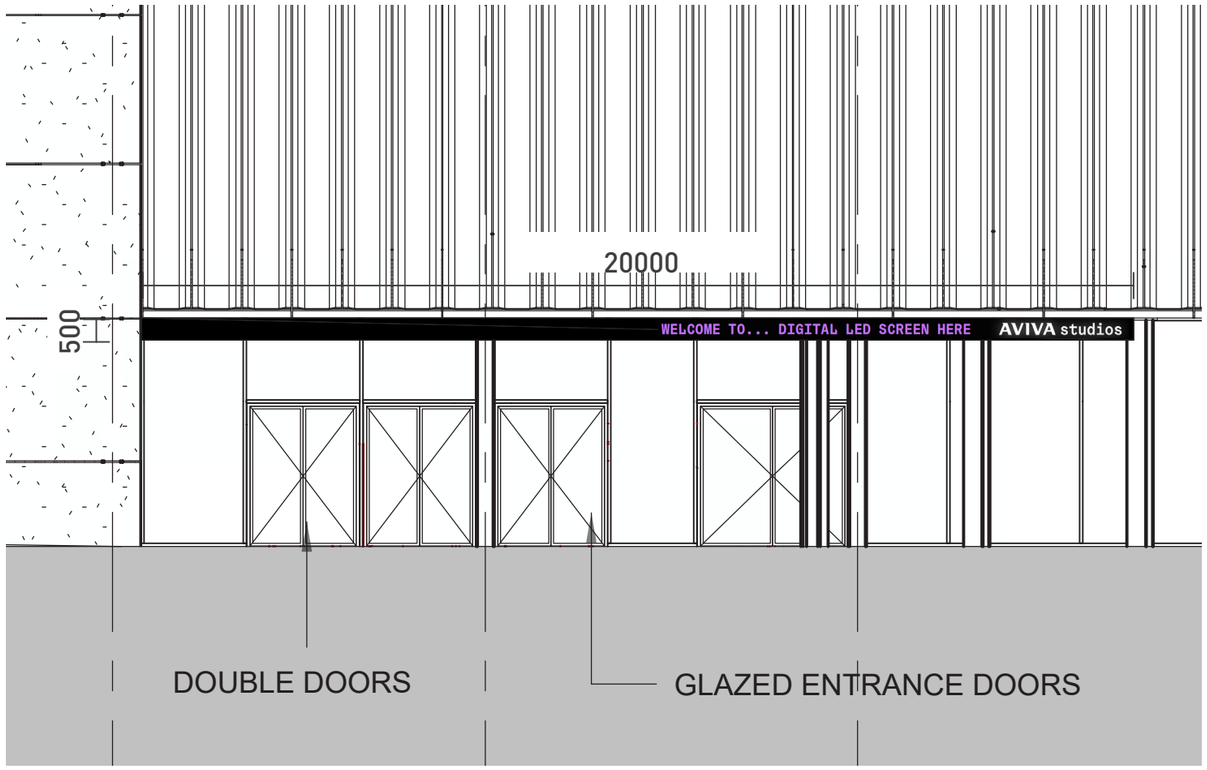

TYPE 03

20m long x 500mm high, digital LED screen fixed to bulkhead.

Fixing: Mechanical

Quantity: 1nr.


Font: N/A

Colours: N/A

Technicial Parameters

Module Specifications			
1	Pixel Pitch	4.8mm	
2	Pixel Configuration	SMD O, 1R1G1B	
3	Module Resolution (pixel)	52	52
4	Module Size (m)	0.25	0.25
Cabinet Specification			
1	Cabinet Size (m)	0.5	0.5
2	Cabinet Resolution (pixel)	104	104
3	Module Quanity	4	
4	Pixel Density	65,536 pixels/m²	
5	Power Consumption (max)	850 W/㎡	
6	Material	Aluminium	
7	Cabinet Weight	7kg	
Screen Parameters			
1	Screen size	20m x 0.5m	
2	Brightness	4500CDM	
3	Contrast	⩾2500:1	
4	Driving Method	1/16	
5	View Angle	Horizontal 160°, Vertical 160°	
6	Optimal Viewing Distance	⩾3-4m	
7	Grey Scale	65,536 bit	
8	Color Capacity	28.147billion	
9	Input Voltage	AC90V-260V 50-60HZ	
10	Refresh Frame Frequency	3840HZ	
11	Brightness Adjustment	0-255 adjustment	
12	Color Temperature	7200-11200k	
13	Brightness Correction	A single LED/module/cabinet	
14	Input Source Support	S-Vide,VGA,DVI,HDMI.SDI.HD_SDI	
15	Control Distance	UTP cable:100m; Multimode Fiber: 500m; Single-mode fiber:10km; Wireless 30m	
16	Temperature-operating	-20℃～60℃	
17	Operating Humidity	10-95%RH	
18	MTBF	50,000 hours	
19	Life span	100,000 hours	
20	Protective Grade	IP65	
21	Defect Rate	≤0.001	
22	Controlling system	Nova	
23	Operating System	Windows/Vista/Win 7/Win 8/Win 10	
LED Screen Size 20m wide x 0.5m high			
	Width(pcs)	**Height(pcs)**	**pcs**



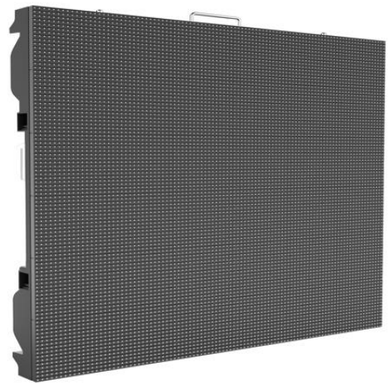



Notes:

Colour References:
- RAL 9005
- 050 Opal Acrylic

FOR REVIEW
DO NOT MANUFACTURE FROM THIS DOCUMENT

Drawing No: N/A
Revision: P03

Start Date: 26/07/2023
Rev. Date: 31/08/2023
Drawn By: AK
Checked By: ASW

Client: FAITHFUL & GOULD
Project: AVIVA studios

ASCOT EST. 1938

© Ascot Signs Ltd