
This drawing is subject to copyright and is not to be reproduced in part or whole without approval. Do not scale this drawing - check all dimensions on site.

Health & Safety Notes

1. Contractor must ensure that all work on site is carried out in a safe & satisfactory manner, in accordance with Health & Safety At Work Act 1974, COSHH Regulations 2002 & requirements of C.D.M

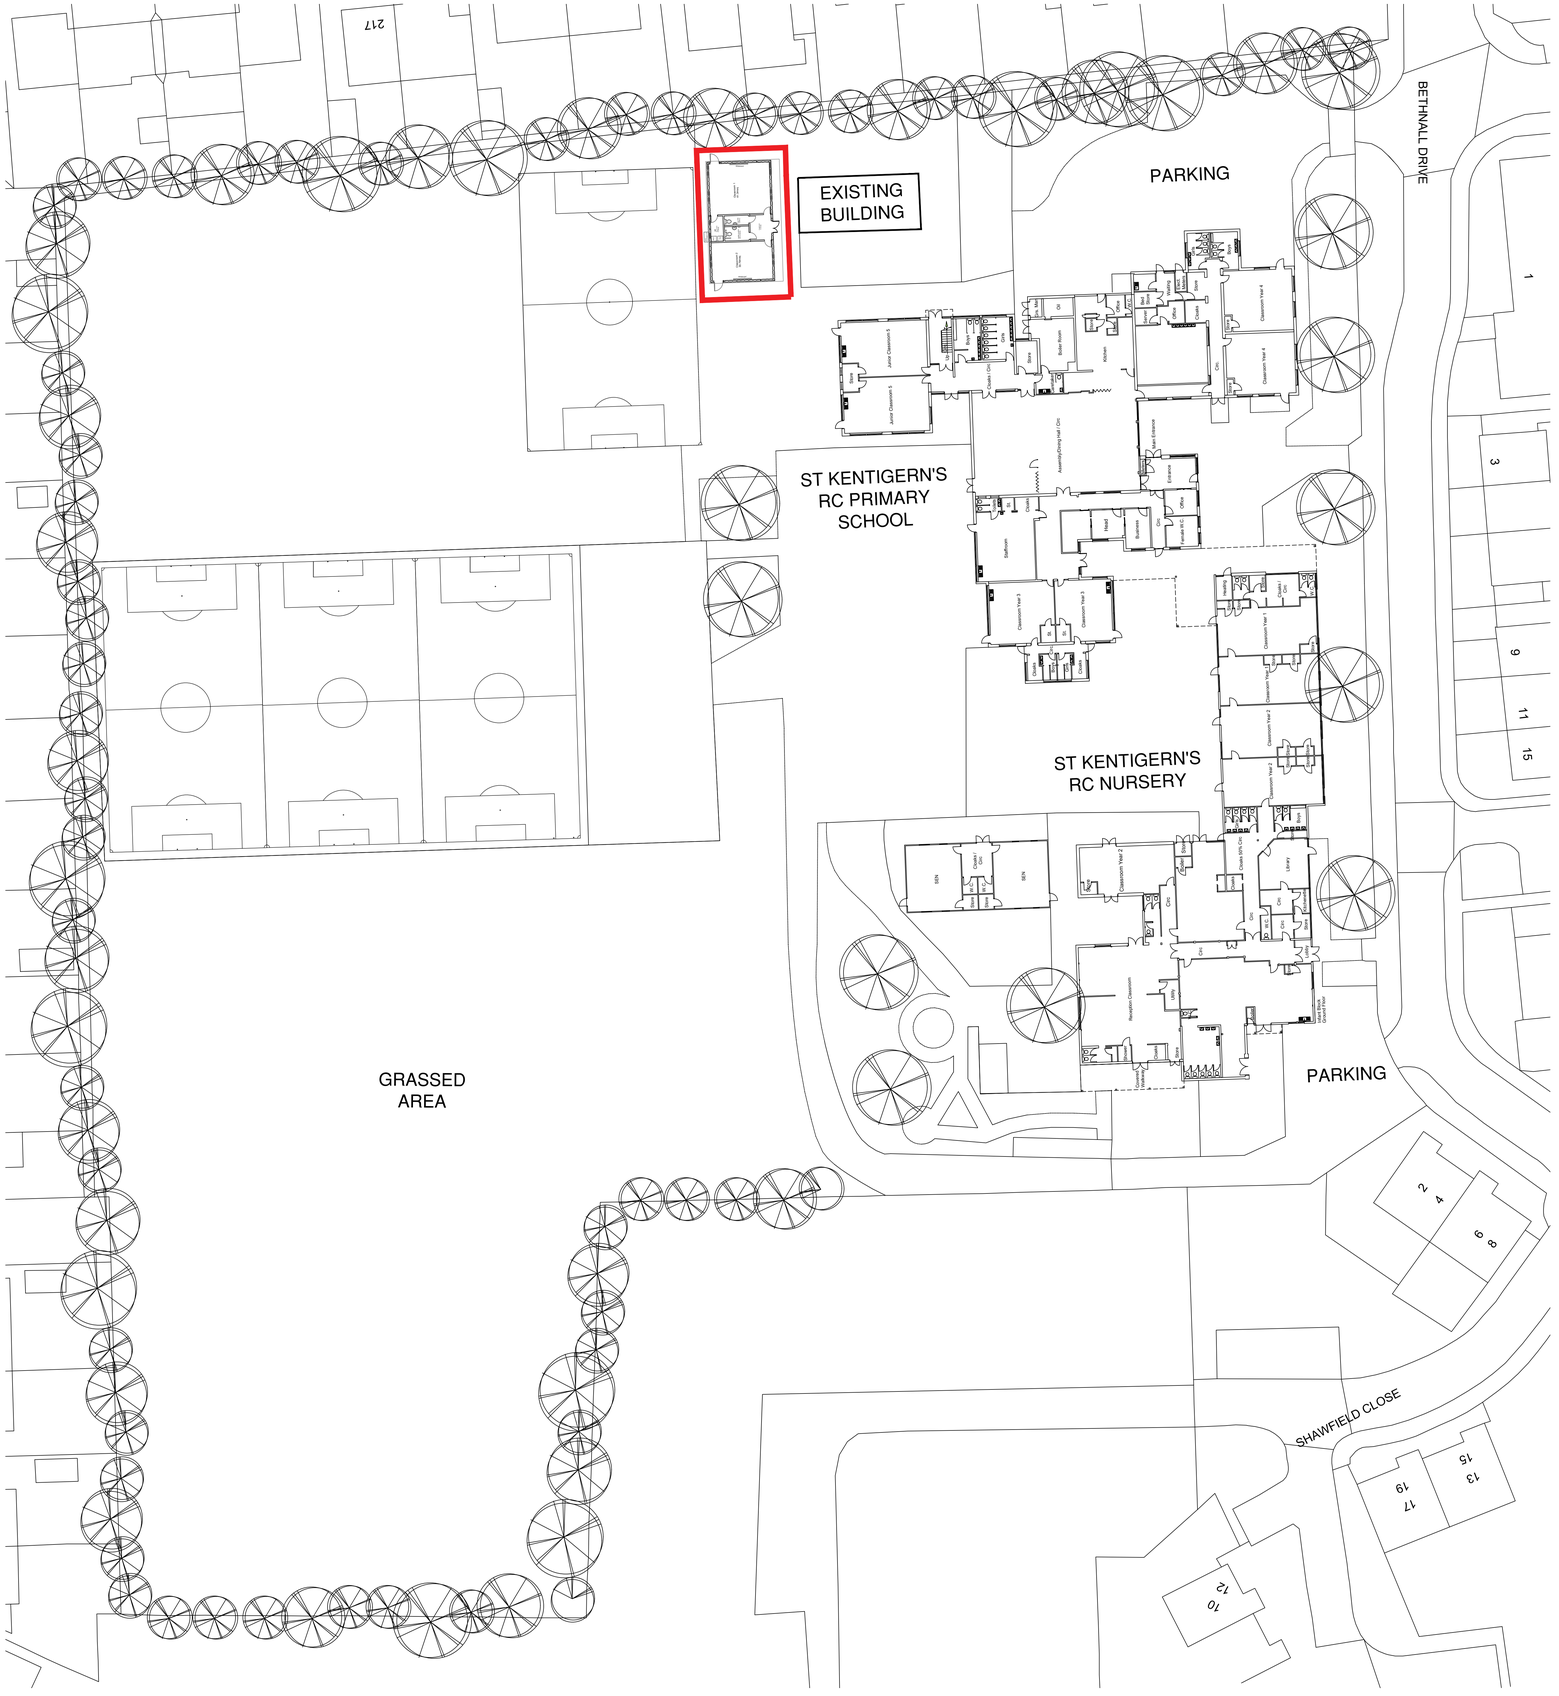

P1	First issue	20.03.2024
Rev.	Description	Date

Client
St Kentigern's RC Primary School Fallowfield

Project
Proposed SEN Modular Building

Drawing Title
Proposed Site Plan

Drawn by	CW	Checked by	PG	Date	20.03.2024
Status	PLANNING	Scale @ A0	1:250		
Job no.	12556	Dwg no.	P04	Rev.	P1

Cassidy+Ashton
www.cassidyashton.co.uk
Architecture + Building Surveying + Town Planning
7 East Cliff, Preston, Lancashire, PR1 3JE 01772 258 356
10 Hunters Walk, Canal Street, Chester, CH1 4EB 01244 402 500