

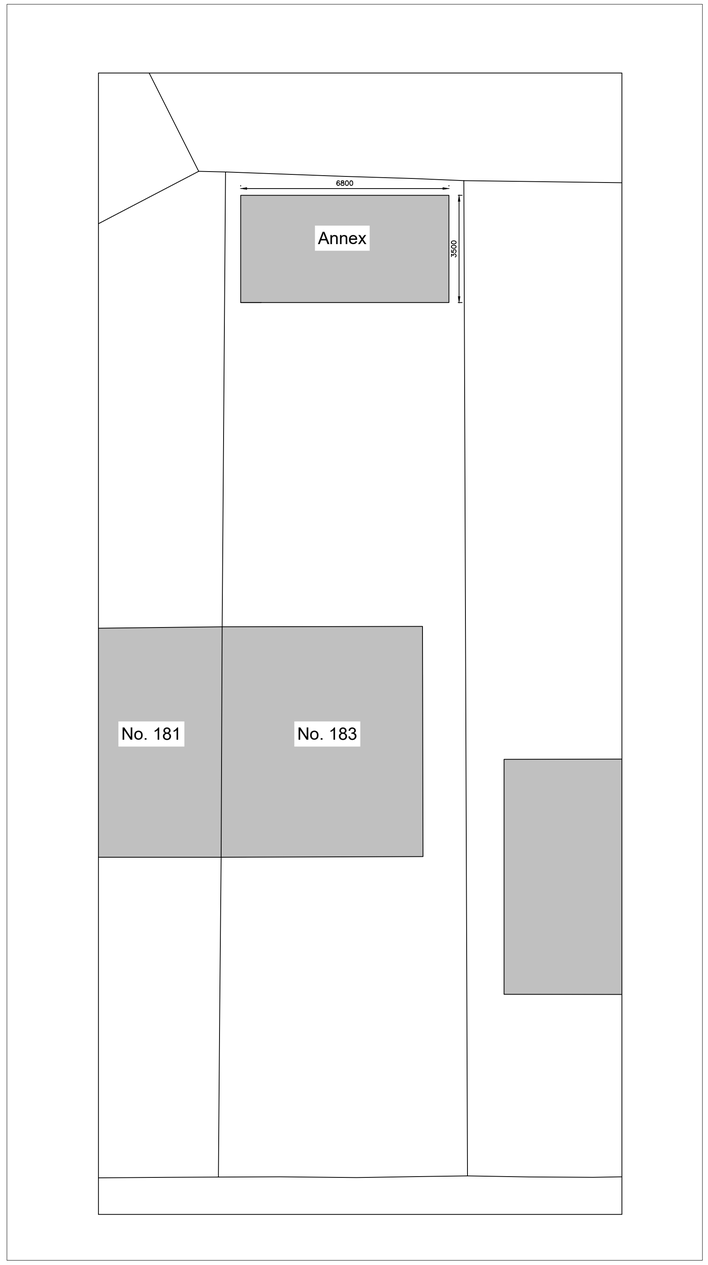



Proposed Site Layout- Scale 1:100 @A1

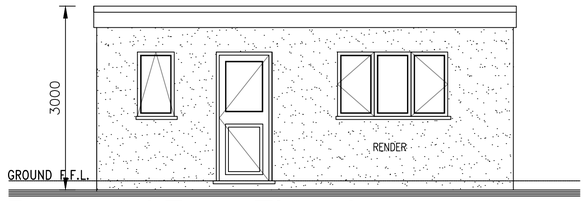


Proposed Front Elevation

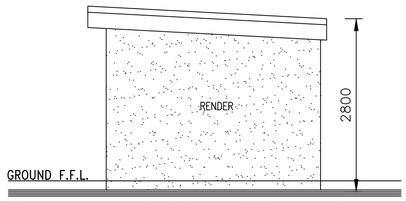


Proposed Side Elevation

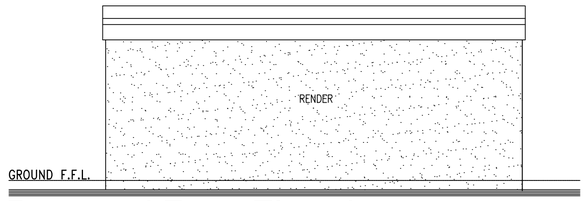

Proposed Front Elevation

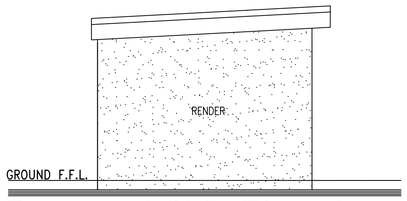

Proposed Side Elevation

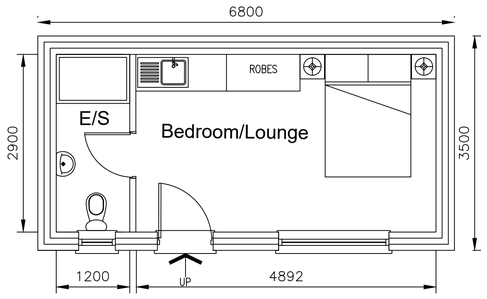

Proposed Floor Plan

0m 1m 2m 3m 4m 5m

AJ ARCHITECTURAL LTD

Rev.	Description	By	Date

Project	Drawing Title	
Mr M Whitelock, 183 Parrs Wood Road, Manchester, M20 4RR	Proposed Layouts	
	Drawing No. Whitelock/02	Rev.

1. Figured dimensions to be followed in preference to scale. 2. All dimensions to be checked on site prior to the commencement of any work. Any discrepancies to be reported immediately & resolved prior to work commencing. 3. This drawing is the copyright of AJ Architectural LTD. and may not be copied or used without prior consent.	Drawn by	Scale	Date
	J.TD.	1:50@A1 1:100@A1	Mar' 24