

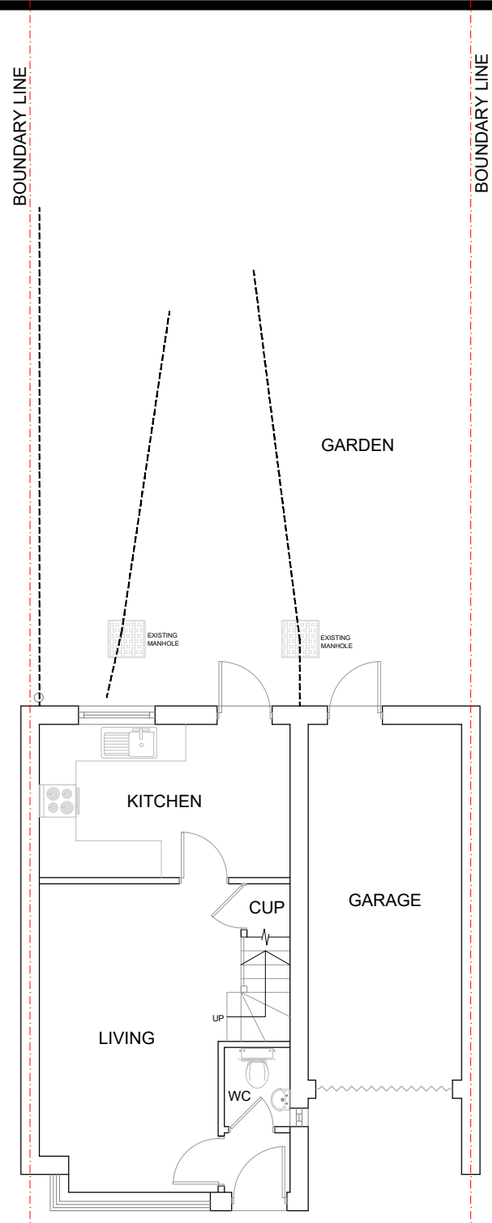


EXISTING
GROUND FLOOR PLAN

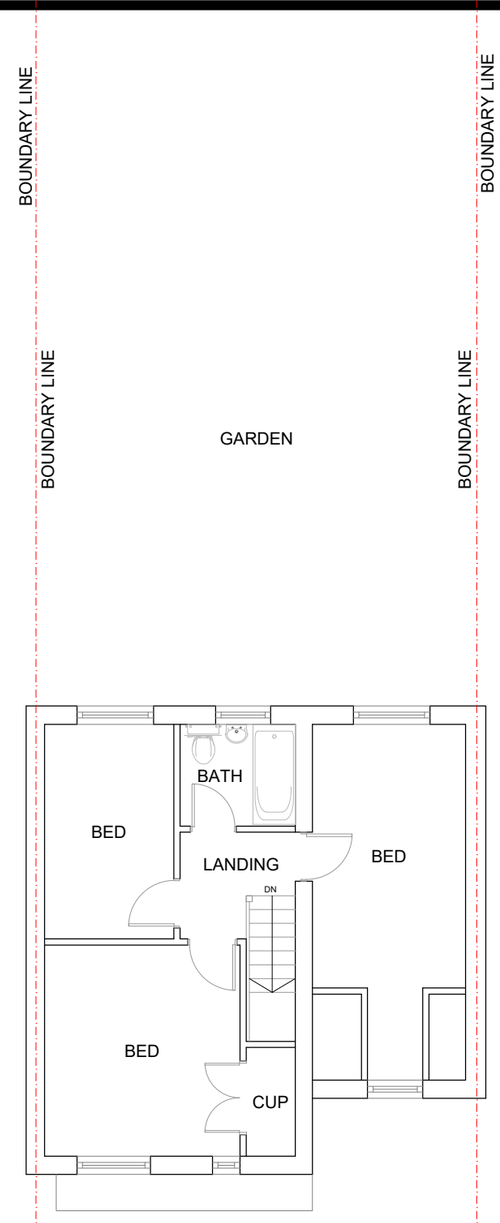


EXISTING
FIRST FLOOR PLAN

A 19.03.24 DA ISSUE GK AMENDMENT BY	0 1 2 3 4 5 Metres SCALE 1:100@A3	**Project :** Proposed Single Storey Rear Extension with Garage Conversion **Date :** 19/03/24
		Sheet Title : Existing Plans **Sheet no :** 01
		Address : 42 Caistor Close MANCHESTER M16 8NW **Applicant :**

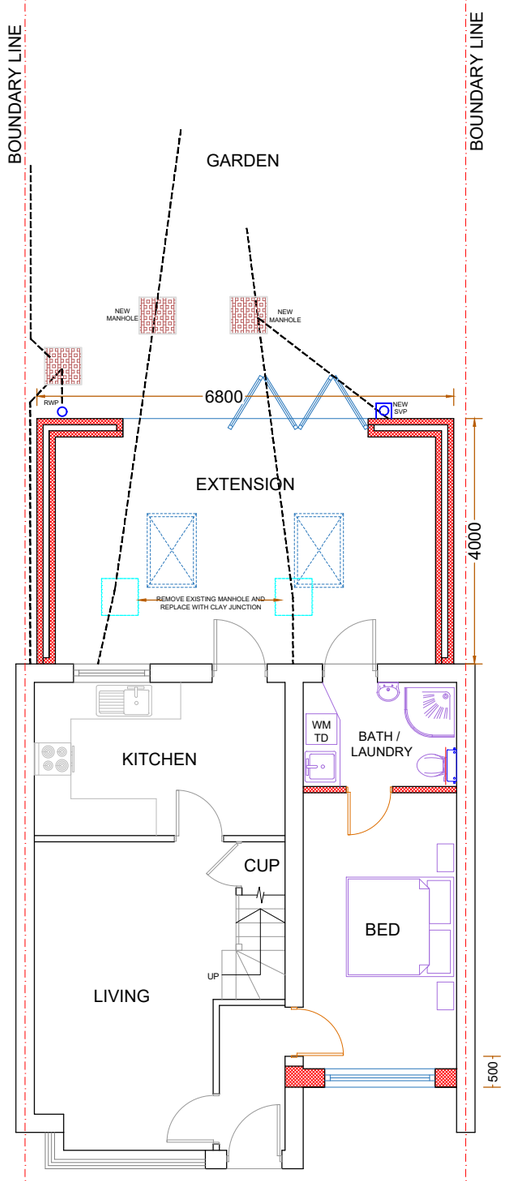

PROPOSED
GROUND FLOOR PLAN

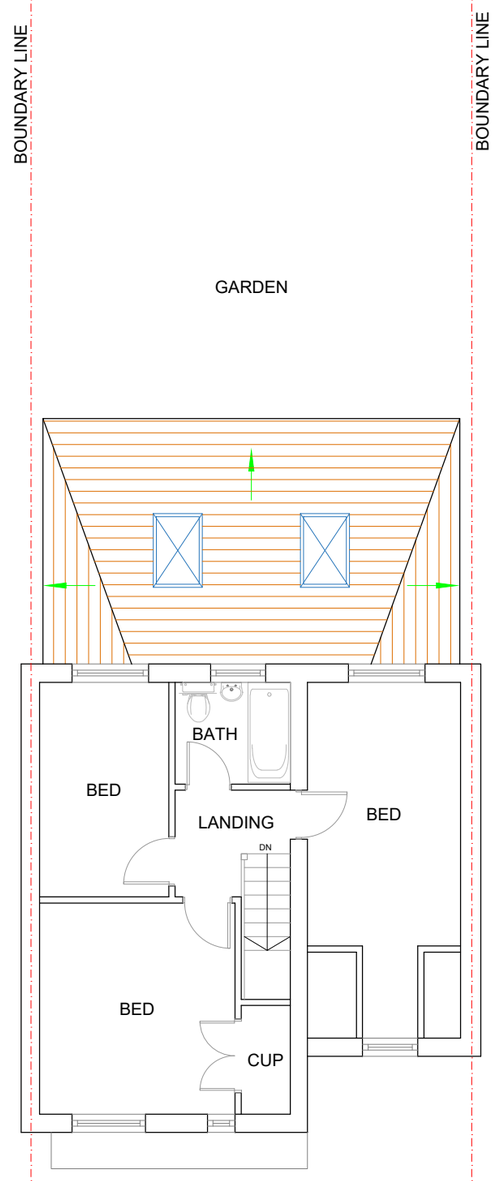

PROPOSED
FIRST FLOOR PLAN

A	19.03.24	DA ISSUE	GK
		AMENDMENT	BY

0 1 2 3 4 5
Metres

SCALE 1:100@A3

Project :
Proposed Single Storey Rear Extension with Garage Conversion


Date : 19/03/24

Sheet Title :
Proposed Plans


Sheet no : 02

Address :
42 Caistor Close
MANCHESTER
M16 8NW


Applicant :

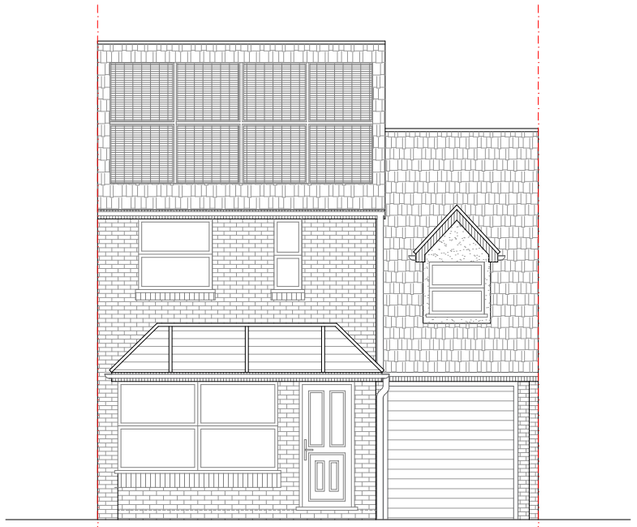


EXISTING
FRONT ELEVATION

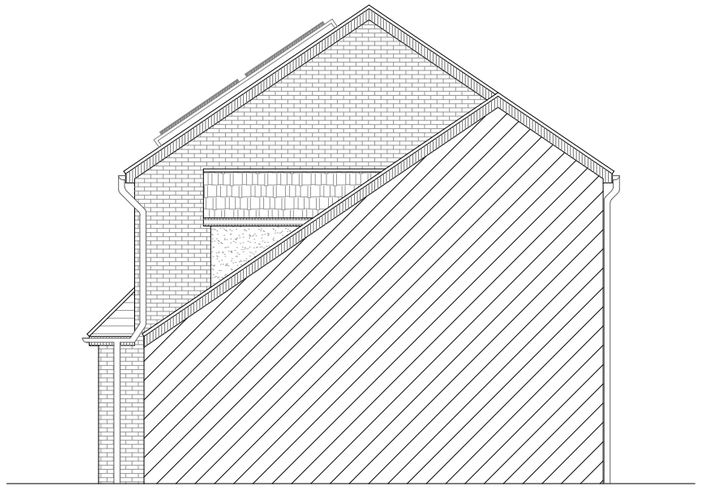

EXISTING
SIDE ELEVATION-1

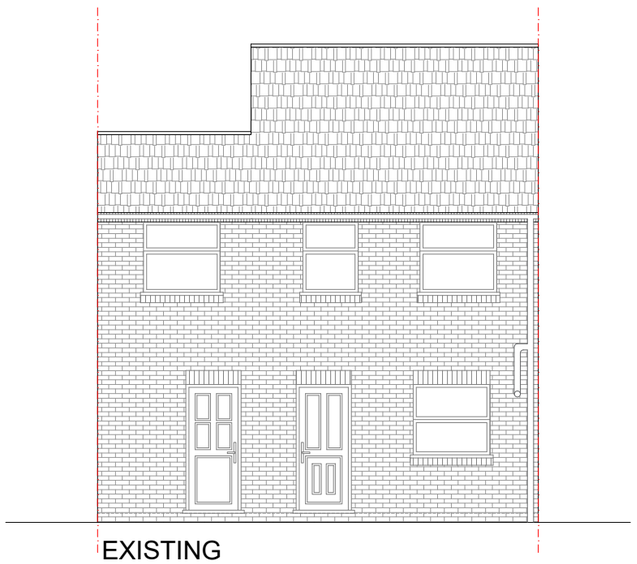

EXISTING
REAR ELEVATION

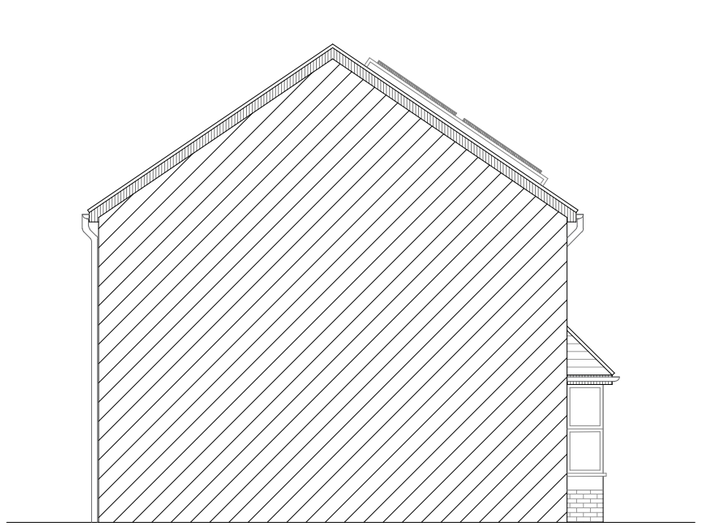

EXISTING
SIDE ELEVATION-2

A	19.03.24	DA ISSUE	GK
		AMENDMENT	BY

0 1 2 3 4 5
Metres

SCALE 1:100@A3

Project :
Proposed Single Storey Rear Extension with Garage Conversion


Date : 19/03/24

Sheet Title :
Existing Elevations


Sheet no : 03

Address :
42 Caistor Close
MANCHESTER
M16 8NW


Applicant :

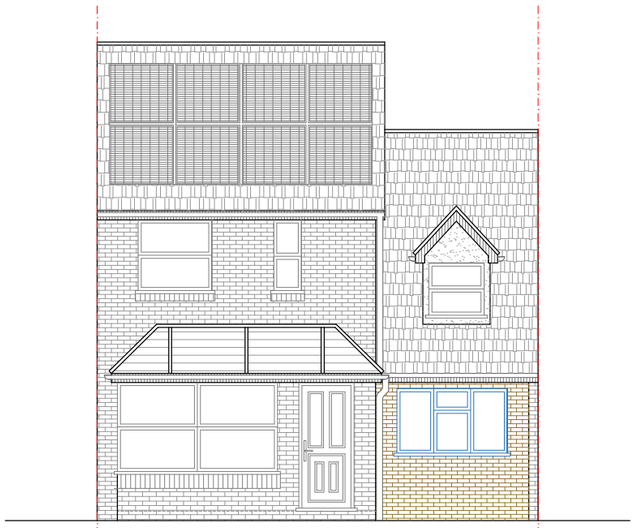


PROPOSED
FRONT ELEVATION

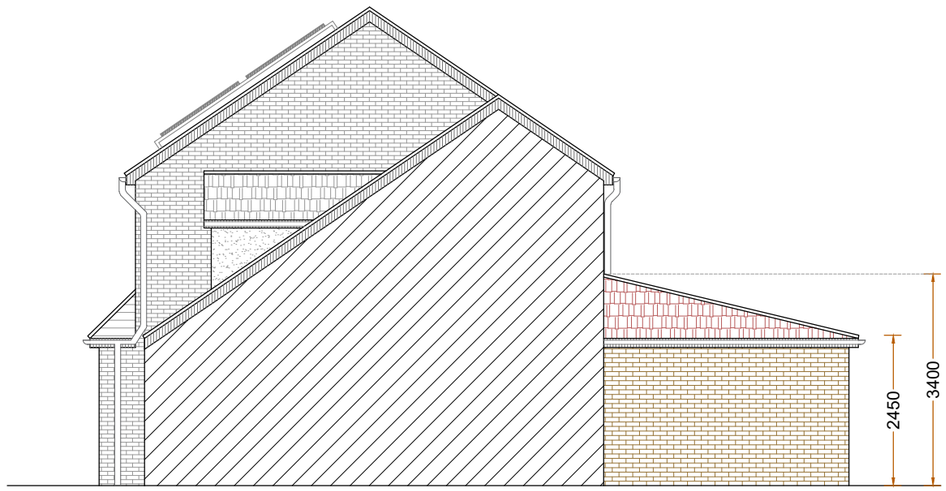

PROPOSED
SIDE ELEVATION-1

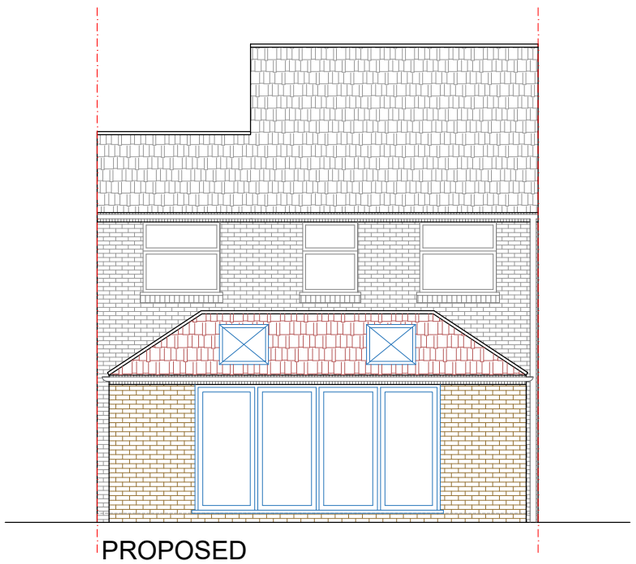

PROPOSED
REAR ELEVATION

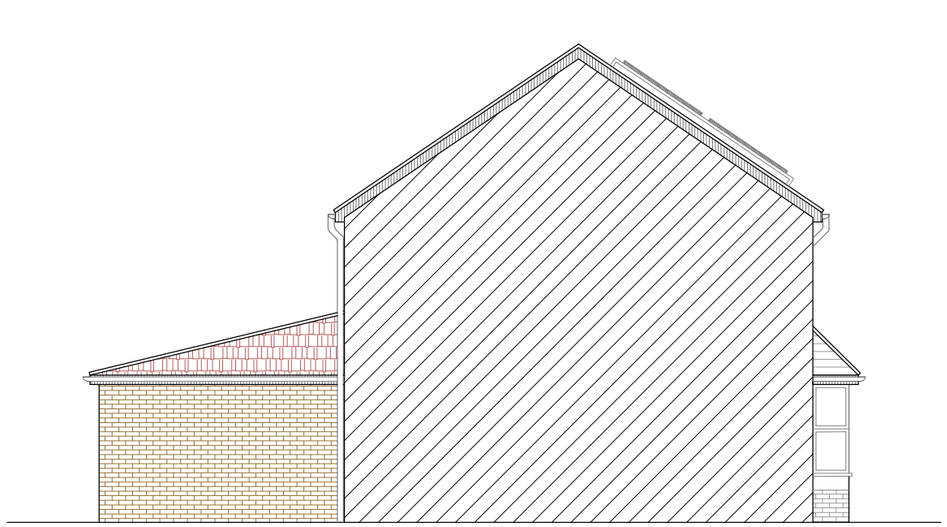

PROPOSED
SIDE ELEVATION-2

A	19.03.24	DA ISSUE	GK
		AMENDMENT	BY

0 1 2 3 4 5
Metres

SCALE 1:100@A3

Project :
Proposed Single Storey Rear Extension with Garage Conversion


Date : 19/03/24

Sheet Title :
Proposed Elevations


Sheet no : 04

Address :
42 Caistor Close
MANCHESTER
M16 8NW

Applicant :

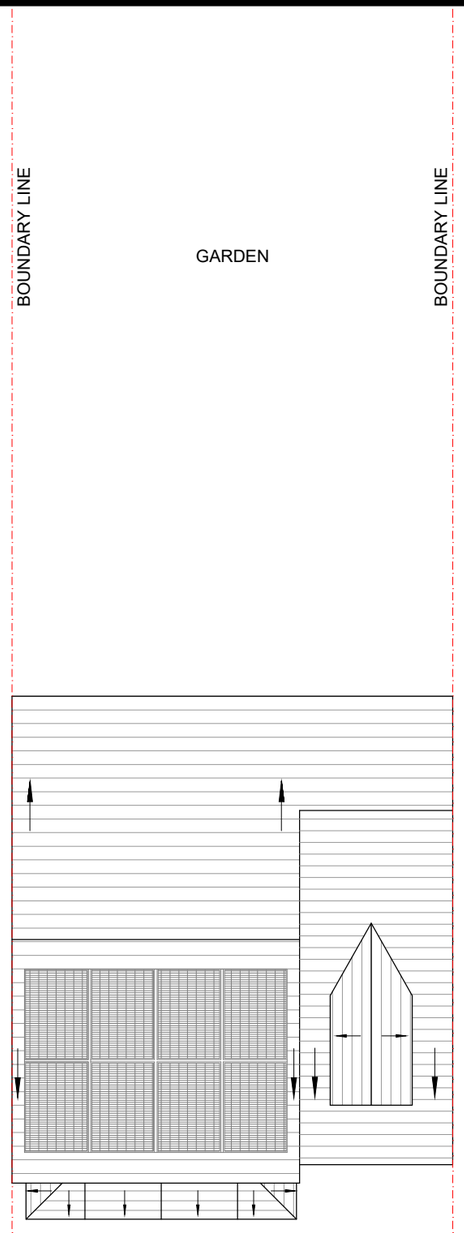

EXISTING
ROOF PLAN

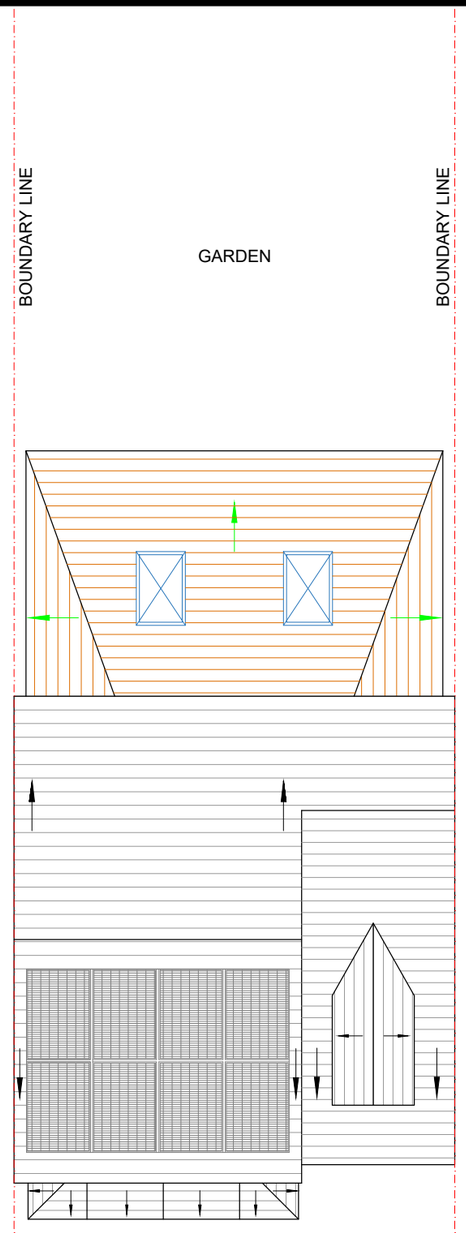

PROPOSED
ROOF PLAN

A	19.03.24	DA ISSUE	GK
		AMENDMENT	BY

0 1 2 3 4 5
Metres

SCALE 1:100@A3

Project :
Proposed Single Storey Rear Extension with Garage Conversion


Date : 19/03/24


Sheet Title :
Roof Plans


Sheet no : 05

Address :
42 Caistor Close
MANCHESTER
M16 8NW


Applicant :

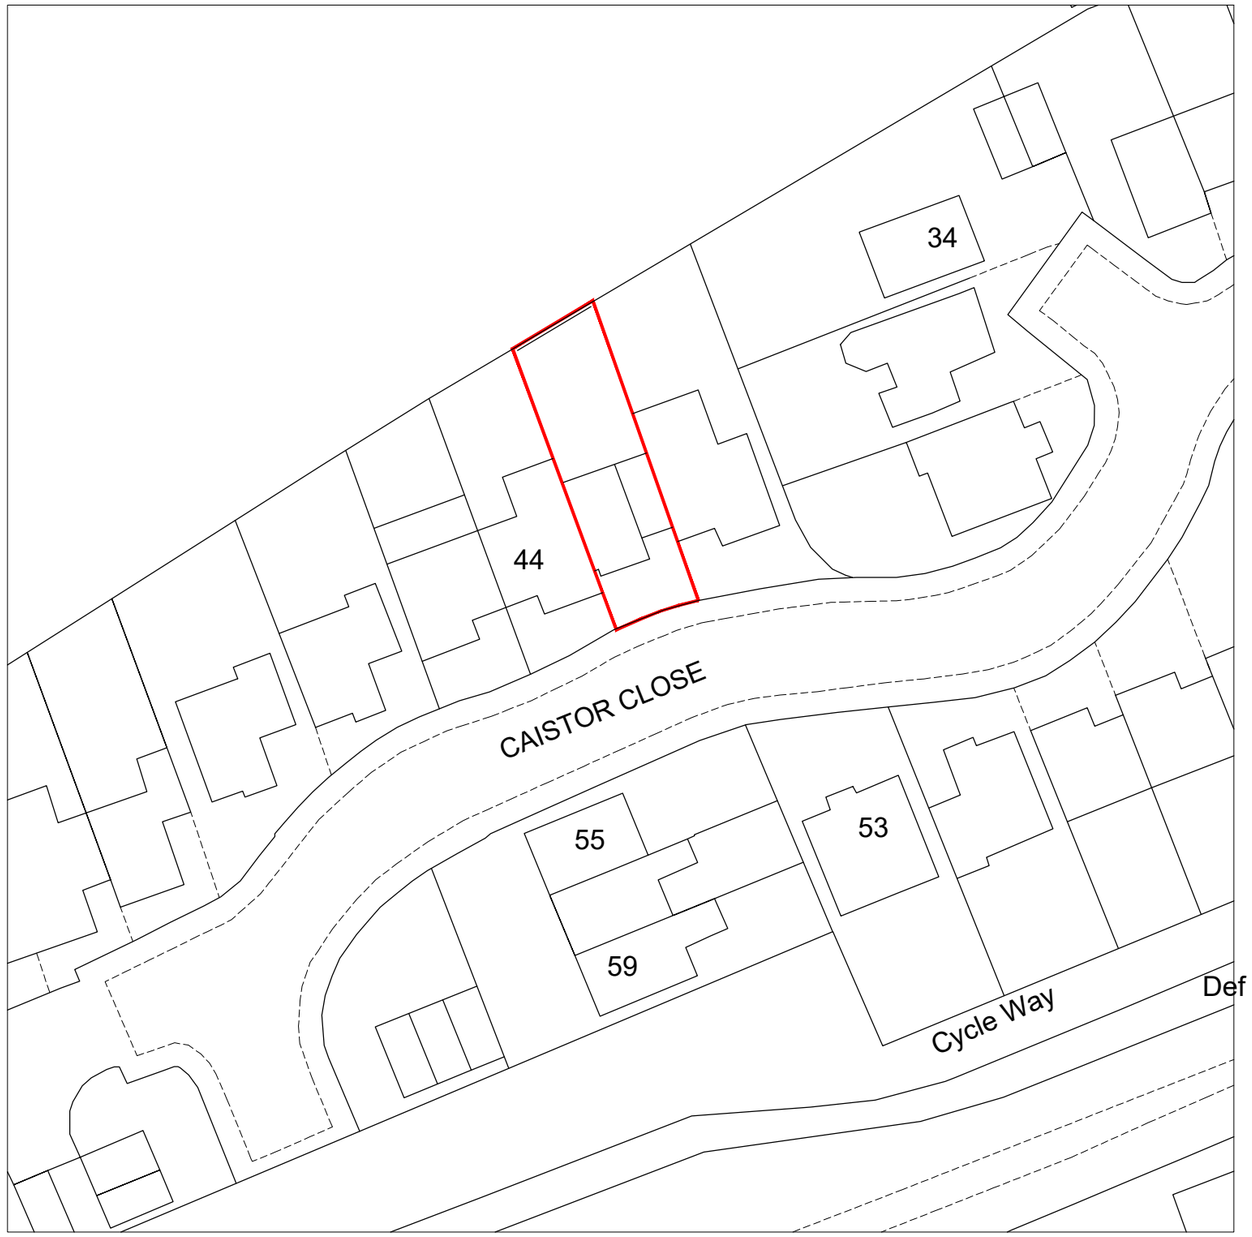


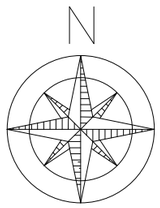


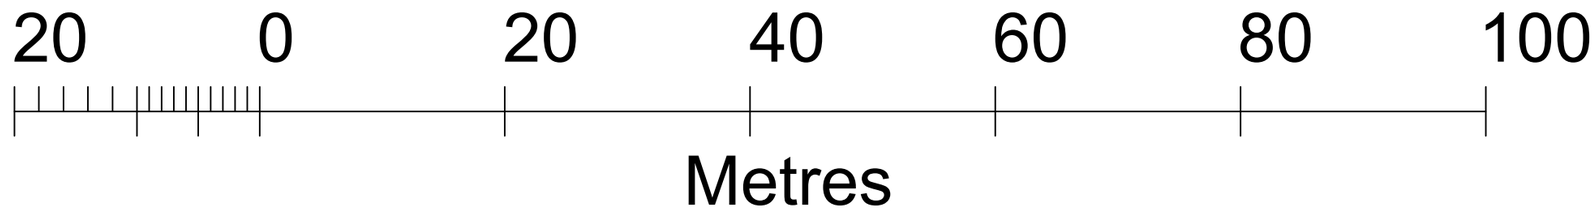

A 19.03.24 DA ISSUE GK AMENDMENT BY	SCALE 1:500@A3	Project : Proposed Single Storey Rear Extension with Garage Conversion	Sheet Title : Existing Site Block Plan	Address : 42 Caistor Close MANCHESTER M16 8NW
		Date : 19/03/24	Sheet no : 06	Applicant :

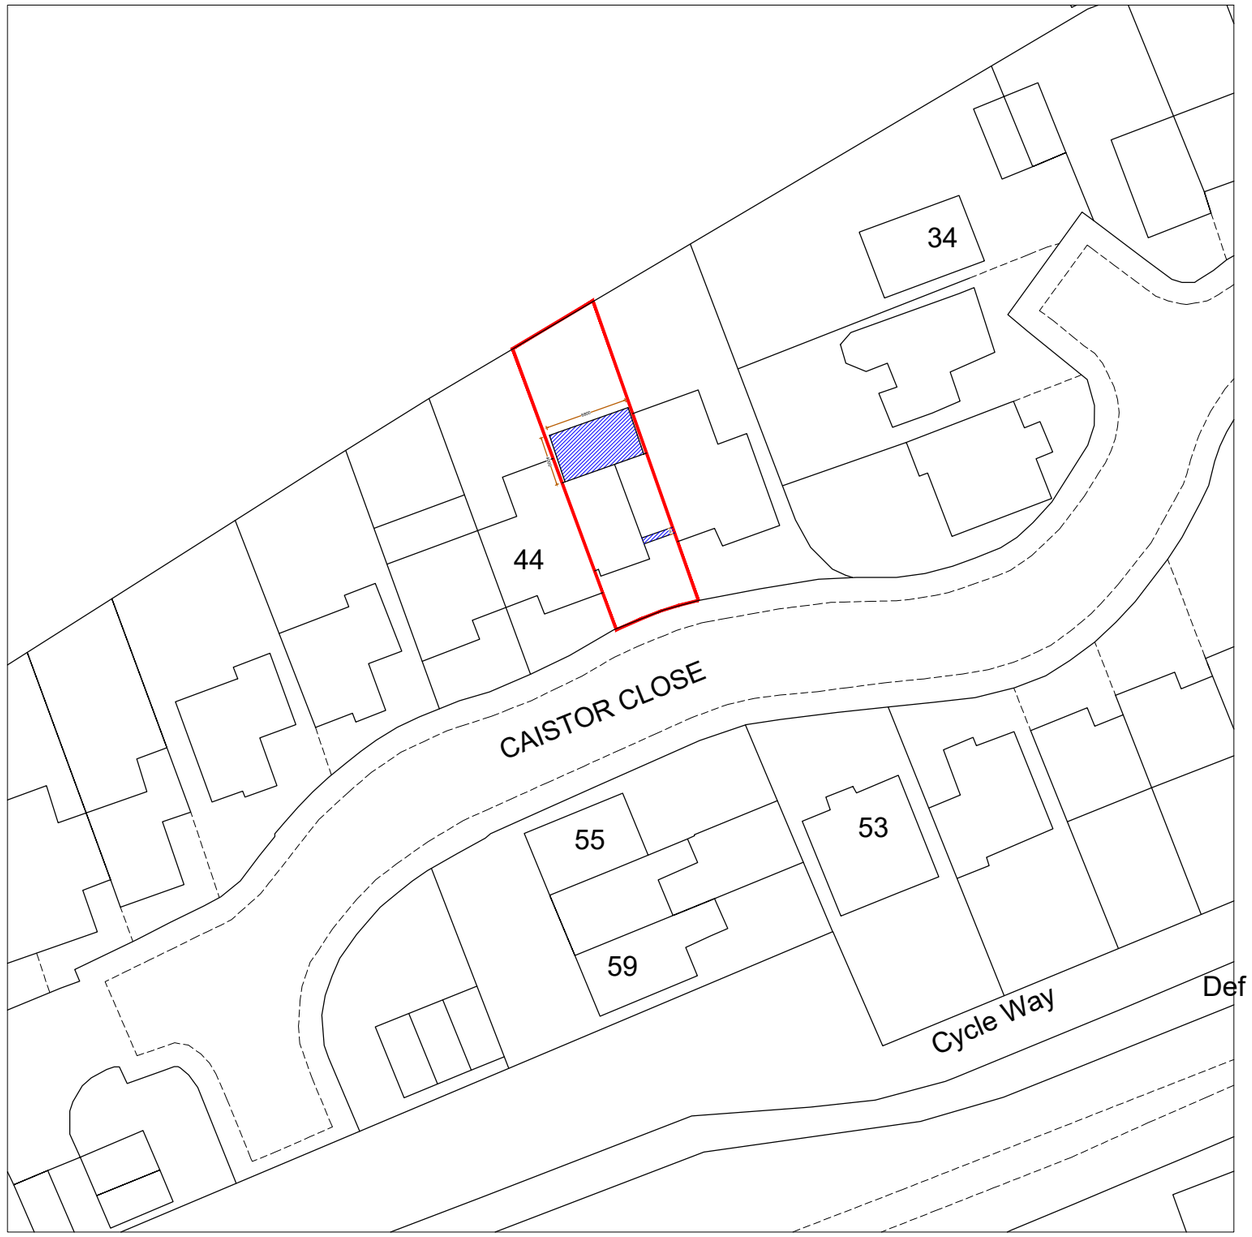


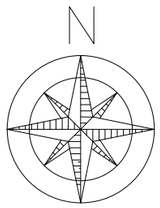

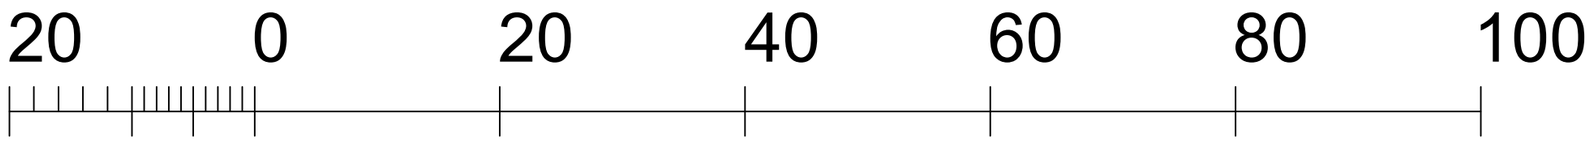

Metres

A 19.03.24 DA ISSUE GK AMENDMENT BY	SCALE 1:500@A3	Project : Proposed Single Storey Rear Extension with Garage Conversion	Sheet Title : Proposed Site Block Plan	Address : 42 Caistor Close MANCHESTER M16 8NW
		Date : 19/03/24	Sheet no : 07	Applicant :

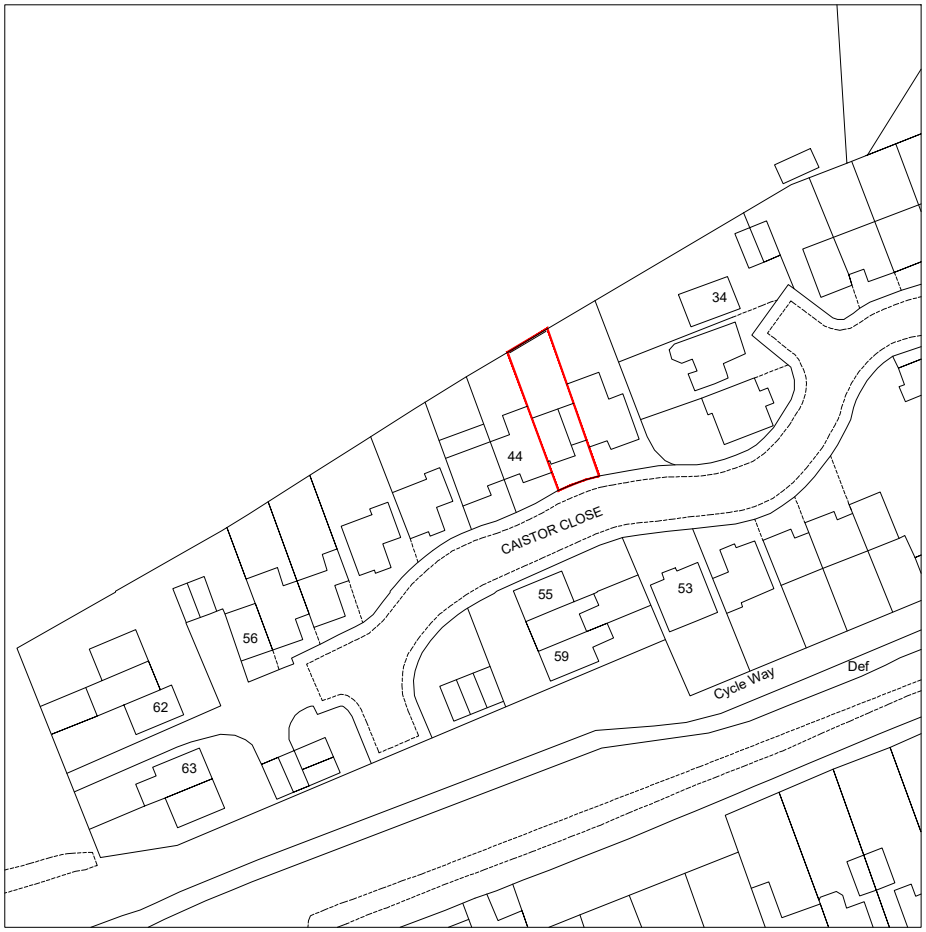

N

20 0 20 40 60 80 100

Metres

	ADDRESS: 42 Caistor Close MANCHESTER M16 8NW	PROJECT: Proposed Single Storey Rear Extension with Garage Conversion	SCALE: 1:1250@A4	NORTH	