
Note:
Drawing to be read in conjunction with:

- Facade Scoping Plans (140000 - 140808)
- Door Schedule Set of drawings (100011 - 100016)
- BOH Finishes Set of drawings (050141 - 050153)
- Wall Types Set of drawings (130000 - 130808 & 090061-090063)

- Front of House
- Back of House
- Finishes by WATG, FF&E by ID
- Drylining finish on the RC cores
- Wall Patressing
- Column/ Wall Guard

Traditionally built washrooms to have wall lining formed with moisture resistant plasterboard. Please refer to 090060-090061 DRAWINGS.

Staircores on the guestroom levels finish will be Plasterboard Finish on metal frames as indicated on detail 1 on 090062 drawing.

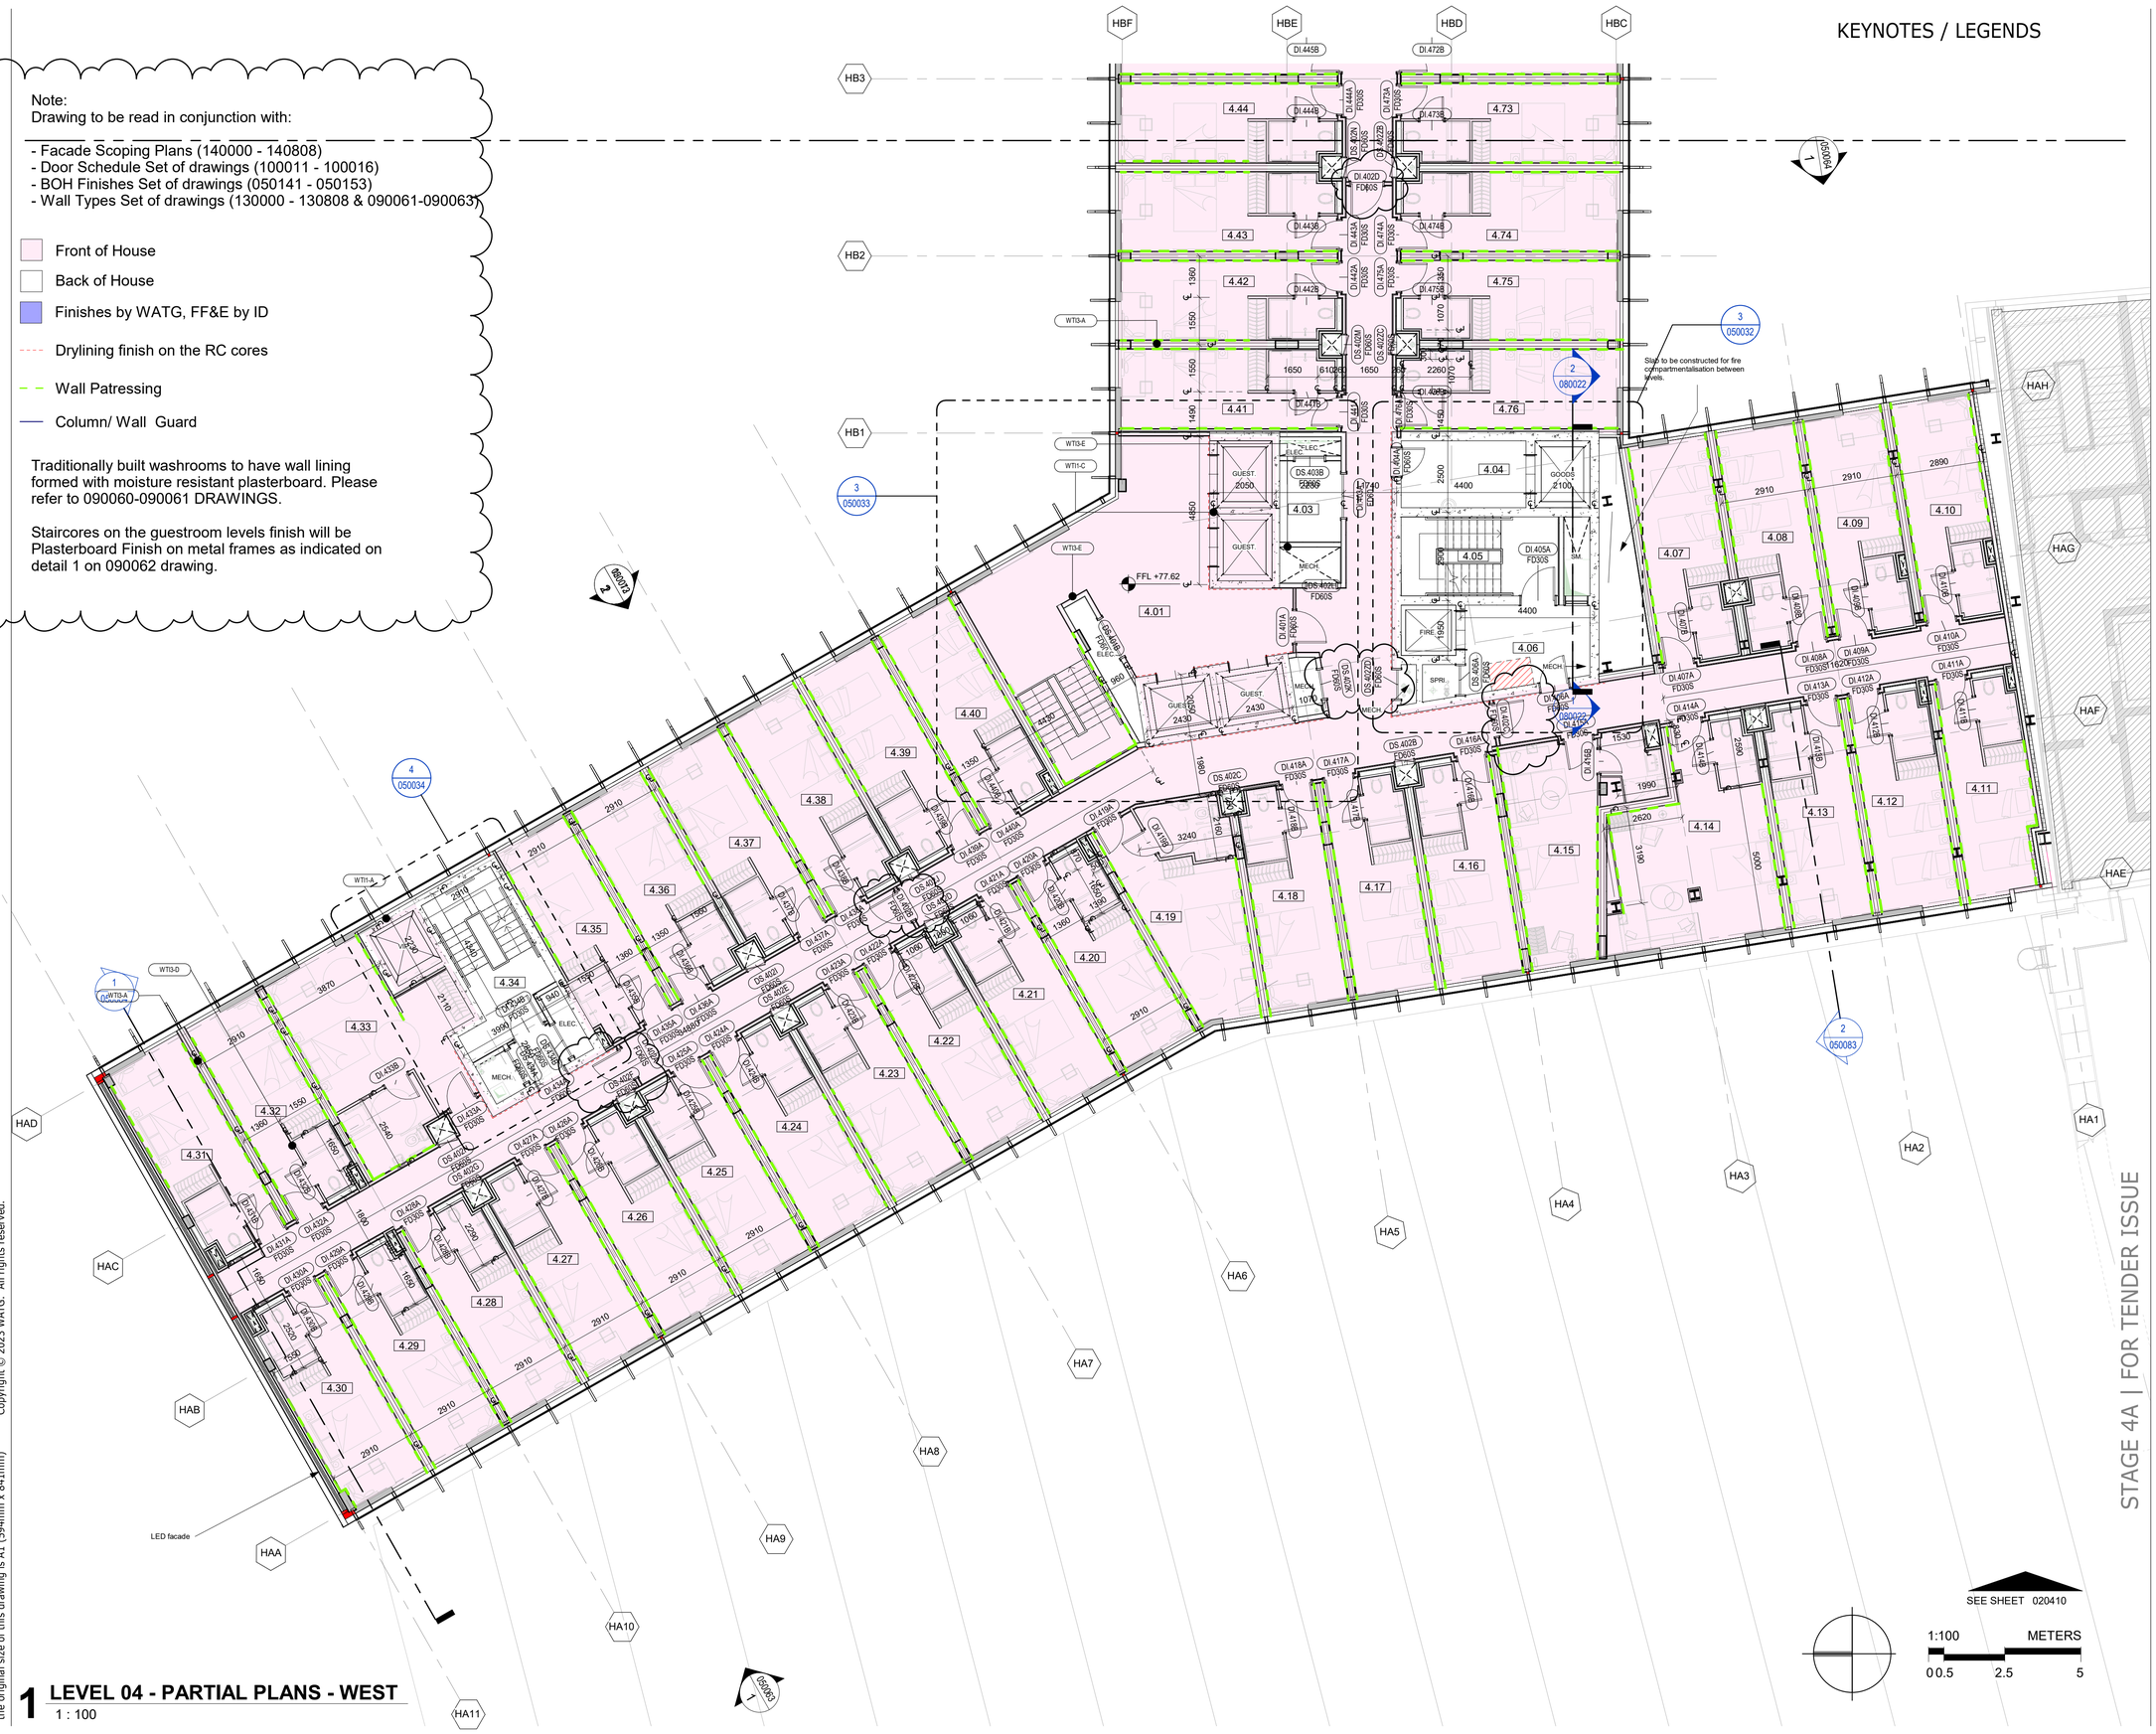

KEYNOTES / LEGENDS

WATG

strategy planning architecture landscape interiors

london | 44 0 20 7906 6600 watg.com

client | consultant

stamp | approval

NOT FOR CONSTRUCTION

This document and its contents are the copyright of the designer. Any party receiving this document does so in confidence and agrees that information contained herein shall not be published in whole or in part or disclosed to others without the express prior written consent of WATG. Do not Scale. All dimensions to be checked on site. All information on these drawings are for aesthetic content only.

notice

key plan

no.	date	issue
P06	24/11/23	Stage 4 Issue Revision
P05	23/10/23	Stage 4 Issue Revision
P04	13/10/23	Stage 4 Issue Revision
P03	27/09/23	Stage 4 Issue
P02	09/08/23	for information

issues | revisions

STAGE 4A | FOR TENDER ISSUE

project logo

PARTIAL PLAN - LEVEL 04 - WEST

sheet title

project: MCFC - NS - HOTEL

project no.: 227109 date: 24/11/23

checked by: CK

drawn by: KY/NS status: S4-for review

NSE	WATG	HT	04	DP	A
project	originator	zone	location	form	discipline

020409 sheet no. **P06** revision

document reference NSE-WATG-HT-04-DP-A-020409

1:100 METERS

0 0.5 2.5 5

Copyright © 2023 WATG. All rights reserved.

27/11/2023 22:33:08
the original size of this drawing is A1 (594mm x 841mm)

1 LEVEL 04 - PARTIAL PLANS - WEST
1 : 100