
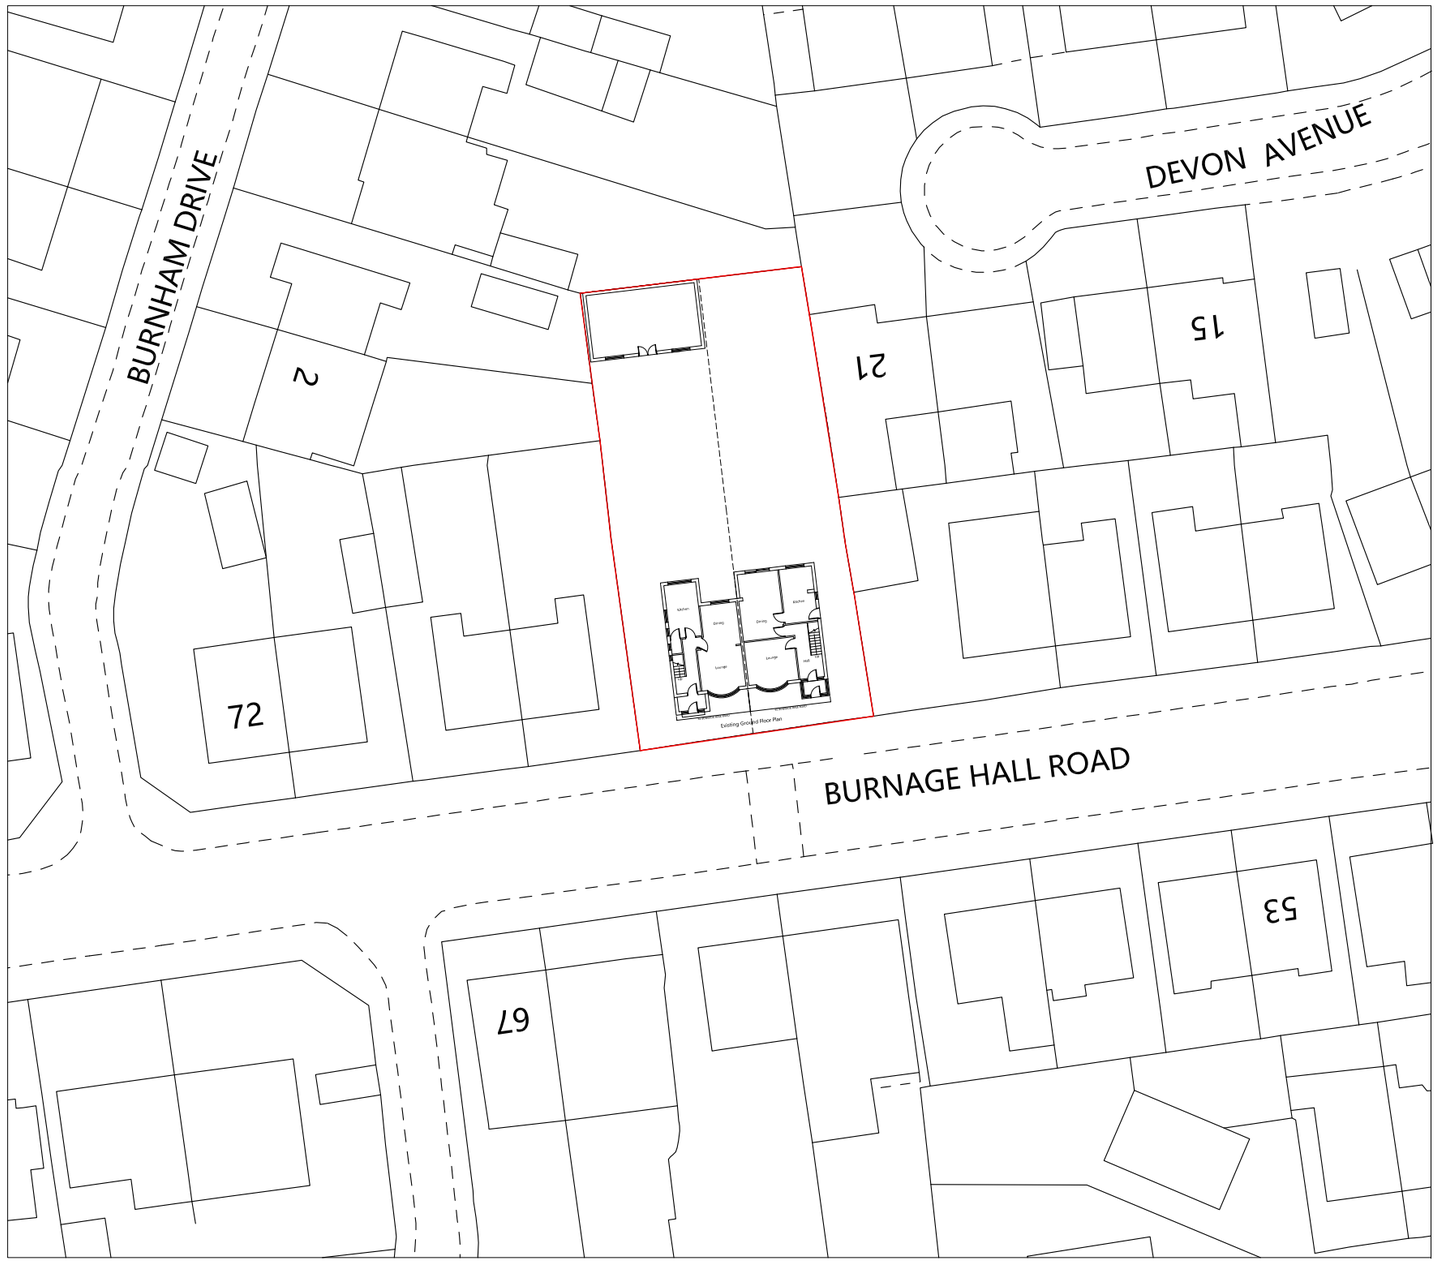


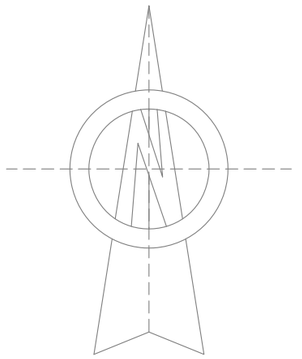

Scale 1:500 0 5 12.5 25 50m

Project 62 -64 BURNAGE HALL ROAD M19 2JL		
Drawing Title EXISTING SITE PLAN		
Drawing No. 111		
Drawn: ZU	**Status:** Planning	Date 04.01.2024
Scale @ A3		1:500

XionTech Architects
721 Stockport Road
Manchester M19 3AG
www.xiontech.co.uk