
Rev	Description	Date




1 FRONT ELEVATION
1 : 50



2 SIDE ELEVATION 2
1 : 50

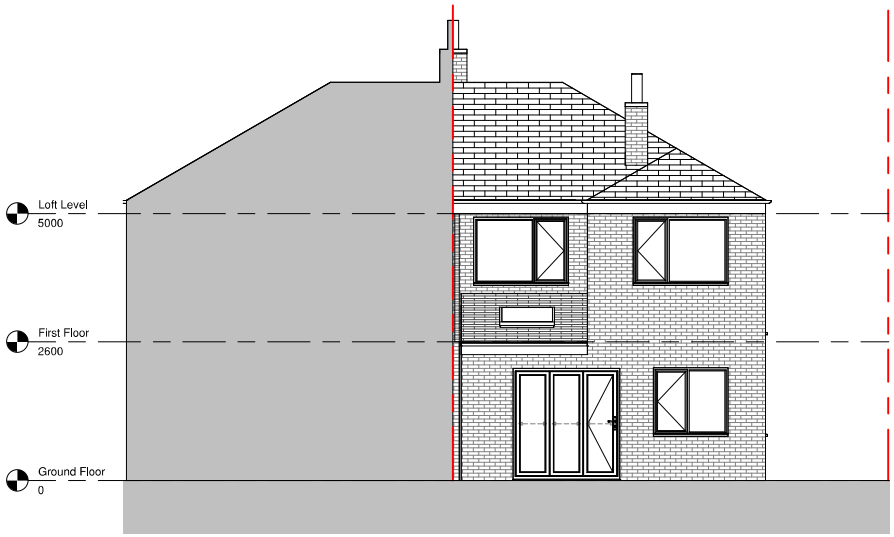

3 REAR ELEVATION
1 : 50

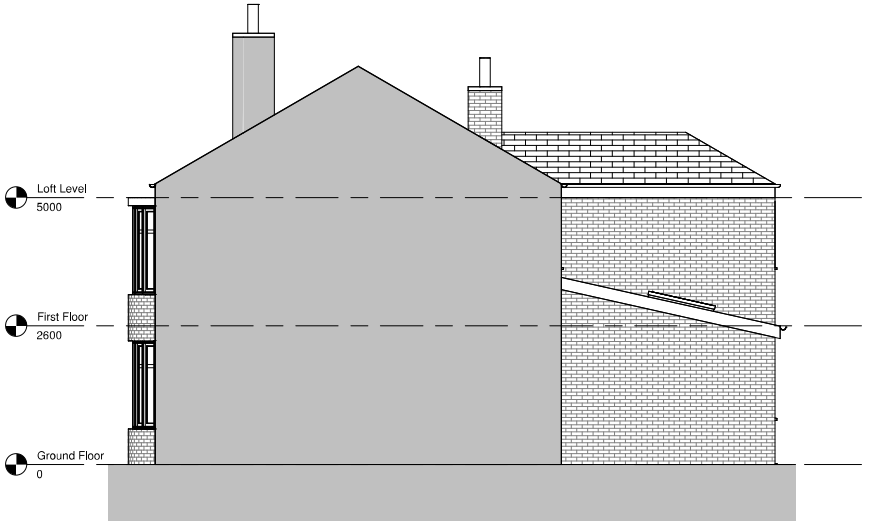

4 SIDE ELEVATION
1 : 50

Scale 1 : 50
0 0,5 1 2,5 5 m

Figured dimensions only to be taken from this drawing. DO NOT SCALE. All contractors must visit the site and be responsible for checking all setting out dimensions and notifying the architect of any discrepancies prior to any manufacture or construction work.

NOTES:

STATUS | PURPOSE OF ISSUE

SLH Home Design
M: 07999322120
E: info@slhhomedesign.co.uk
W: www.slhhomedesign.co.uk

PROJECT
Manchester M20 5PS

TITLE
PROPOSED ELEVATIONS

ADDRESS
1 Oakway, East Didsbury, Manchester, M20 5PS

DRAWN BY	CHECKED BY	DATE
SH	Checker	21-06-2023

SCALE (@ A1)	PROJECT NUMBER
1 : 50	2091

DRAWING NUMBER	REV
A202	

08/02/2024 13:38:54