Ex Ground floor access plan.

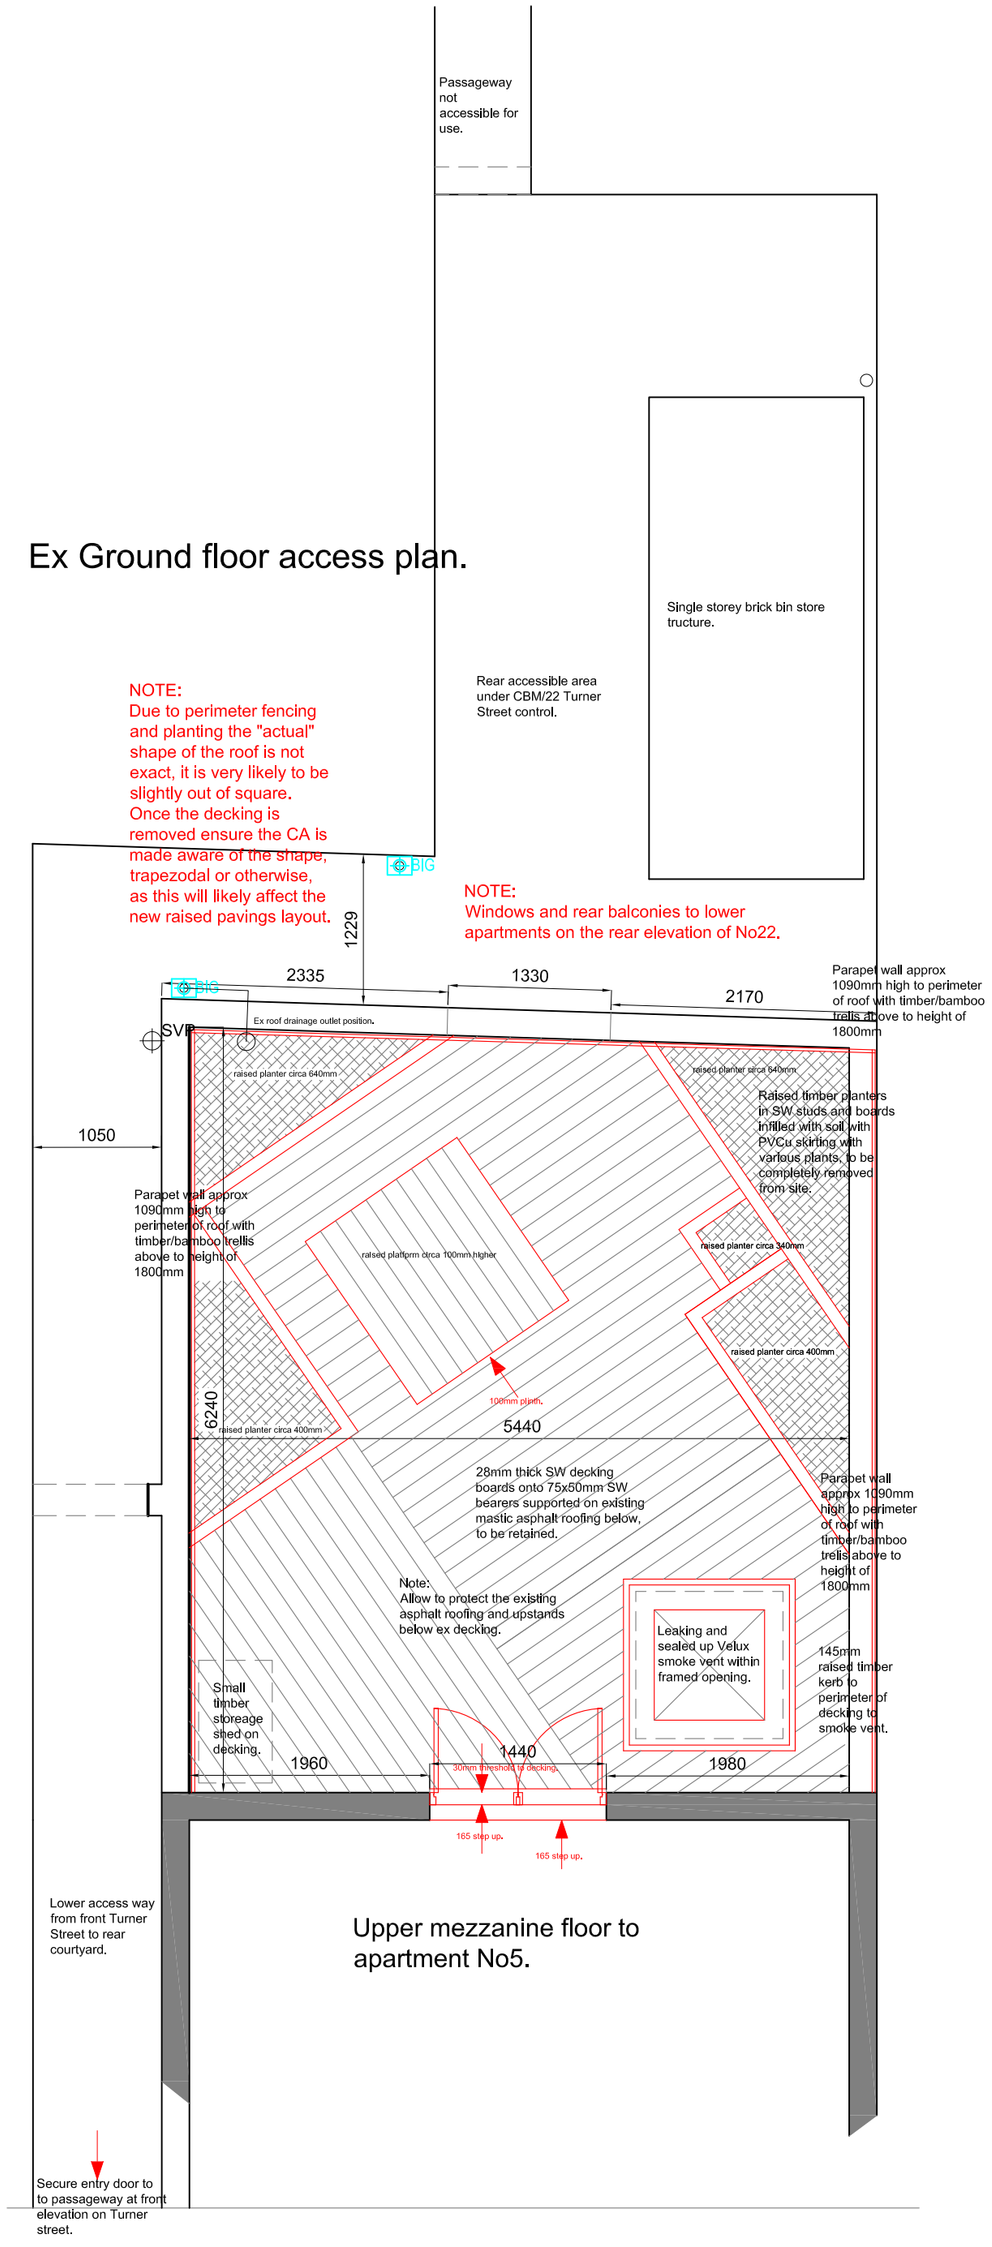

Existing roof plan to rear of apartment No5.

Ex section

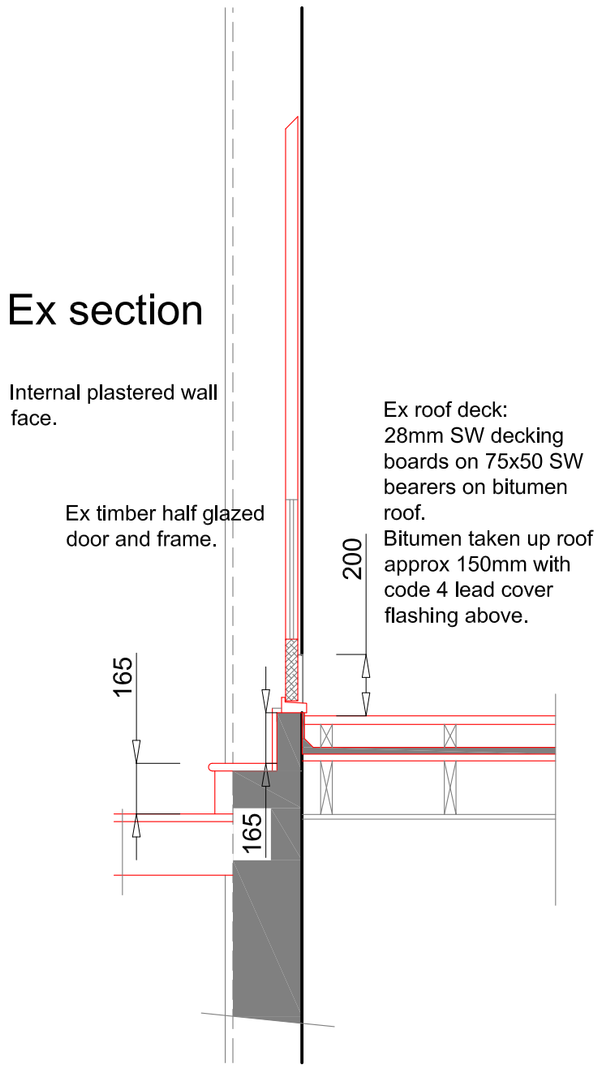

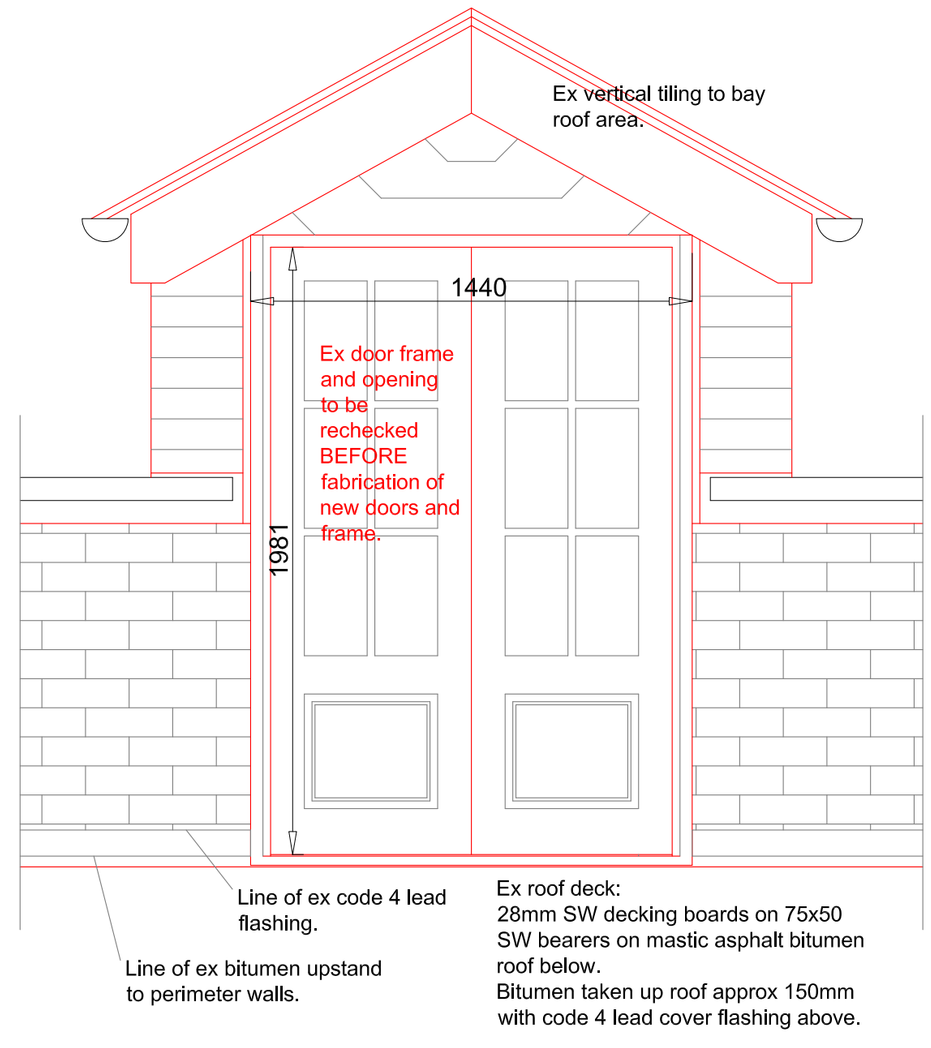

Ex rear elev bay doors

IGL Surveying Ltd — Chartered Surveyors & Consultants

110 BUSINESS FIRST BUSINESS CENTRE, DAVYFIELD ROAD, BLACKBURN, LANCS, BB1 2QY
Tel: 01254 460670 www.iglsurveying.co.uk info@iglsurveying.co.uk

This dwg is copyright and should not be used or reproduced without written consent of IGL Surveying Ltd.
All dimensions to be checked on site by contractor prior to commencement of works.

CLIENT: Clear Building Management Ltd
PROJECT: 22 Turner Street, Manchester.
DRAWING: Existing Roof Plan

Dwg No: 3540/E/01 Scale: !:50
Drawn: RWI Date: January 20224
Checked: RWI Rev: A

Rev:	Description:	Date:
A	Plans updated following door/insulation revisons.	11.01.24

A2 WHEN PLOTTED