
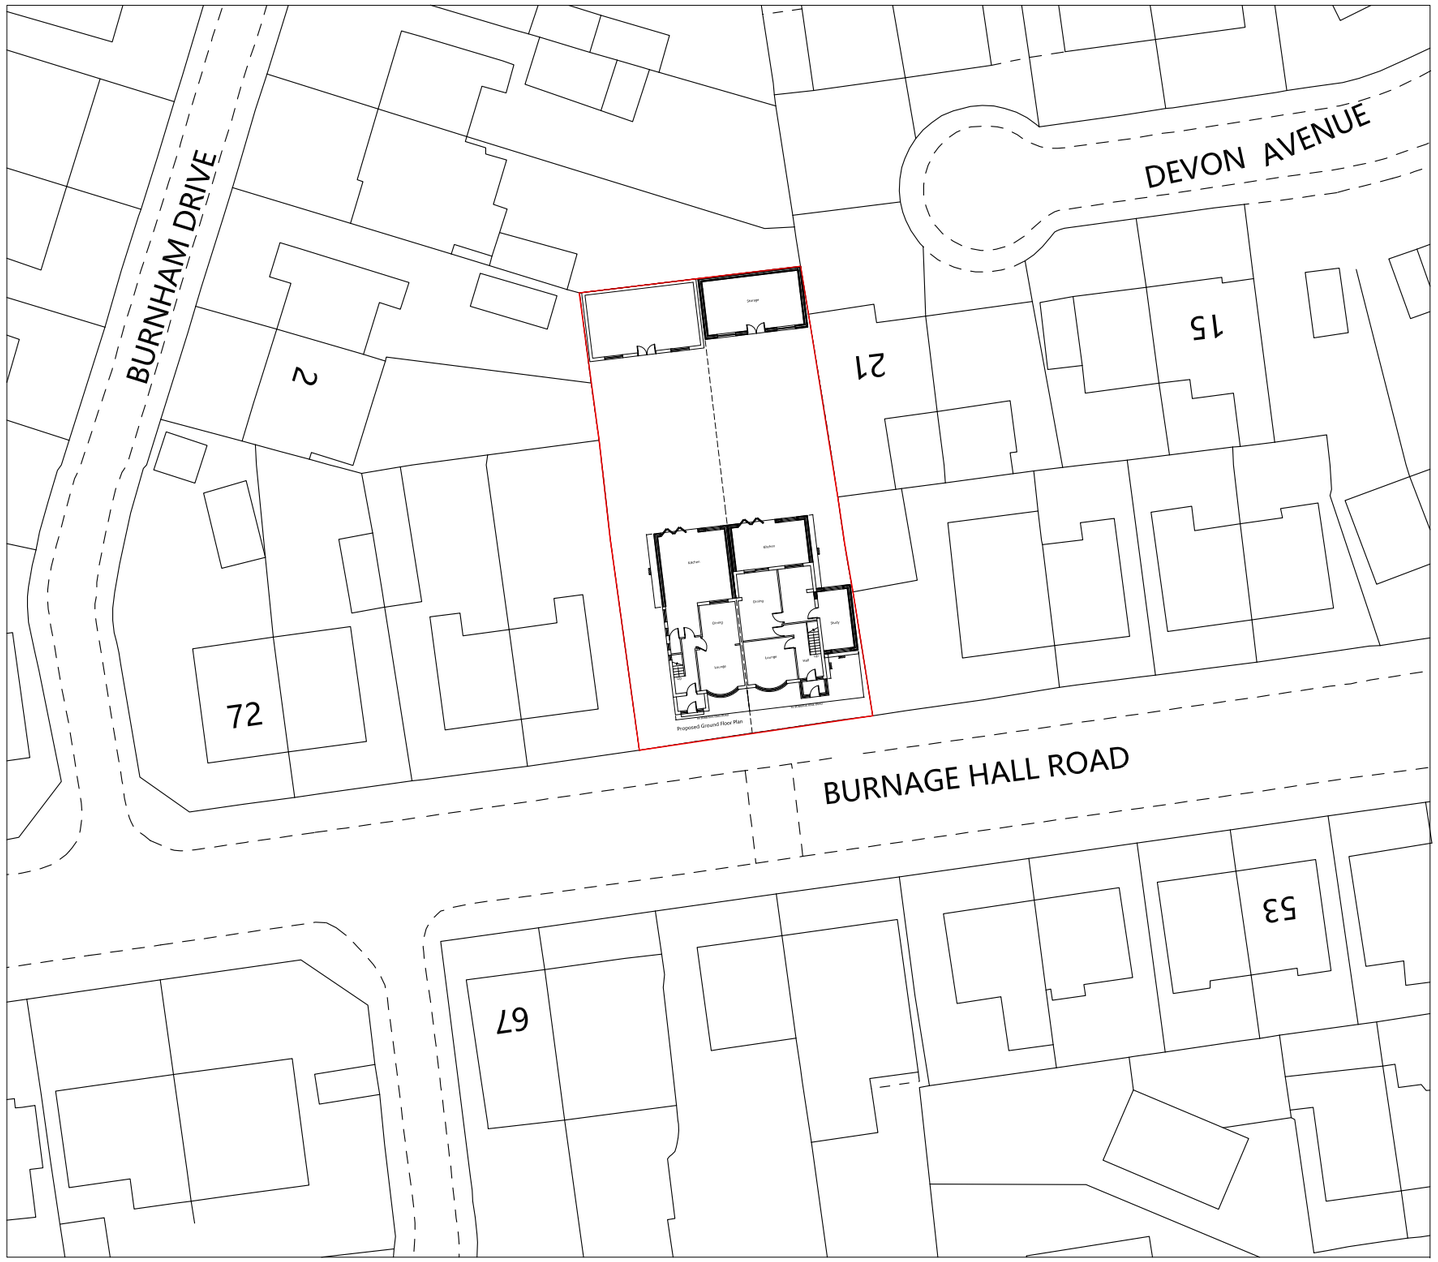


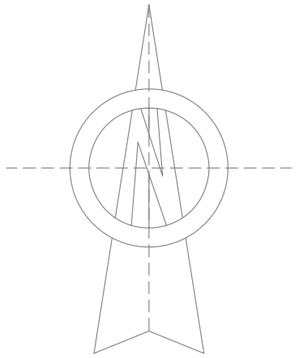

Scale 1:500 0 5 12.5 25 50m

Project	62 -64 BURNAGE HALL ROAD M19 2JL
Drawing Title	PROPOSED SITE PLAN
Drawing No.	112
Drawn: ZU / **Status:** Planning / Date	04.01.2024
Scale @ A3	1:500

XionTech Architects
721 Stockport Road
Manchester M19 3AG
www.xiontech.co.uk