
The builder must check the site and the approved drawings before commencing the works and must take any working measurements as necessary.Any discrepancy in the drawing must be reported to the client .

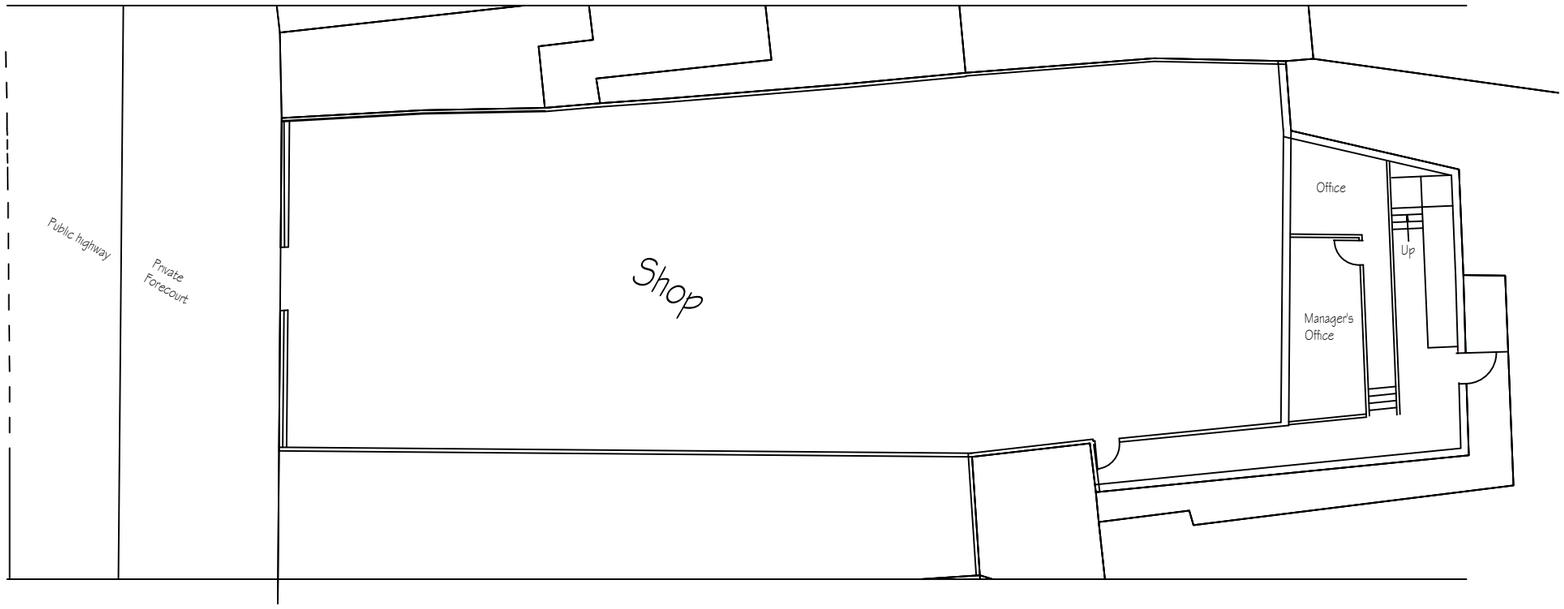

Existing Ground Floor Plan

no.	date	REVISION description	initial

H S H
Engineering Design Services
428 Cheetham Hill Road Cheetham Manchester
M8 9LE. UK 01617956385,07940197 333

project title	Proposed Front Glass Canopy to create a covered area for display of fruit and vegetables for sale.
client	**Karkow Skelp Ltd**
dwg. title	Existing Plan

dwg.no.	sheet no.	scale.	job no.
02		1:200 @ A3	

80 Bury Old Road Cheetham Manchester M8 5BW

drawn by.	checked by.	approved by.	date
TZ			Dec 2023