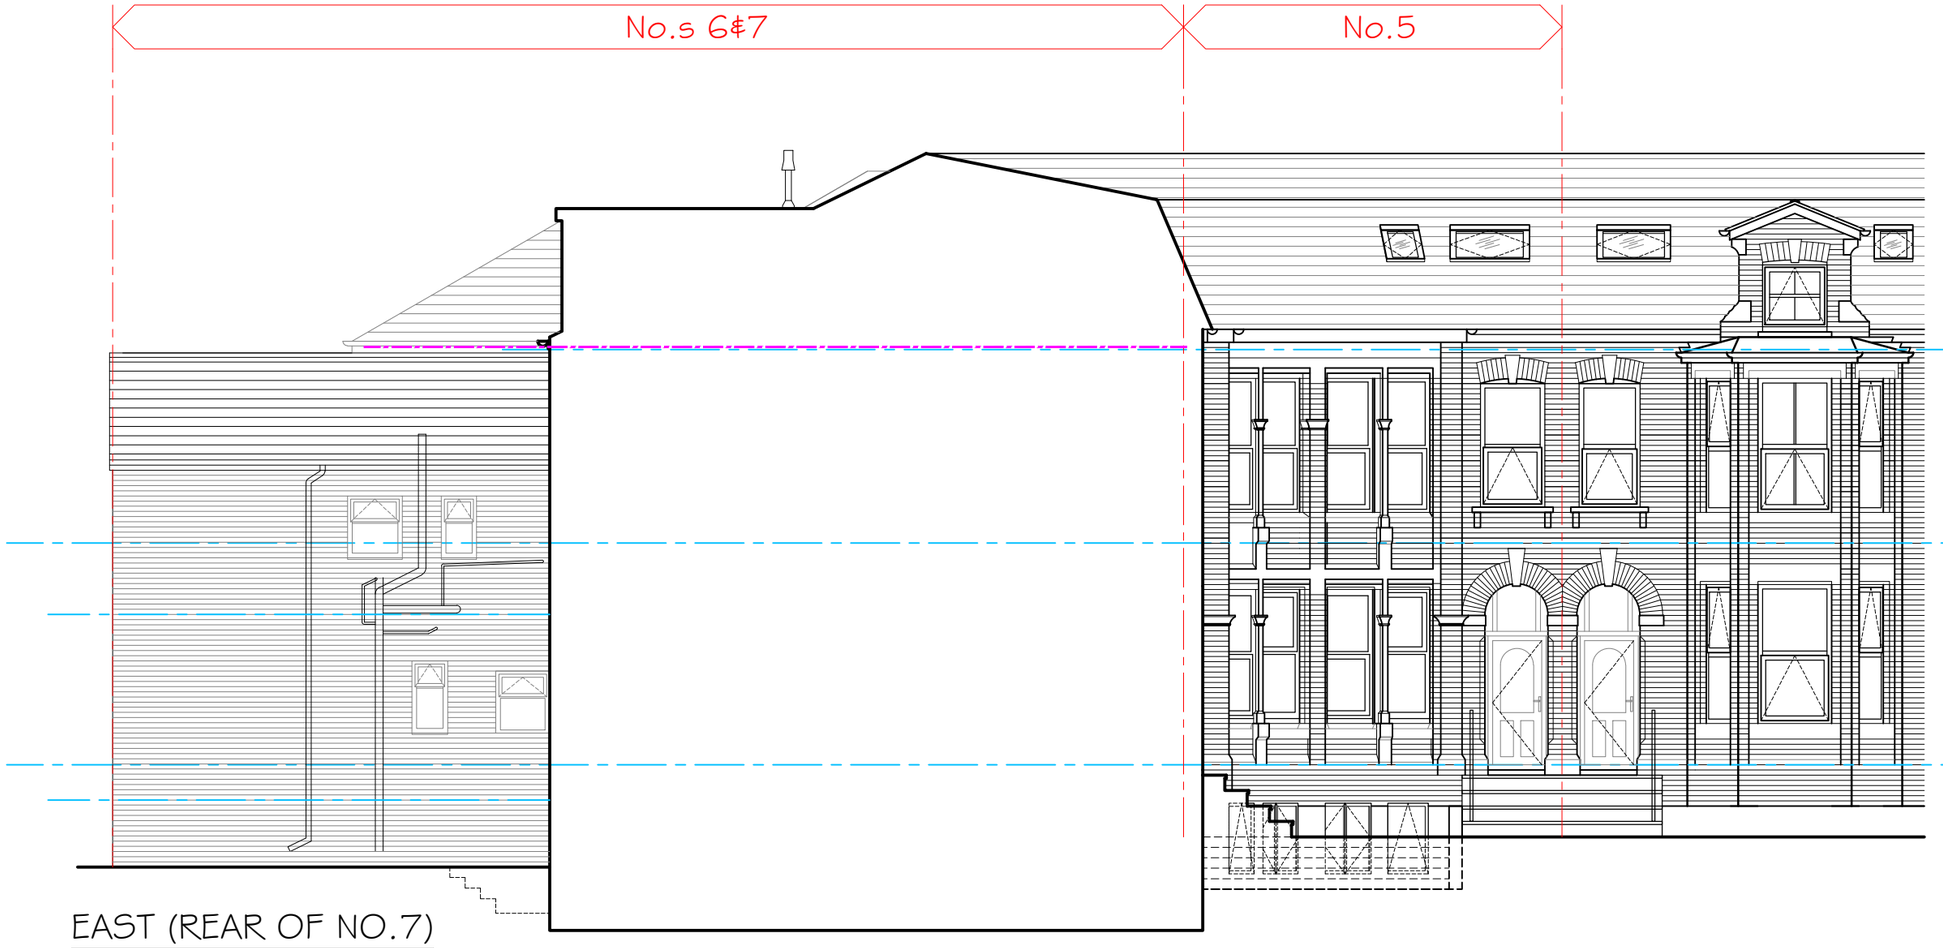


EAST (REAR OF NO.7)

EAST (FRONT OF NO.5)

0 2 4 6 8 10m 20m

Revision	Description	Int.	Date
A	Elevations altered to suit plan amendments	D.J.J	19.03.24

PLANNING

PZ VI Architects & Designers
Tel: 07973 616 038
E-mail:info@pzvi-architects.co.uk

Project: 5-7 BEACONSFIELD

Client: THIS SPACE LTD

Drawing Title: PROPOSED EAST ELEVATION

Drawing No:	Rev:	Drawn By:	Checked:	Scale:	Date:
KR845-PL-209	A	D.J.J	J. Albutt	1:100 @ A3	18.07.2023