All dimensions are to be checked on site, any discrepancies are to be reported to the Architect before work commences. Do not scale from this drawing.

This drawing is to be read in conjunction with all relevant consultants and specialists drawings / documents, any discrepancies are to be reported to the Architect before the affected work commences.

All structural components shown are Indicative only. Details / calculations of structural members are to be provided by the Structural Engineer.

This drawing is copyright.

A	Window key included	16/10/2023
B	MVHR and Dimplex vents included	31/01/2024

East Elevation

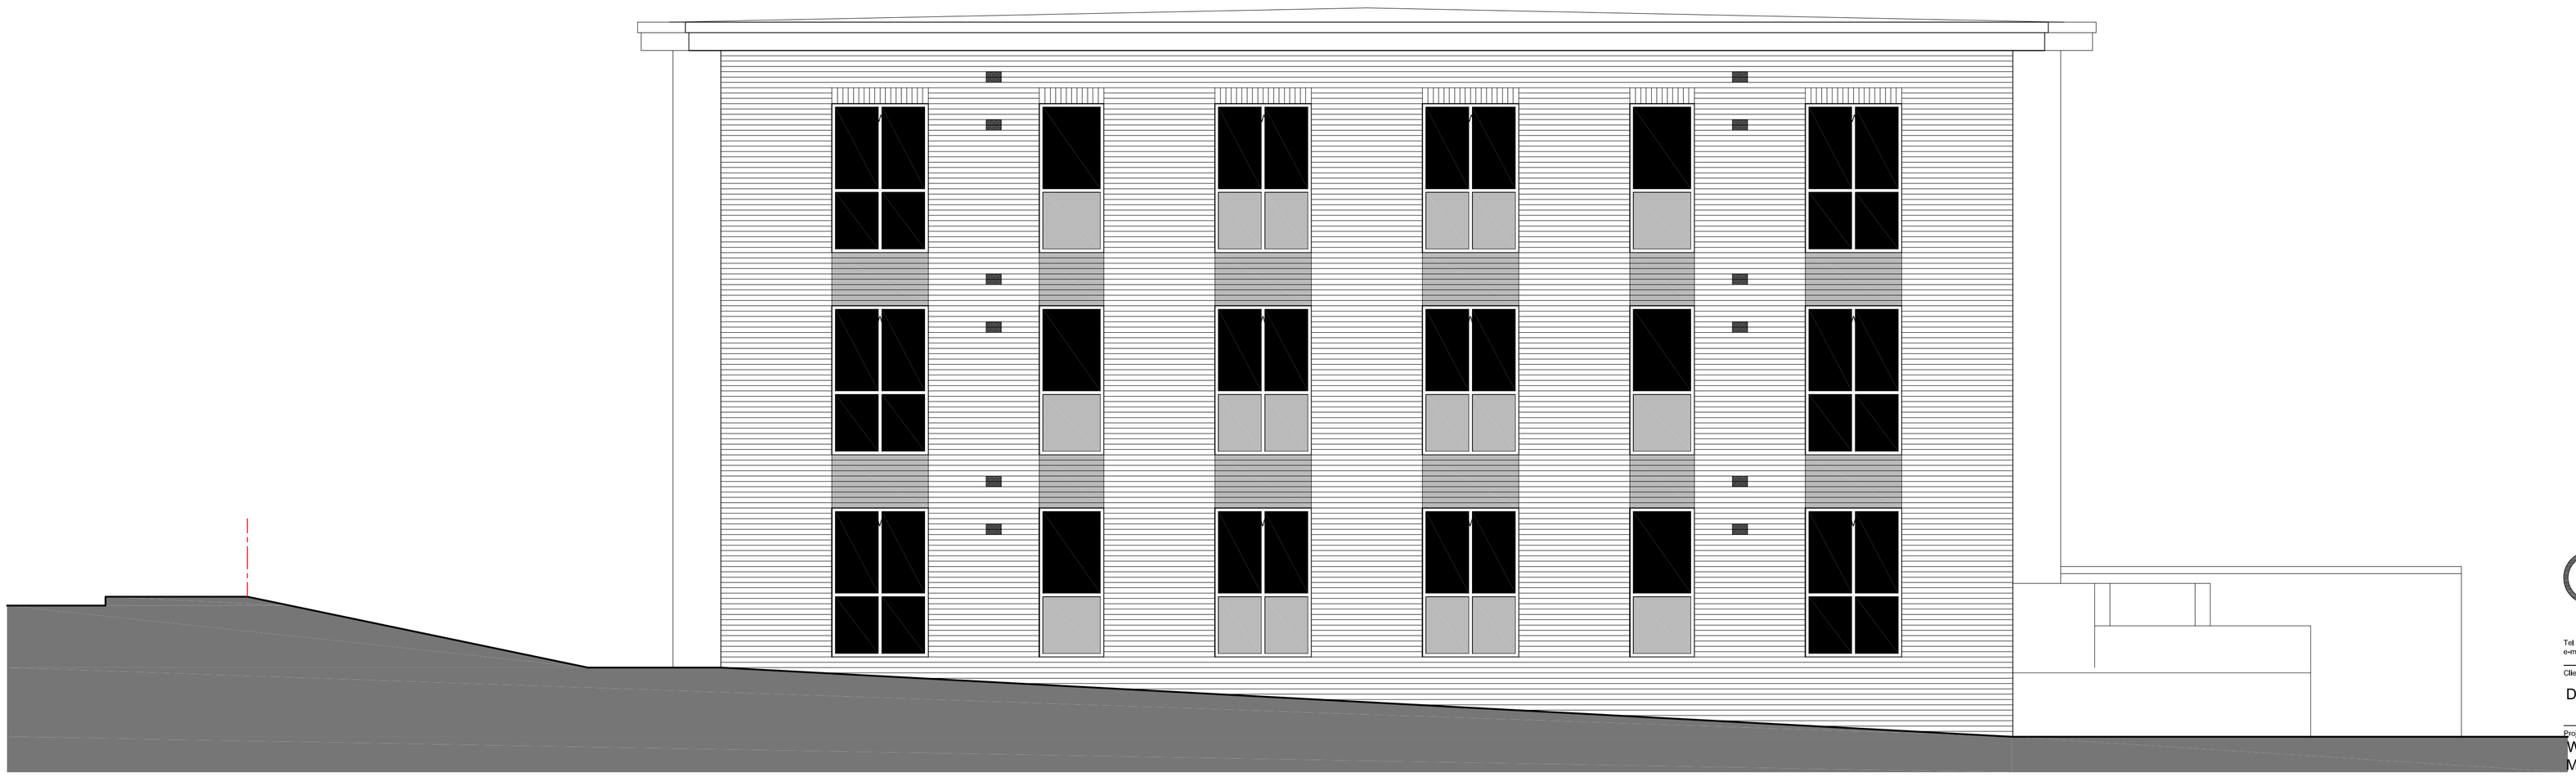

South Elevation

Grays Architecture Limited

Park 287, Office 1, Chaddock Lane
Tel : 0161 848 7263
Boothstown, Worsley,
e-mail: mail@graysarchitecture.co.uk
Manchester, M28 1DU

Client:
Dappa homes

Project:
Whitehouse Club, Middleton Road, Crumpsall, M8 4JZ

Drawing Title:
Proposed South and East Elevations

Scale:	Date:
1:50 @ A1	June 2022

Drawing No:	Revision:
4050/270	B