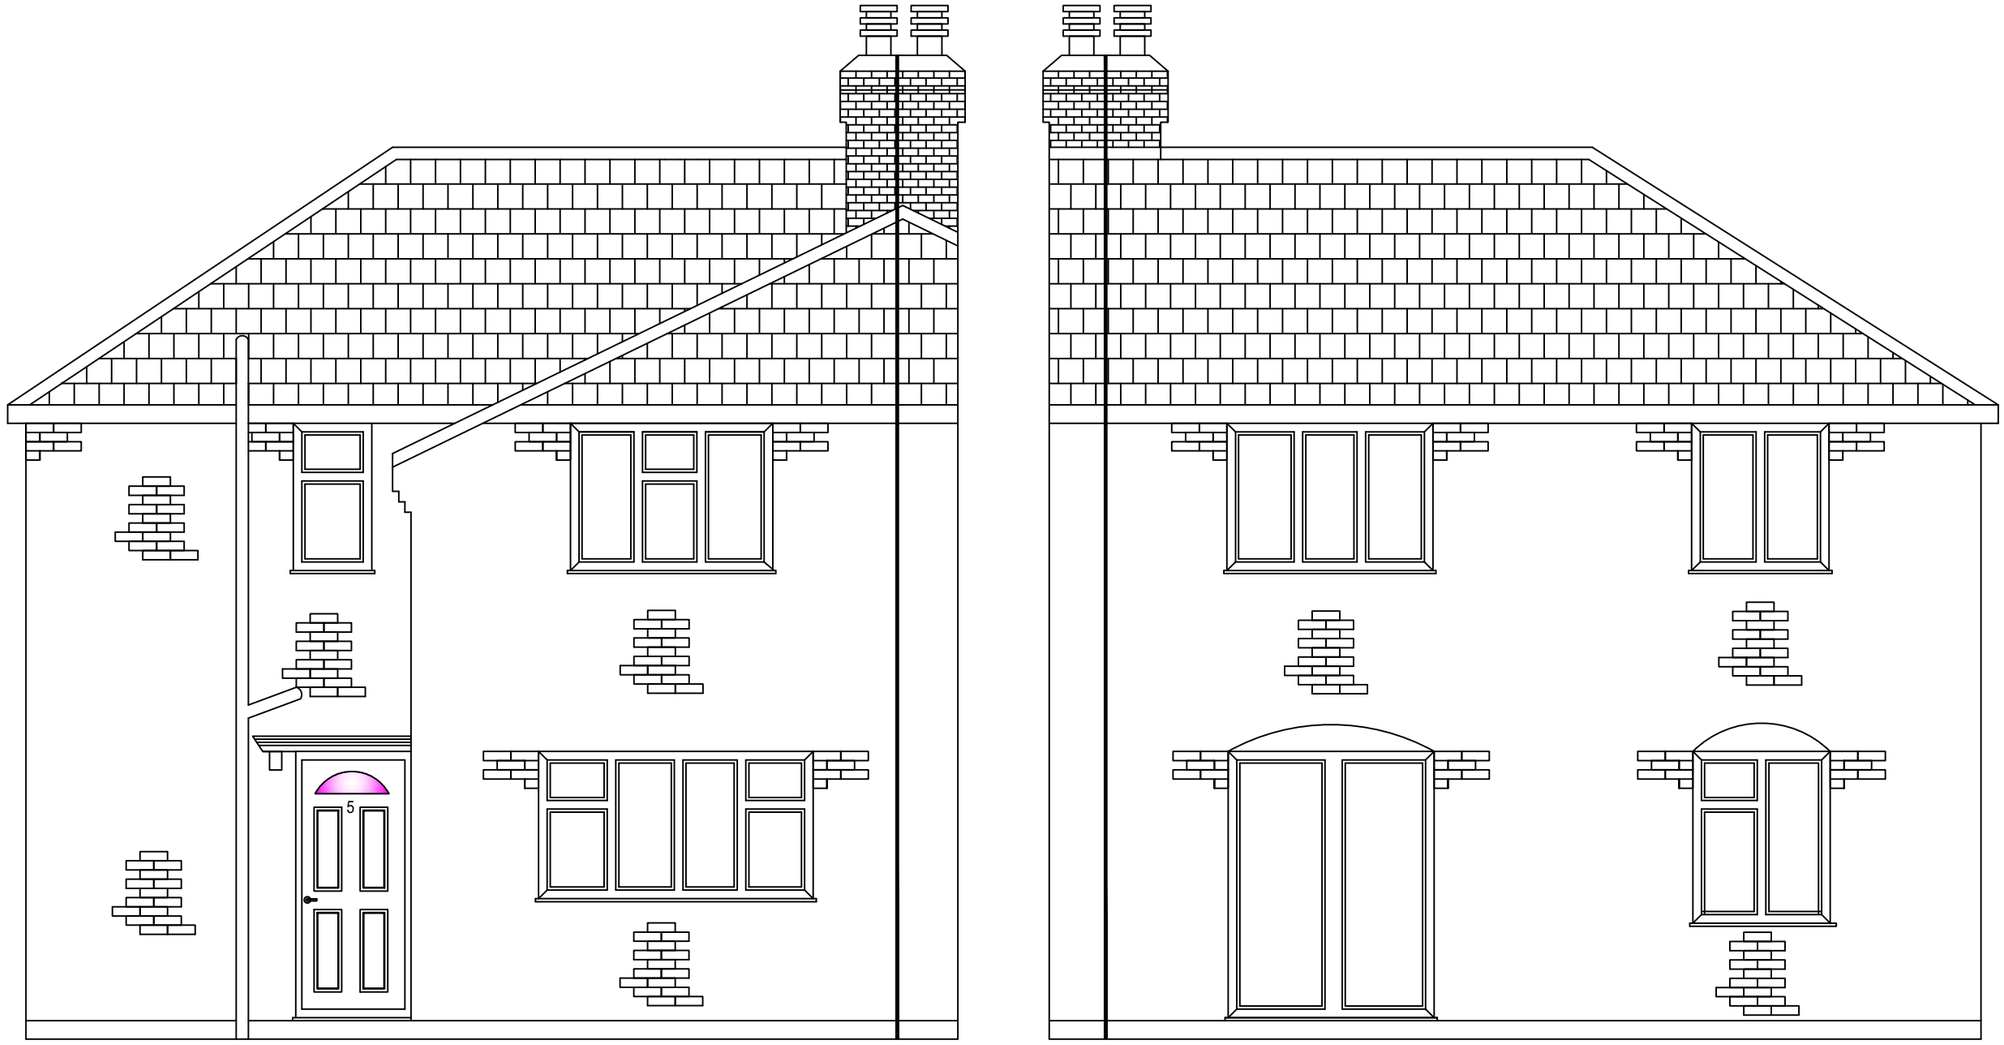


EXISTING FRONT ELEVATION (A) EXISTING REAR ELEVATION (B)

REF - 002

Manchester Equipment and Adaptations Partnership (MEAP) **Philips Park Road,** **Manchester,** **M11 3FU.**	**5 LYDDEN AVE** **MANCHESTER** **M11 4QF.**	Drawn By: **AW**	Date: 05/01/24.
		Scale: **1:50**	Drawing No: **REF - 002**

Manchester Local Care Organisation

Leading local care, improving lives in Manchester, with you