

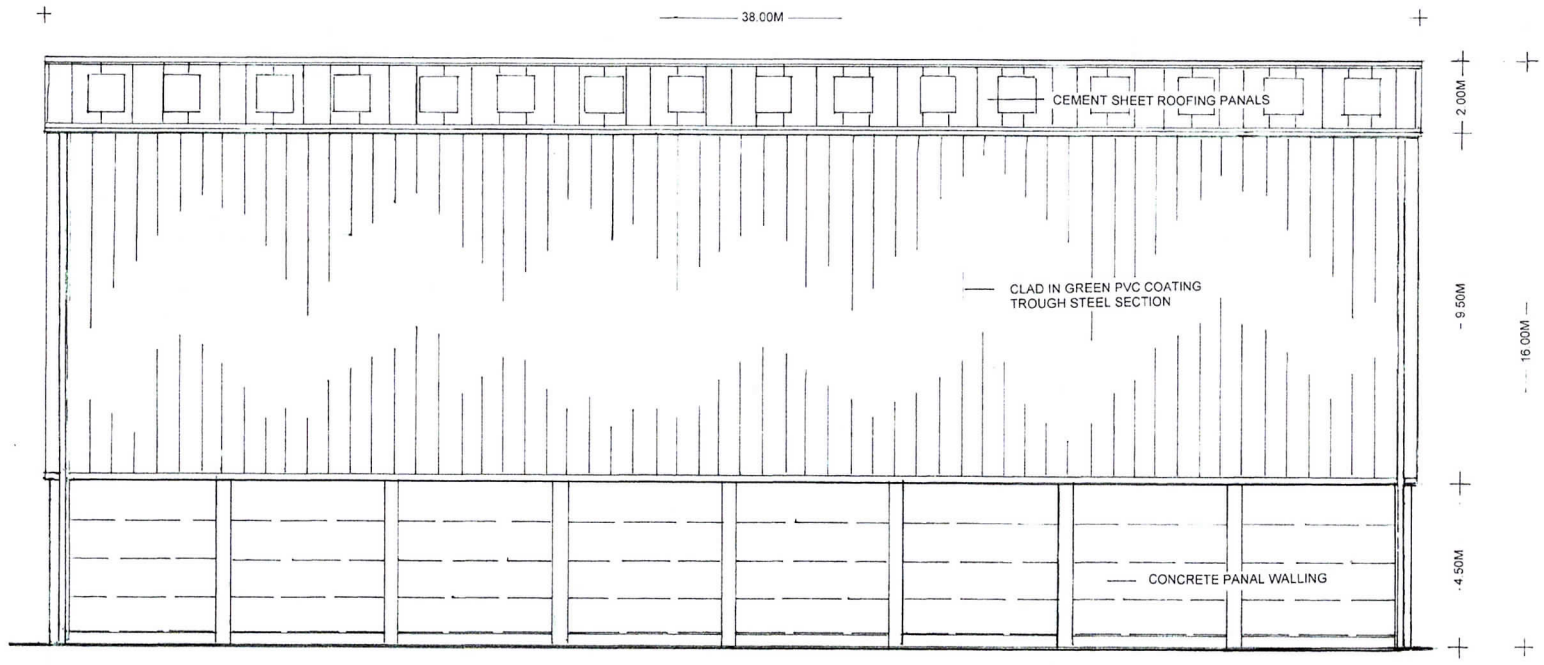



SOUTH ELEVATION

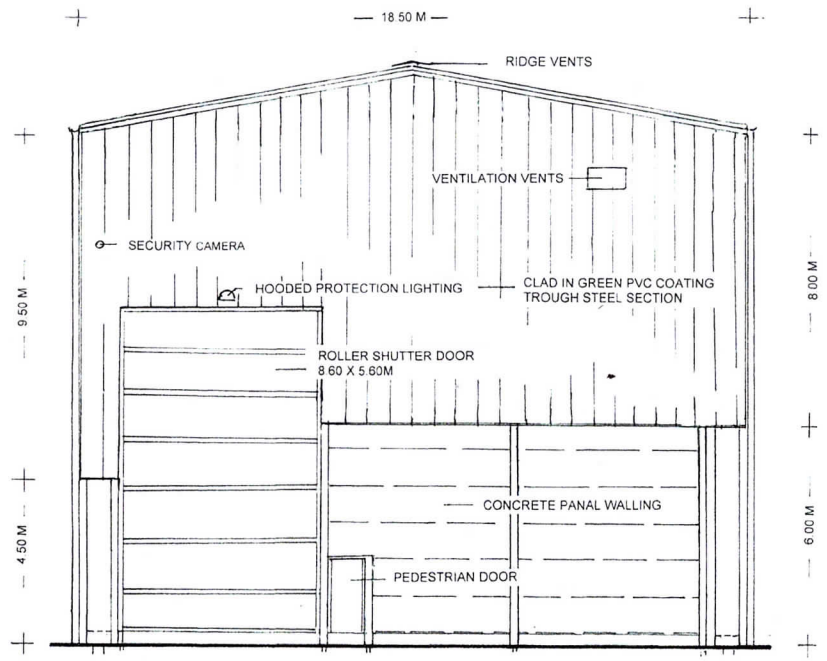

EAST ELEVATION

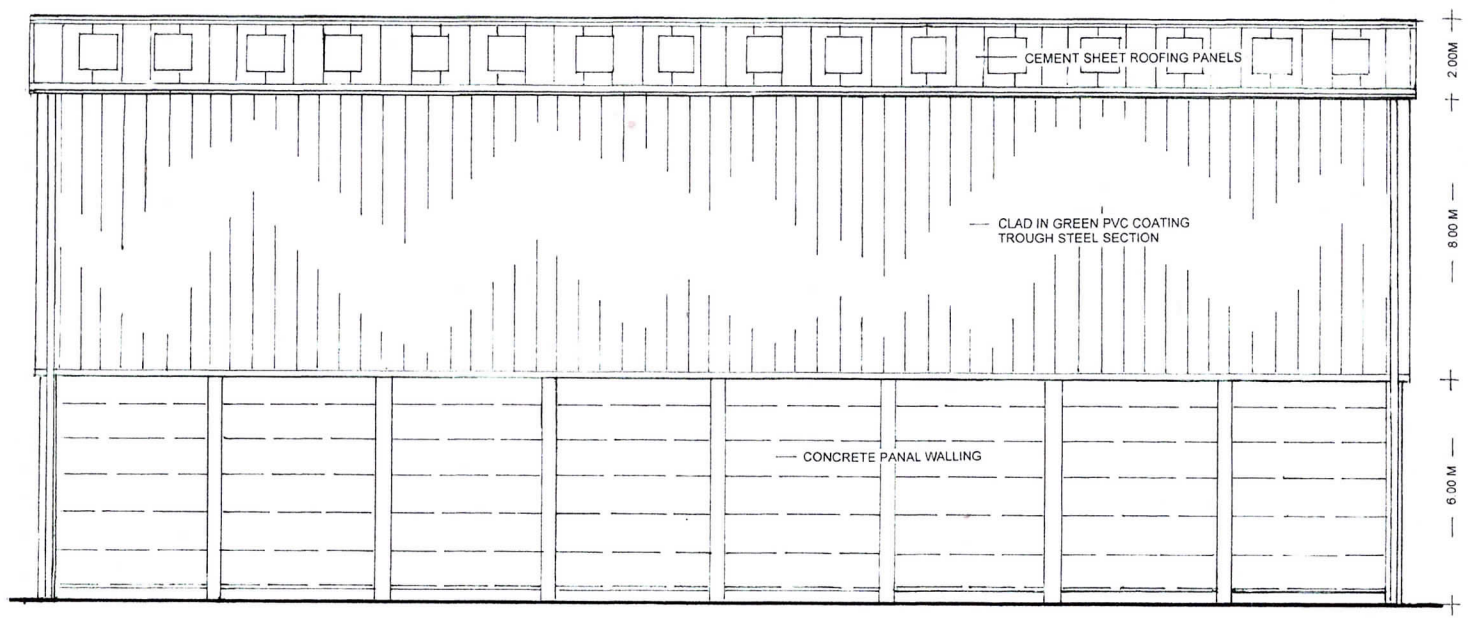


NORTH ELEVATION

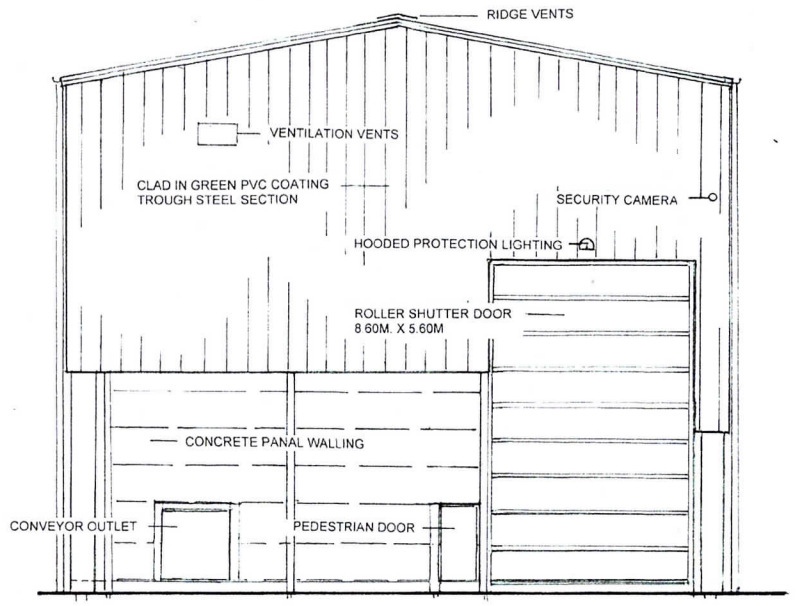

WEST ELEVATION

SCALE BAR 1 : 100

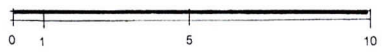

Job Title
SHARSTON INDUSTRIAL ESTATE

All dimensions must be checked on site and not scaled from this drawing

Drawing Title
WASTE SORTING BUILDING
ELEVATIONS

OakbayDesign
29 Bradford Road Eccles Manchester M30 9FF
Tel +44 (0)7986 470358 info@oakbaydesign.com

Scale 1:100 @ A1
Date APRIL 2023
Drawing No. Z310 – 110
Rev.