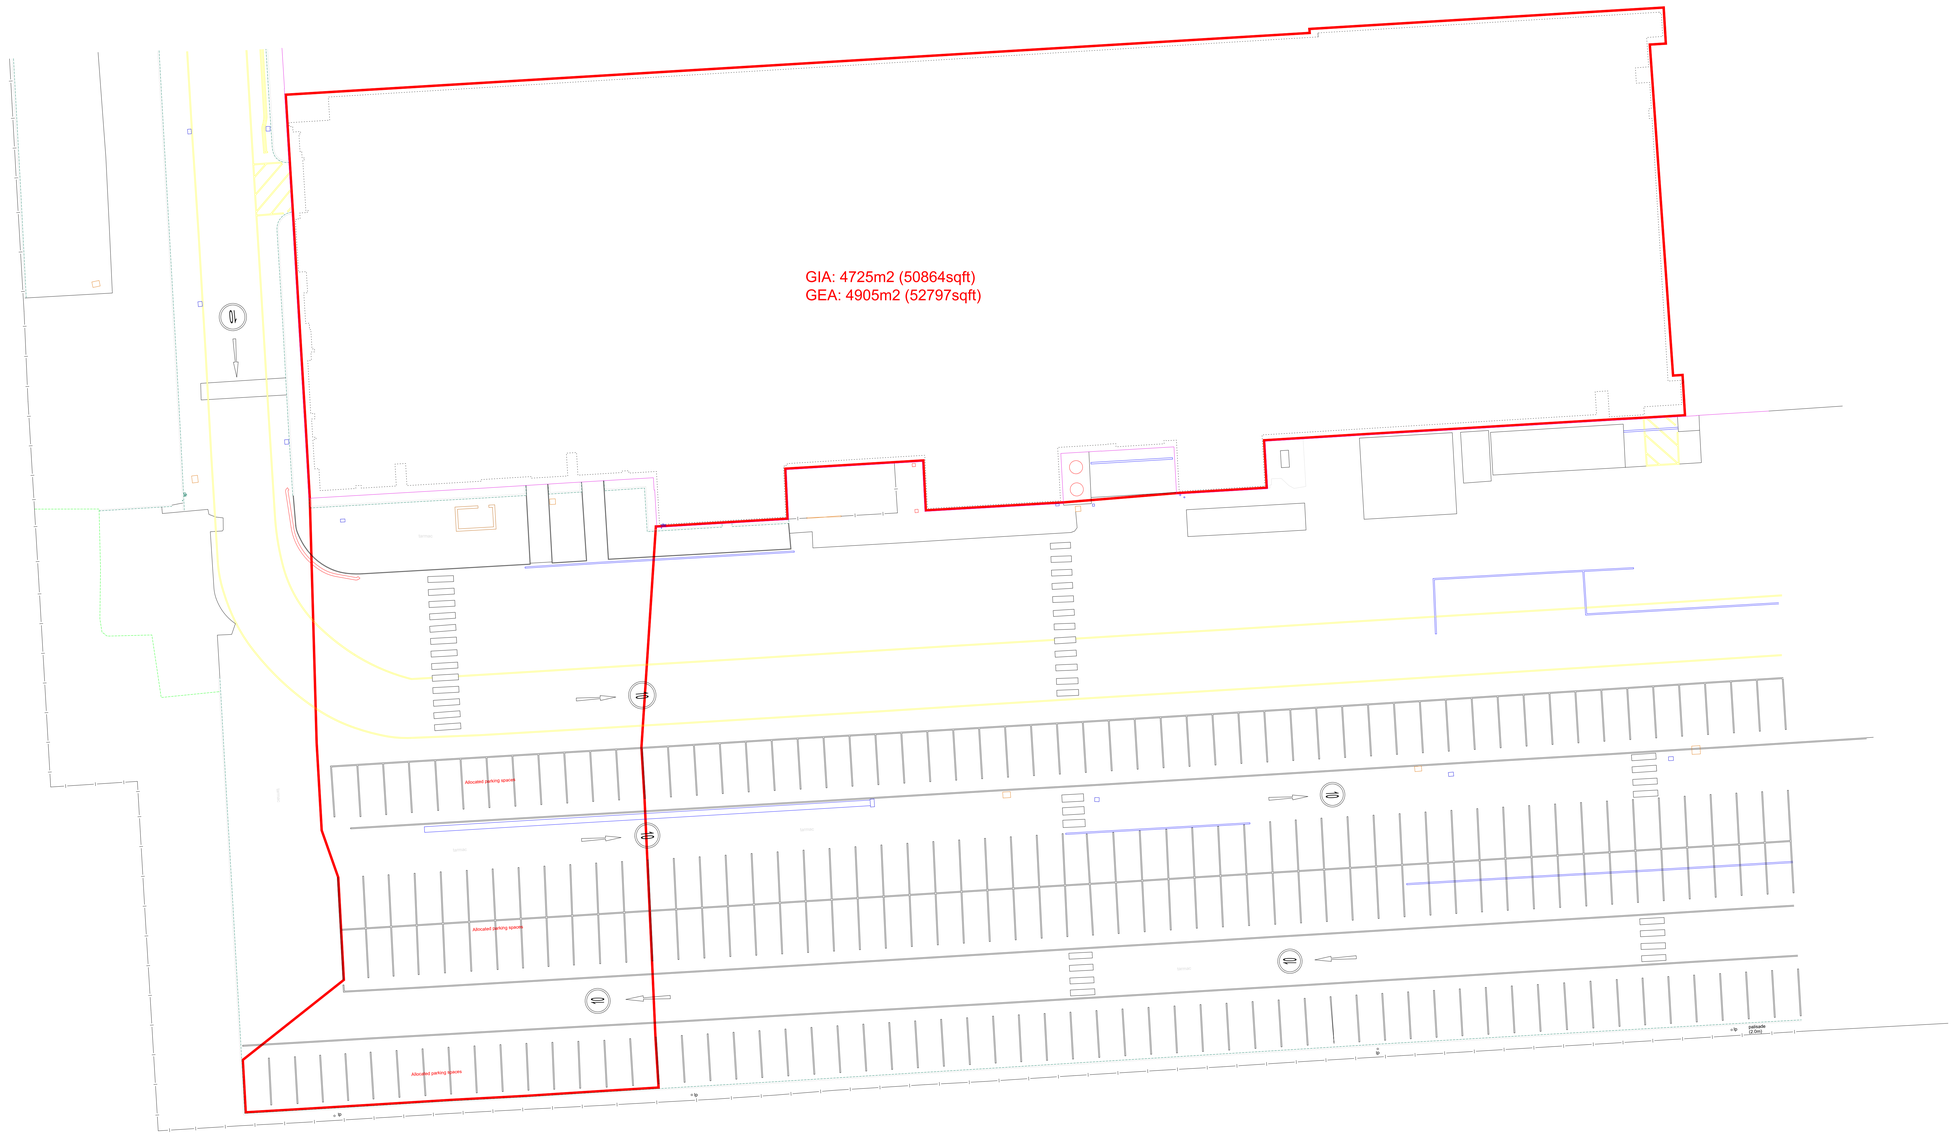


PROJECT NAME:	Southmoor Industrial Estate				
CLIENT:	The Climbing Depot				
DRAWING TITLE:	LMS0033_TCD_ESP_01E		Existing Site Plan		
SCALE:	1:200 (A0)	DRAWN BY:	PS		
REVISION:	E	SHEET:	01	DATE:	01/08/2023
NOTES:	Drawing surveyed to local grid based on OSTN15SHIS.				

LMS Geomatics & Engineering Ltd. 6 St Highbank Street, Fenway, LL28 5JH. Nº 07953e4982