

DRAWINGS ARE WERNICK'S COPYRIGHT AND MAY NOT BE REPRODUCED.
DRAWING NOT TO SCALE UNLESS SPECIFIED.
DIMENSIONS AND LAYOUT SUBJECT TO CHANGE.

REV.	DESCRIPTION	DATE	BY
A	110V/240V OUTLET ADDED	14/12/23	RH

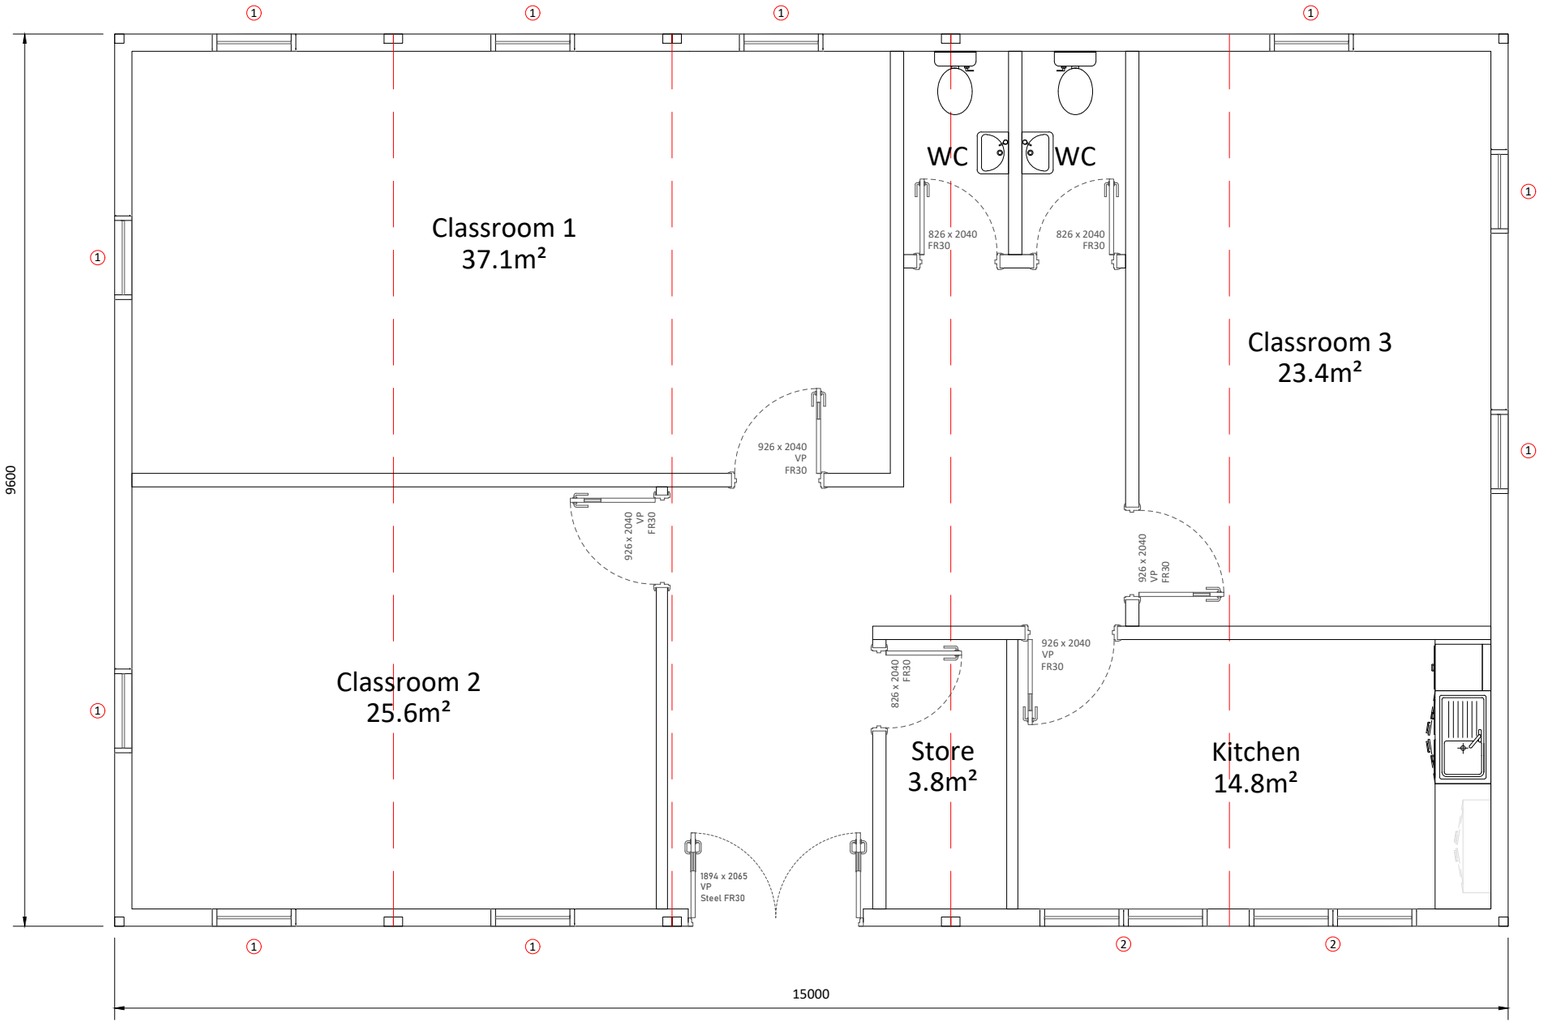

Notes

- All partitions to have 12mm ply lining both sides and impact resilient plasterboards, creating a thickness of 144mm
- Electrical mains connection approx. 20m from this building

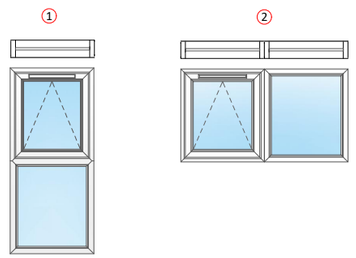

FOR ILLUSTRATION PURPOSES ONLY
MODULE SIZES ARE NOMINAL, GENERIC SIZES AND MAY DIFFER FROM THAT SHOWN
WINDOW POSITIONS MAY VARY DEPENDING ON THE BUILDING AVAILABLE AT TIME OF ORDER
THE LAYOUT MAY BE AMENDED TO SUIT THE CLIENT
FURNITURE FOR ILLUSTRATION ONLY

Wernick
REFURBISHED BUILDINGS

STATION LANE
SHIPTON-BY-BENINGBROUGH
YORK
YO30 1BS

01904 471481

REFURBISHED@WERNICK.CO.UK
WWW.WERNICK.CO.UK

CLIENT
Co-Op Academy Manchester

PROJECT
New Classroom Block - 'Bridge 2'

DRAWING
Proposed Floor Plan

DRAWN	DATE	SCALE @ A3
RH	17.01.2024	NTS

DRAWING No.	REVISION
WRB-Q 23000225	-

Wernick GROUP