

NOTES

ALL DIMENSIONS TO BE CHECKED ON SITE PRIOR TO ANY MANUFACTURING OR FABRICATION AND ANY ANOMALIES TO BE BROUGHT TO THE ATTENTION OF THE ARCHITECT.

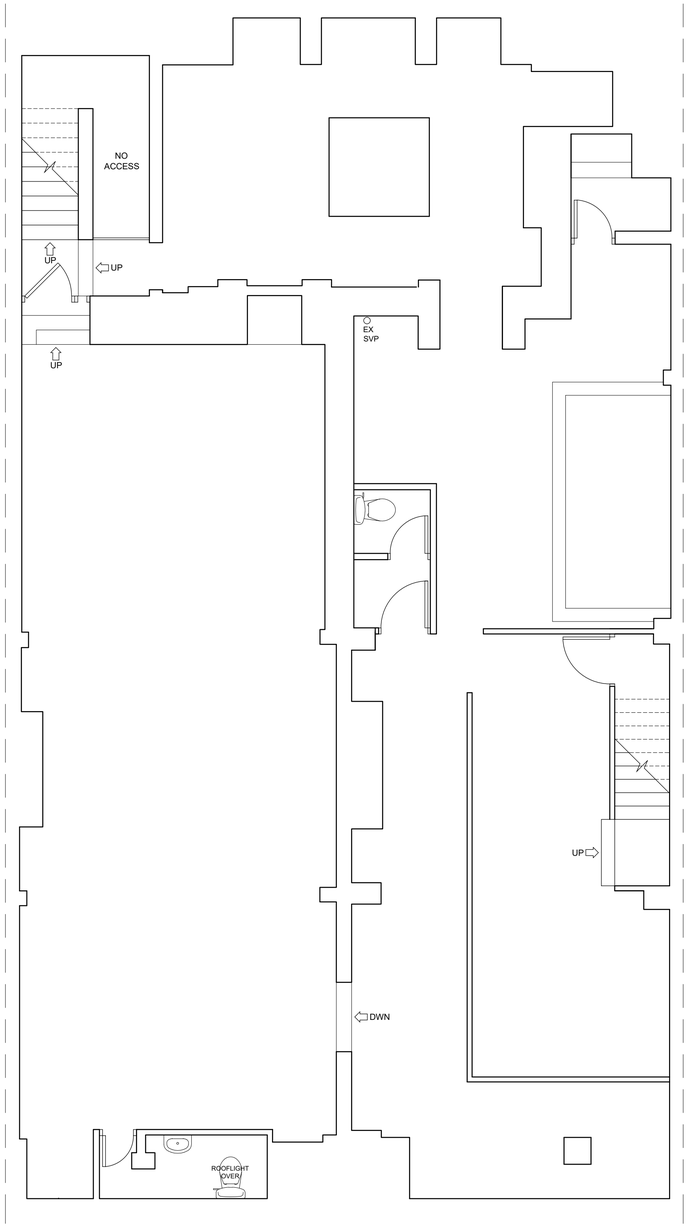

EXISTING BASEMENT FLOOR PLAN
1:50

190m²

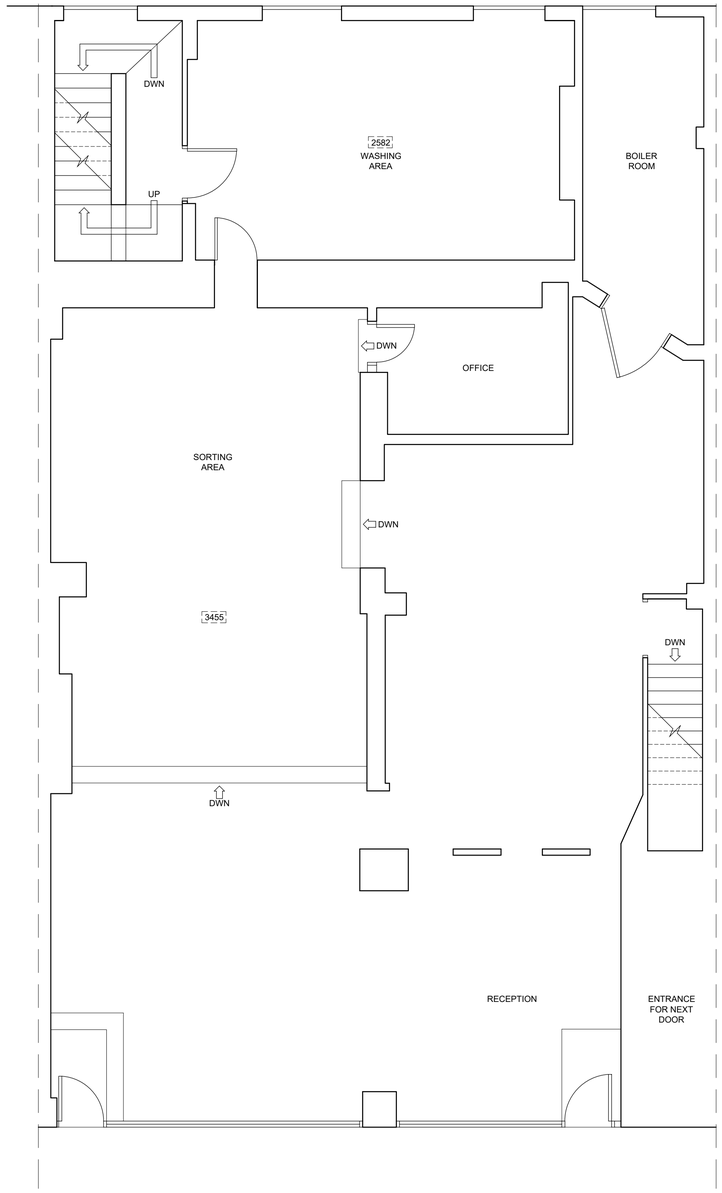

EXISTING GROUND FLOOR PLAN
1:50

180m²

0 1 2m
SCALE 1:50

PLANNING ISSUE
SUBJECT TO LOCAL AUTHORITY APPROVAL

REV	AMENDMENTS	BY	DATE
A	FIRST ISSUE	TB	20.05.23

PROJECT
PROPOSED ALTERATIONS/CHANGE OF USE
71 - 73 BRIDGE STREET
MANCHESTER
M3 2RH

CLIENT
MR IAN MAUGHAM

DRAWING TITLE
EXISTING BASEMENT & GROUND FLOOR PLANS

DRAWN	TB	DATE	20.05.23
CHECKED		SCALE	1:50 (A1)
APPROVED			

JOB No.	DRG No.	REVISION
--	01	A