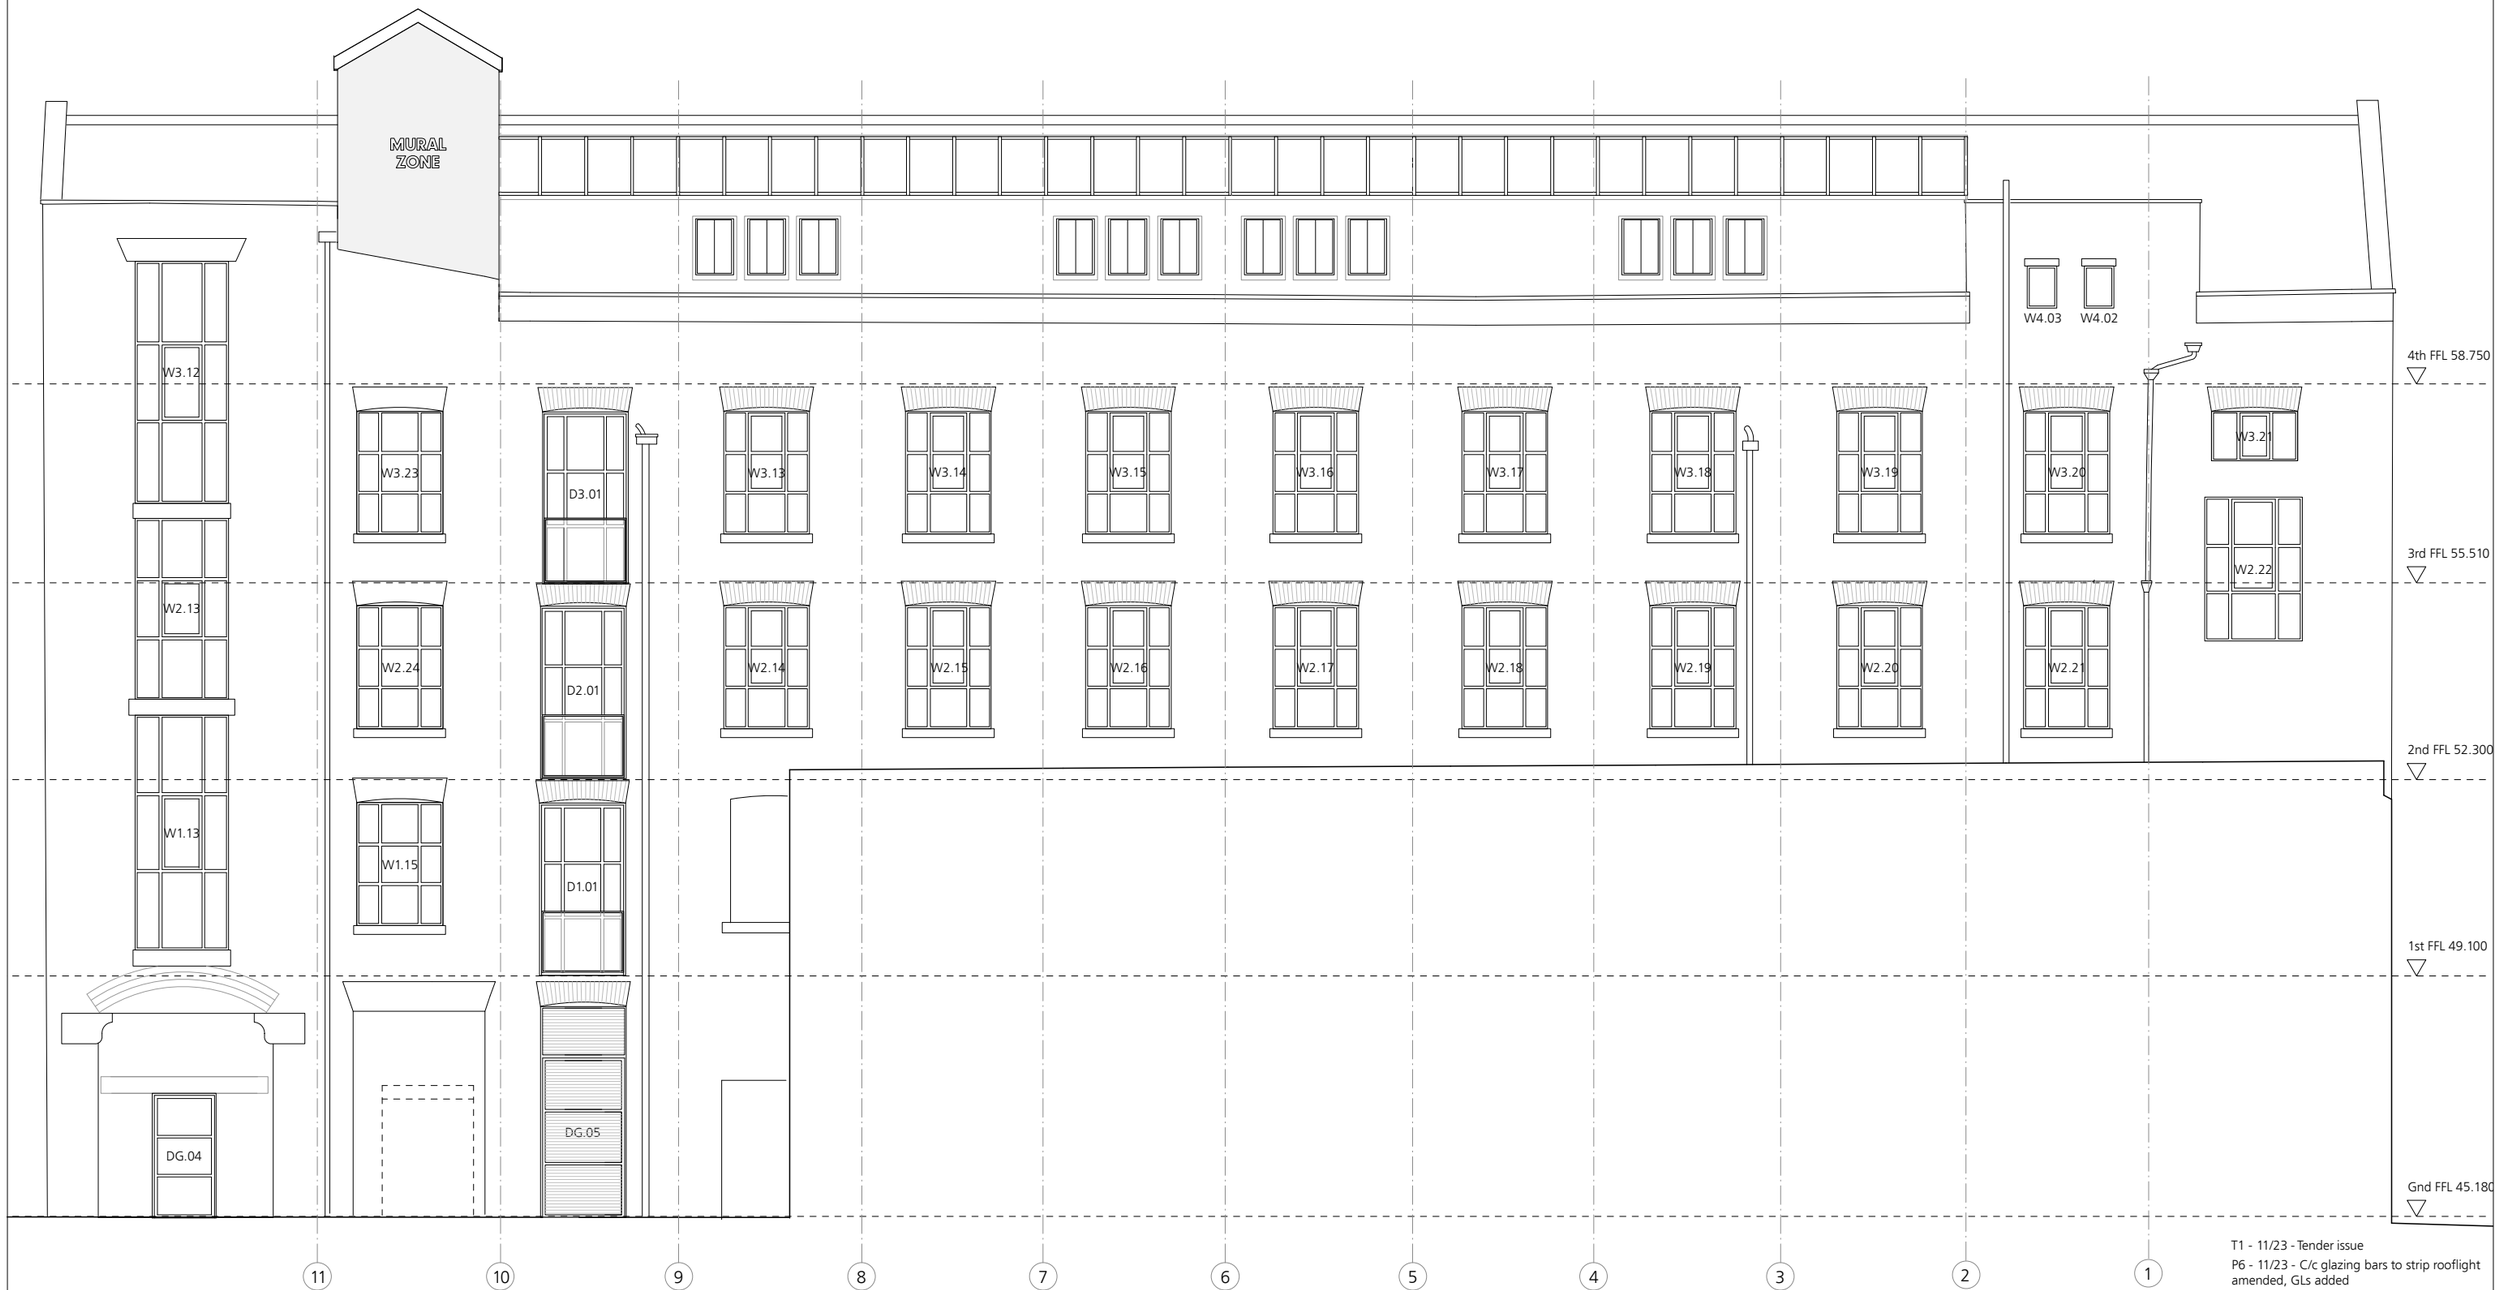


T1 - 11/23 - Tender issue
P6 - 11/23 - C/c glazing bars to strip rooflight amended, GLs added
P5 - 08/23 - Infill and doors to GF amended
P4 - 08/23 - Windows added to lift shaft and mural zone reduced, doors and infill /doors to GF amended
P3 - 07/23 - Signage zones omitted

0 1 2 3 4 5
Metres

| | |
|---|---|
| FOR WORKS TO EXTERNAL WALLS<br>REFER TO DRGS 353 CD 2101 - 2108 | FOR WORKS TO ROOF<br>REFER TO DRGS 353 CD 2701 |
| FOR WORKS TO INTERNAL WALLS<br>REFER TO DRGS 353 CD 2201 - 2205 | FOR WINDOW & DOORS INFORMATION<br>REFER TO DRGS 353 CD 3001 - 3005 |
| FOR WORKS TO FLOORS & STAIRS<br>REFER TO DRGS 353 CD 2301 - 2305 | FOR WORKS TO CEILINGS<br>REFER TO DRGS 353 CD 3501 - 3505 |

**Jonathan Davidson Architects**
Architecture & Industrial Design
47 Hilton Street
MANCHESTER
M1 2EF
t: 0161 711 0835
e: inbox@jdavidsonarchitects.com
w: www.jdavidsonarchitects.com

Client: Capital & Centric
Project: **Neptune Mill**
**Chapeltown St, Manchester**
Scale: 1:100 @ A3
Date: Jan 2023

Document: **General Arrangement**
**Proposed North Elevation**
Status: For information

Doc Ref: 353 | CD | 1009 | T1