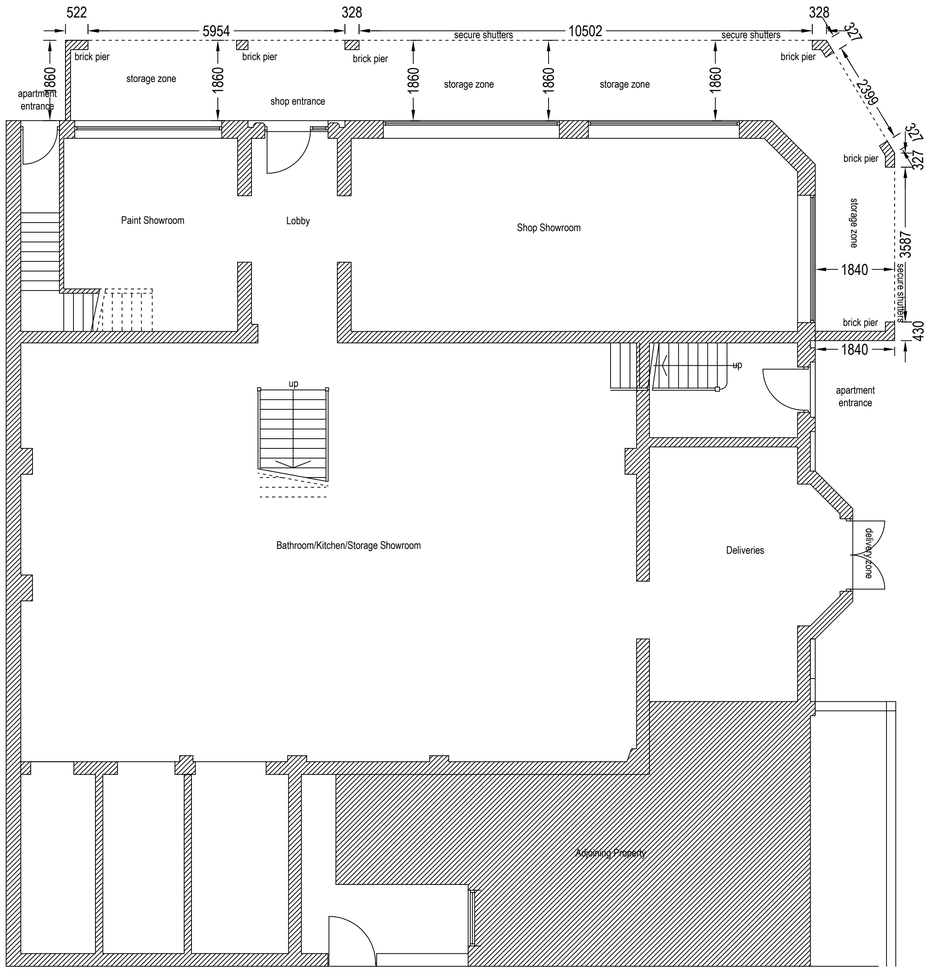

PROPOSED GROUND FLOOR PLAN

BROADFIELD ROAD PROPOSED ELEVATION

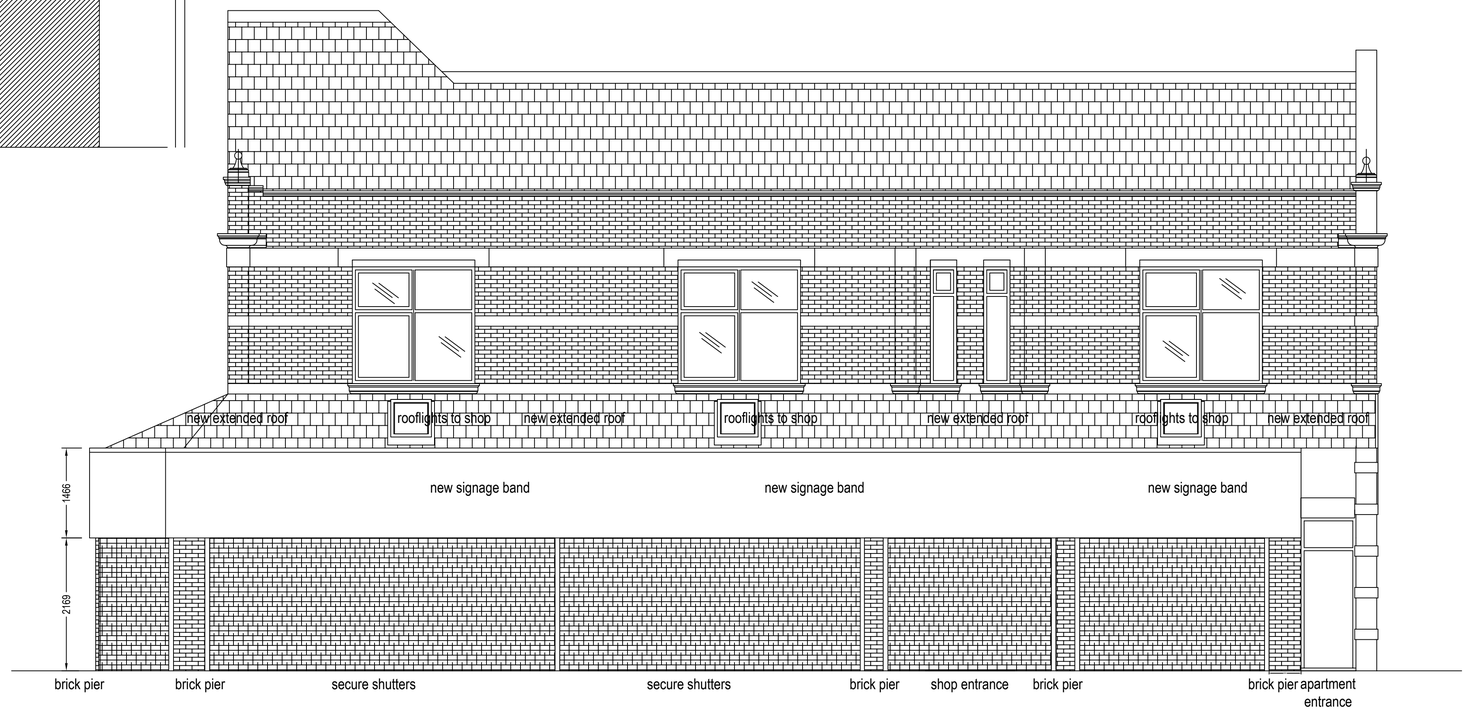

GREAT WESTERN ROAD PROPOSED ELEVATION

1:5
1:50
1m 2 3 4 5 6 7m

1:1
1:100
1m 2 3 4 5 6 7 8 9 10 11 12 13 14 15

PAUL J ORMANDY

MCIAT - MCSD

CHARTERED ARCHITECTURAL TECHNOLOGIST
CHARTERED INTERIOR DESIGNER

T: +44 (0) 7815 301 879

E: paulormandy.odg@outlook.com

CIAT REGISTERED PRACTICE

NOTE: THIS DRAWING IS COPYRIGHT. NO UNAUTHORISED COPYING OF DRAWING WITHOUT DESIGNERS PERMISSION. DO NOT SCALE FROM THIS DRAWING USE ONLY FIGURED DIMENSIONS. ALL ERRORS AND OMISSIONS TO BE REPORTED TO THE DESIGNER. ALL INFORMATION TO BE CHECKED ON SITE BEFORE WORK COMMENCES. ALL WORK TO BE CARRIED OUT IN ACCORDANCE WITH THE CURRENT BUILDING REGULATIONS AND CARRIED OUT IN STRICT ACCORDANCE WITH THE CURRENT HEALTH AND SAFETY REGULATIONS.

CONSTRUCTION DESIGN & MANAGEMENT REGULATIONS 2015

THE CONTRACTOR IS TO BE AWARE OF HIS RESPONSIBILITIES AS PART OF 'DESIGNER' AS DEFINED UNDER REGULATIONS 2, AND HAVE AVOIDED, PURSUANCE TO REG 10, THOSE RISKS DUE TO THE CONSTRUCTION AND FUTURE USER. THE BUILDING/STRUCTURE ARE IN EXISTING CLIMATE HAZARDS (SO FAR AS REASONABLE PRACTICAL. TAKING INTO ACCOUNT OF DESIGN CONSIDERATIONS) AND REDUCED RISKS ASSOCIATED WITH THE CONSTRUCTION, USE AND MAINTENANCE OF THE BUILDING/STRUCTURE. THE CONTRACTOR IS TO ENSURE THAT ALL WORKS ARE UNDERTAKEN IN STRICT ACCORDANCE WITH CODES IN ORDER TO IMPROVE THE SAFE WORKING PRACTICES ARE MAINTAINED AND CONTROLLED. THE ASSOCIATED RISKS ARE RESTRICTED TO THE SITE OR PROJECT AND SUCH ARE NOT CONSIDERED AS A COMPLETE AND FINAL LIST OF ALL HAZARDS THAT MAY EXISTING.

Initials:
Date:
05.12.2023 PJO
09.12.2023 PJO

Revision:
Rev A. Brickwork cladding added
Rev B. Brickwork enclosure reduced

PURPOSE:
PLANNING

CLIENT:
Mr. M. Sayada

Date.	Scale@A1.	Drawn by.
March 2022	1:50, 1:100	

Project:
Great Western Road
Moss Side
Manchester

Drawing Title:
Storage Roller Proposed Plans
Shutter Down/Secure
Option. 1
(Planning Only)

Project No.	Drawing No.	Revision
22.118	P.C.100.20	B.