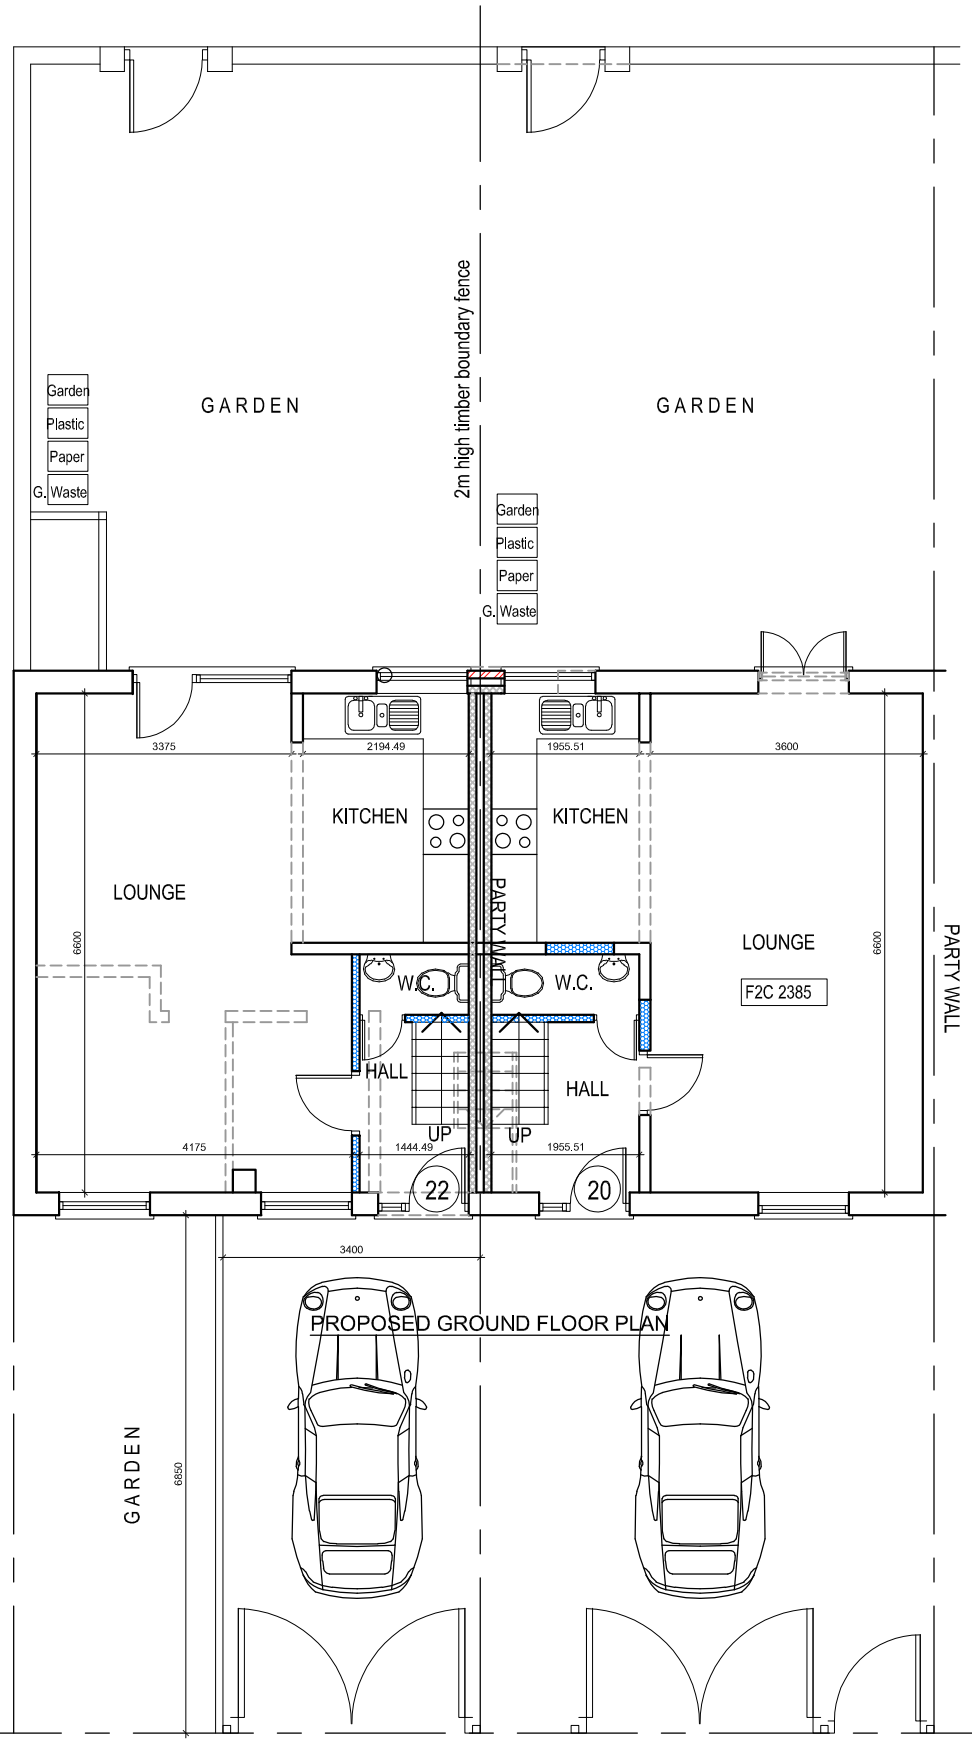
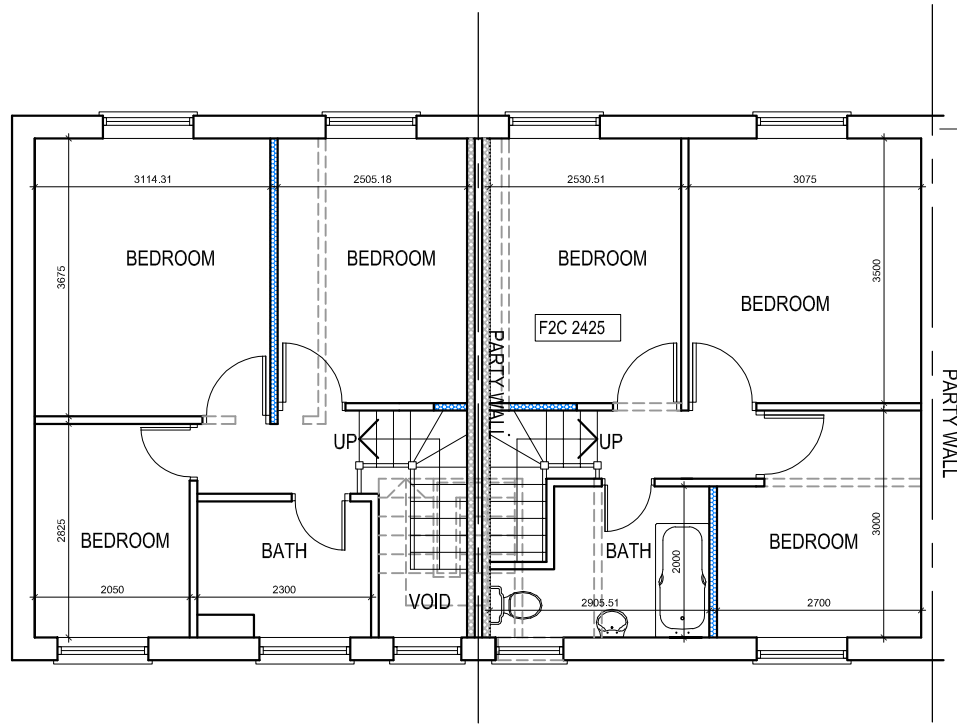
| PURPOSE OF ISSUE | PLANNING |
|---|---|

Do not scale from this drawing. All information should be checked by the contractor on site before commencing work. Any discreprencies should be reported to the architect immediately. All rights are reserved and are not transferable. Unauthorised reproductions of this drawing are not permitted.



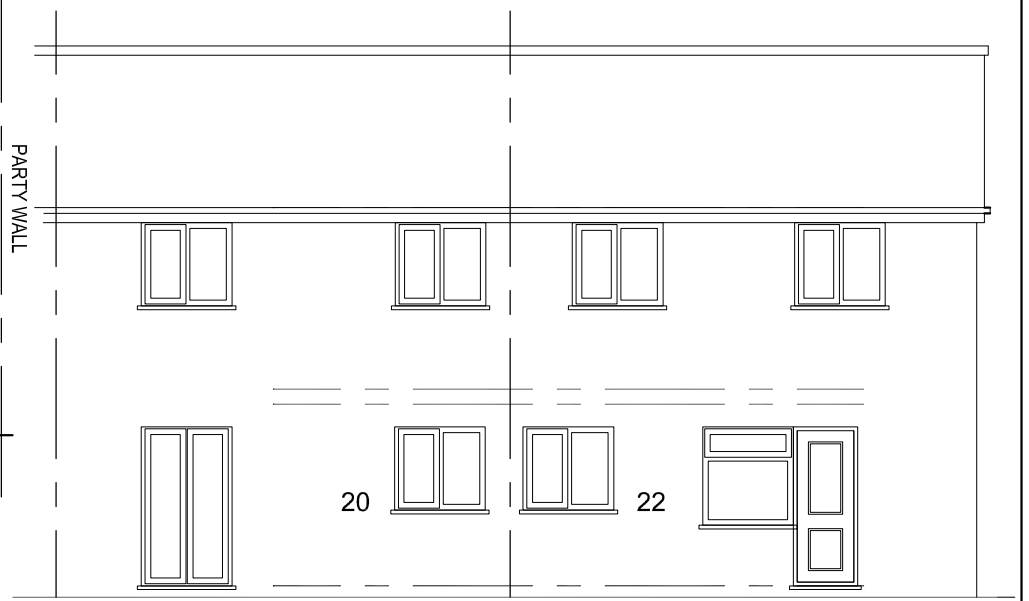

PROPOSED GROUND FLOOR PLAN



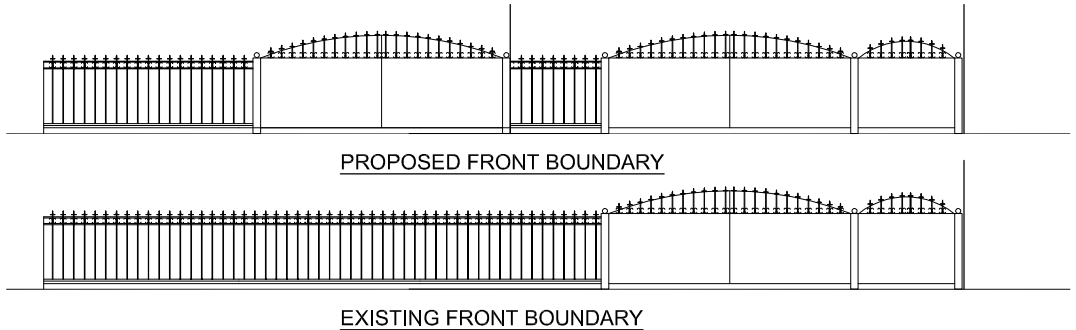

PROPOSED FIRST FLOOR PLAN



EXISTING REAR ELEVATION



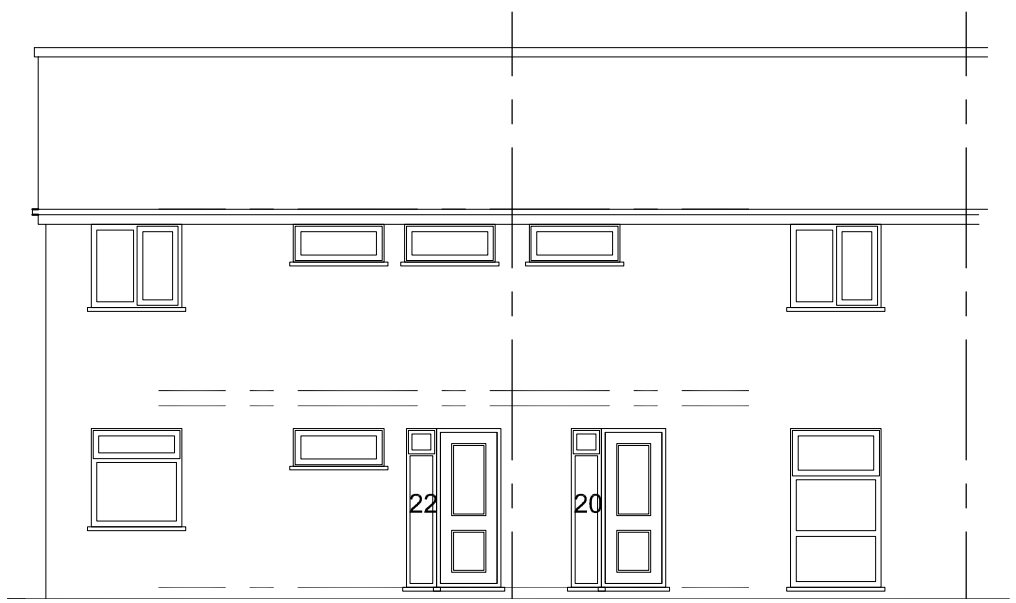

PROPOSED REAR ELEVATION



PROPOSED FRONT BOUNDARY



EXISTING FRONT BOUNDARY




PROPOSED FRONT ELEVATION

PROJECT
20, Conningsby Drive,
MCR M9 4XA

CLIENT
Mr. Mansur

DRAWING TITLE
Proposed Floor Plan

| JOB No | DRAWING No |
|---|---|
| - | NA-P02 |

| SCALE | DATE | REVISION |
|---|---|---|
| 1:100@A3 | Oct. 2019 | - |

t: 0782 895 3405
e: niamat@hotmail.co.uk

na design