

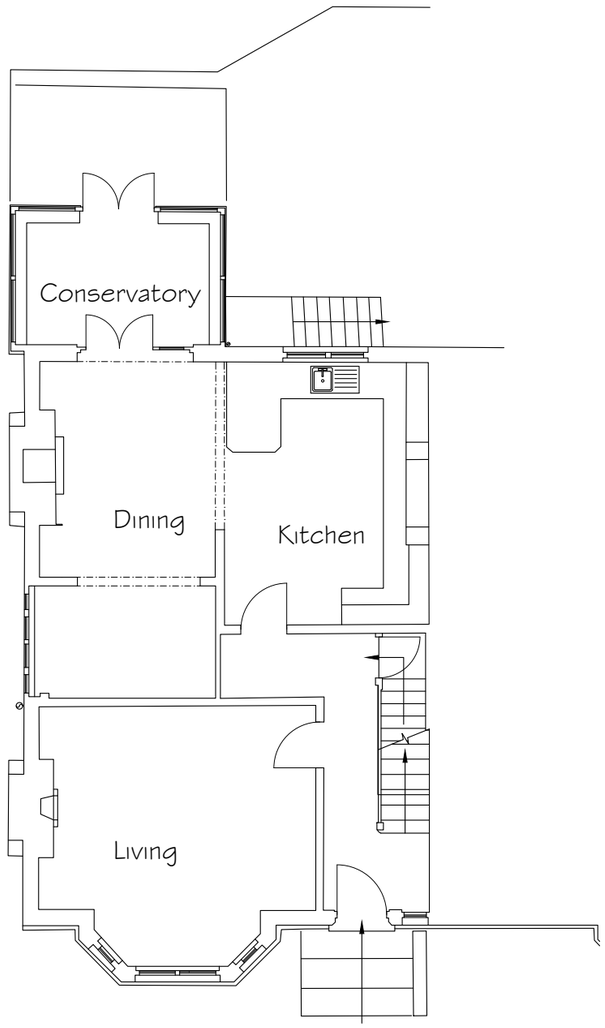


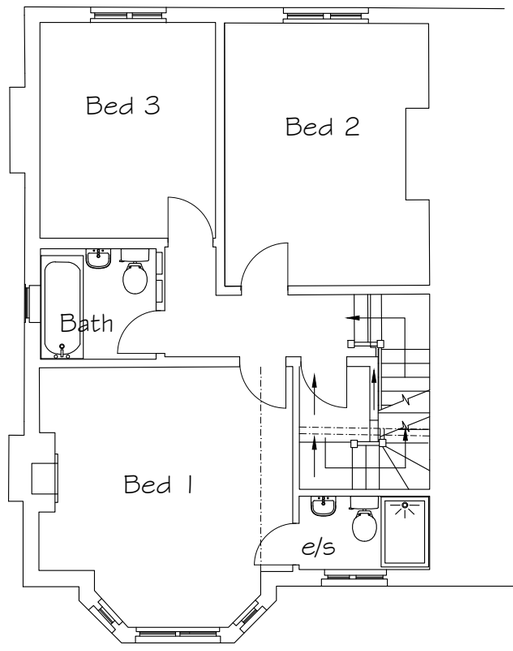

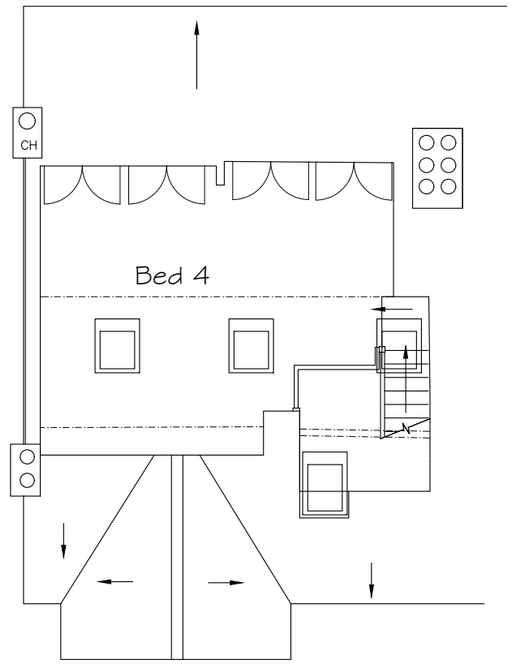

01 Ground Floor
1:100

02 First Floor
1:100

03 Second Floor
1:100

Scale = 1:100

5 10

... / ... rev / date ... note

© neon architecture

project	title	job no.	dwg no.	revision
4 Gaddum Road Didsbury	Existing Floor Plans	121	003	PL00
	status: PLANNING	scale: 1:100@A3	date: 10.01.24	

7 Lower Woodspeen Court, Lambourn Rd
Newbury, Berks, RG20 8BL, 01635 745085
www.neonarchitecture.co.uk
architecture