

NOTES

ALL DIMENSIONS TO BE CHECKED ON SITE PRIOR TO ANY MANUFACTURING OR FABRICATION AND ANY ANOMALIES TO BE BROUGHT TO THE ATTENTION OF THE ARCHITECT.

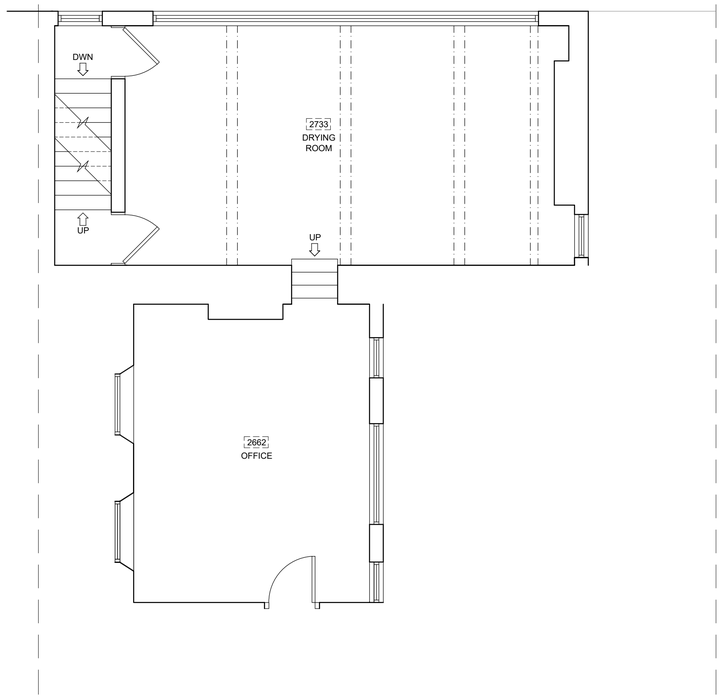


EXISTING FIRST FLOOR PLAN
1:50

51.2m²

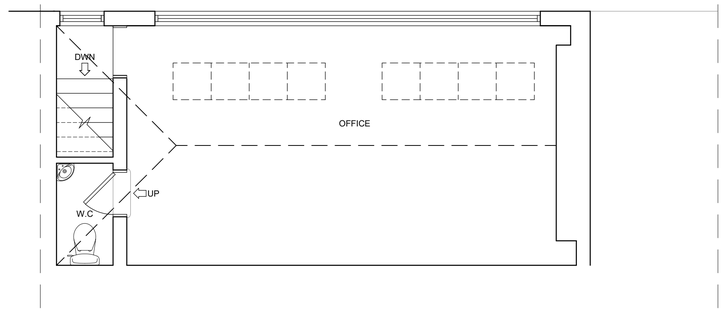


EXISTING SECOND FLOOR PLAN
1:50

32m²

0 1 2m
SCALE 1:50

PLANNING ISSUE
SUBJECT TO LOCAL AUTHORITY APPROVAL

| REV | AMENDMENTS | BY | DATE |
|---|---|---|---|
| A | FIRST ISSUE | TB | 20.05.23 |

PROJECT
PROPOSED ALTERATIONS/CHANGE OF USE
71 - 73 BRIDGE STREET
MANCHESTER
M3 2RH

CLIENT
MR IAN MAUGHAM

DRAWING TITLE
EXISTING FIRST AND SECOND FLOOR PLANS

| | | | |
|---|---|---|---|
| DRAWN | TB | DATE | 20.05.23 |
| CHECKED | | SCALE | 1:50 (A1) |
| APPROVED | | | |

| JOB No. | DRG No. | REVISION |
|---|---|---|
| -- | 02 | A |