
Scale 1:50


0 1 2 3 4 5

ALL DRAWINGS TO BE CHECKED ON SITE. DO NOT SCALE. THIS DRAWING IS THE PROPERTY OF LBV DEVELOPMENTS AND CANNOT BE REPRODUCED WITHOUT PERMISSION. THIS DRAWING IS FOR ARCHITECTURAL PURPOSES ONLY, IN ACCORDANCE WITH THE RIBA PLAN OF WORKS STAGES 0 - 3. TECHNICAL DRAWINGS ARE FOR REFERENCE AND TO BE CHECKED BY CONTRACTOR PRIOR TO SITE WORKS. LBV DEVELOPMENTS HOLD NO RESPONSIBILITY FOR DISCREPANCIES OCCURRED DURING CONSTRUCTION OR COSTING.


A	FIRST ISSUE	00.00.00	xx
B	REVISED SCHEME	20.11.23	YK
C	UPDATES AS PER PLANNING REQUIREMENTS	04.11.23	YK

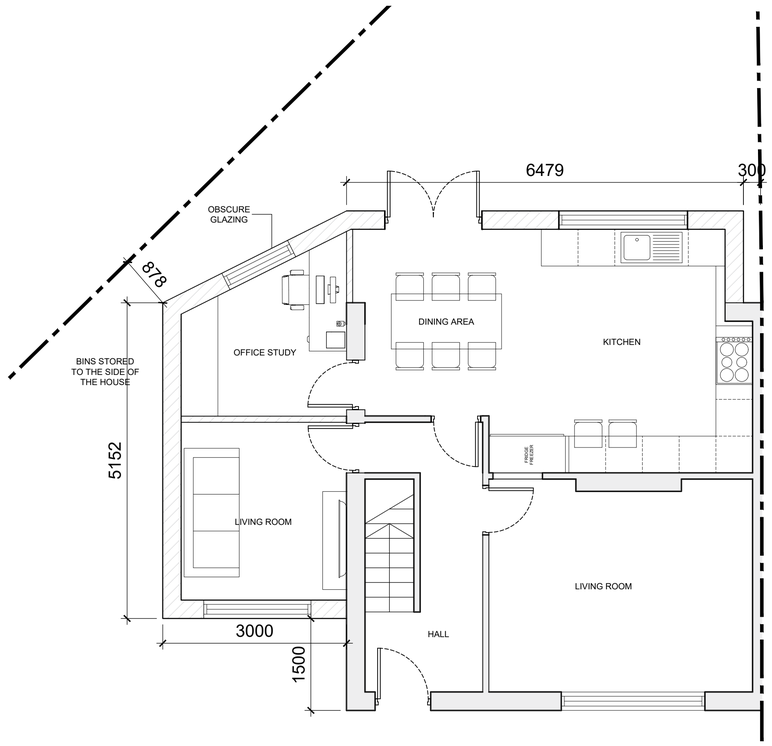


PROPOSED GROUND FLOOR @1:50

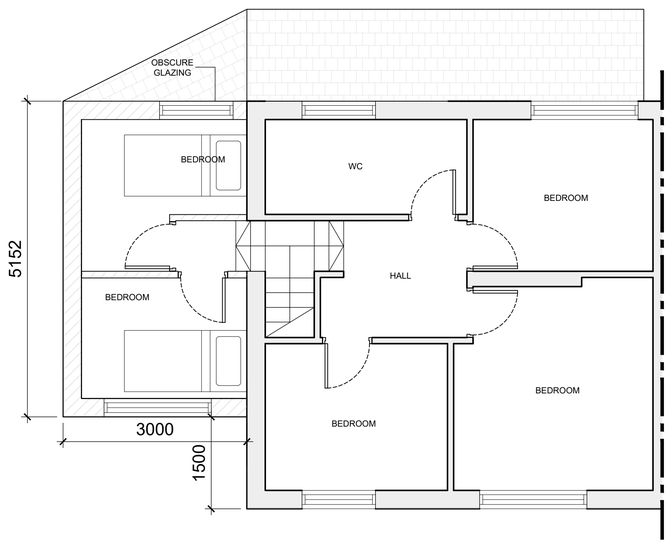

PROPOSED FIRST FLOOR @1:50

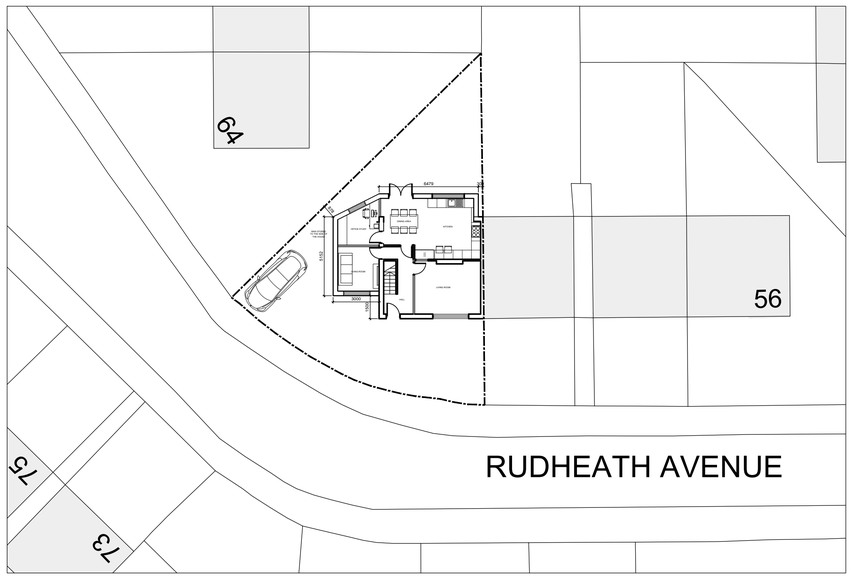

PROPOSED SITE PLAN @ 1:200

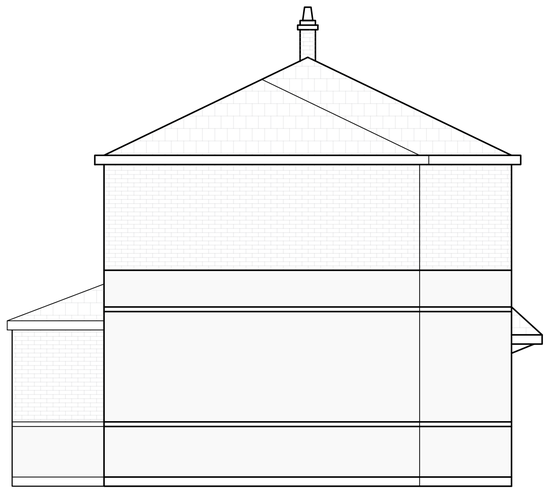


PROPOSED LEFT ELEVATION @1:50



PROPOSED FRONT ELEVATION @1:50



PROPOSED REAR ELEVATION @1:50

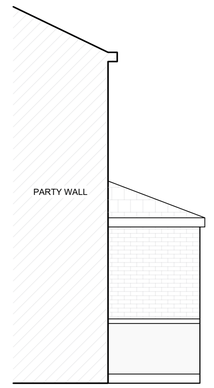

PROPOSED RIGHT ELEVATION @1:50

LBV.

CLIENT:

PROJECT: 62 RUDHEATH AVENUE WITHINGTON M20 1PL

TITLE: PROPOSED DRAWINGS

DRAWING: PD.01

JOB: RP.37

SCALE: 1:50 & 1:200 @A1

DRAWN: HK

REVISION: C

E-MAIL : PROJECTS@LBVDEVELOPMENTS.COM
WEBSITE : WWW.LBVDEVELOPMENTS.COM
SOCIALS : @LBVDEVELOPMENTS