
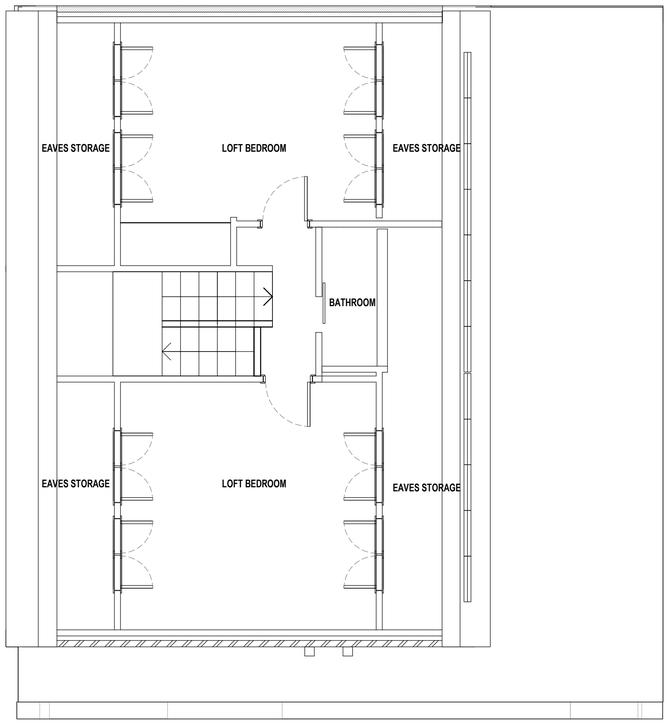


EXISTING FIRST FLOOR PLAN

1 : 50

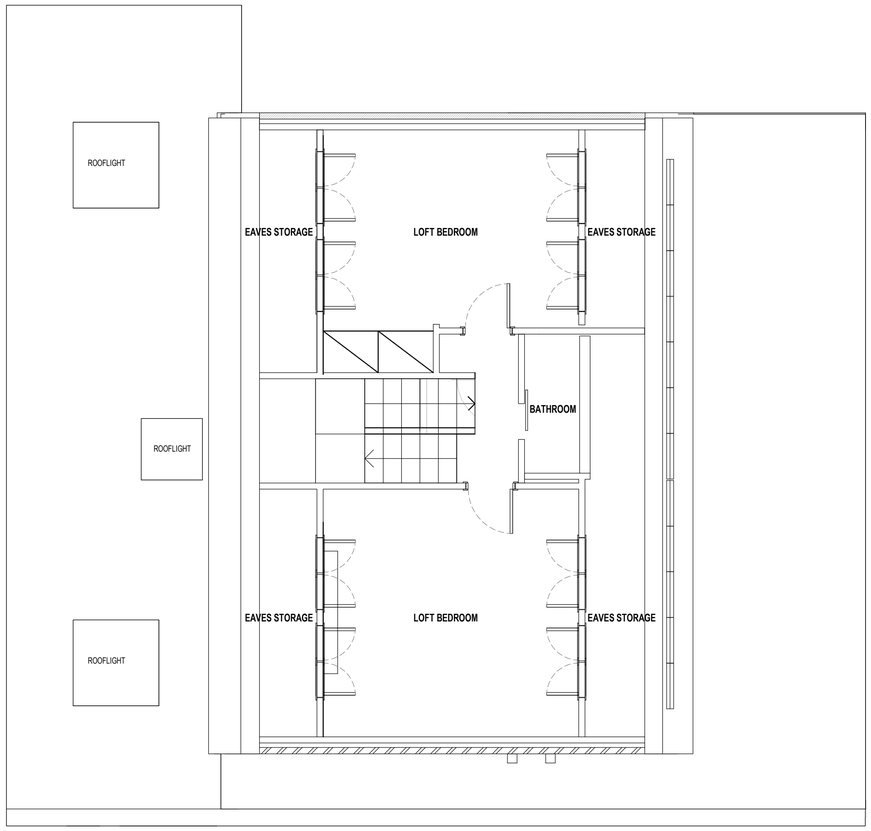

PROPOSED FIRST FLOOR PLAN

1 : 50

0 1 2 3

SCALE 1 : 50

status

CONSTRUCTION

This drawing is © Anca Banacu Arch. and is not to be copied, reproduced or re-distributed either in whole or in part without the prior written permission of the originator.

The originator shall have no responsibility for any liability, loss, cost, damage or expense arising from or relating to any use of this document other than for its intended purpose on this project.

This drawing shall be read in conjunction with all other relevant drawings, specifications and associated documentation. Any discrepencies, errors or omissions are to be reported to the originator before proceeding with work.

All dimensions are to be checked on site by the contractor prior to proceeding with any work.

ref	revision	by	date
C1	LAYOUT UPDATED FOLLOWING RECOMMENDATIONS	AB	13.01.24

A. B. F. Arch.

tel: 07979212942

client

FOLTEA

project

HOUSE PENRYN AVENUE

drawing

EXISTING & PROPOSED FIRST FLOOR PLAN

drawn by	AC	date	24.02.2024
checked by	AB	date	24.02.2024
scale	1 : 50		A1
dwg no	2128.02.302	rev	C1