



00 Ground Floor

1 : 100

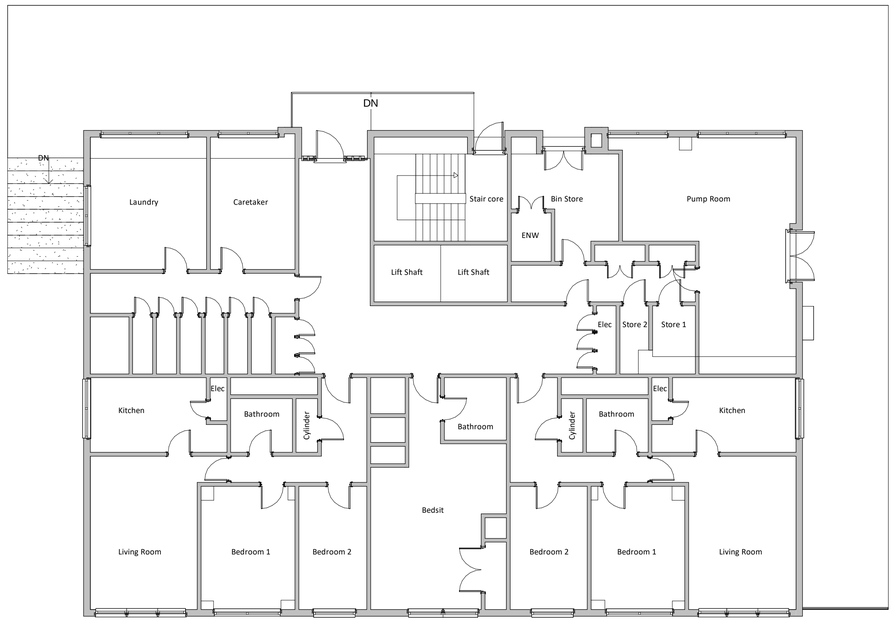

01 Typical Floor

1 : 100

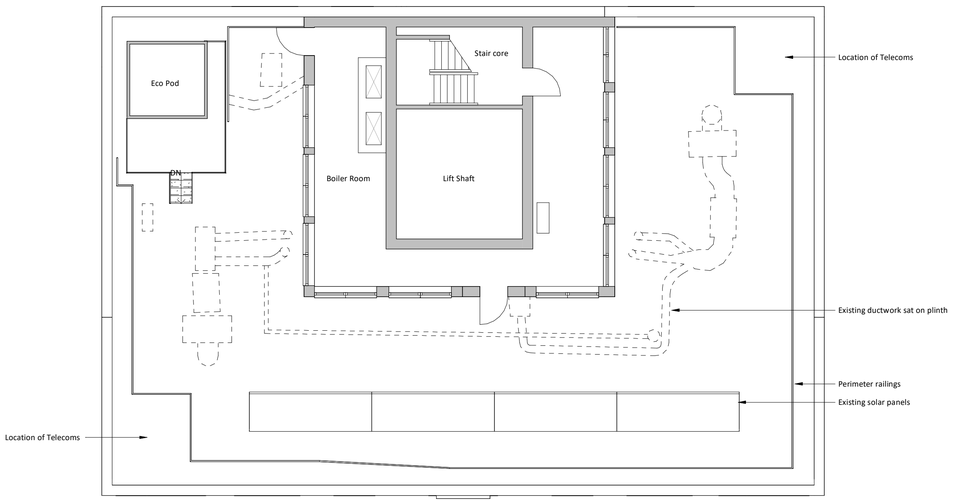

12 Roof

1 : 100

This drawing is copyright Bernard Taylor Partnership Ltd and must not be copied or disclosed by or to any unauthorised persons without the prior written consent of Bernard Taylor Partnership Ltd

Do not scale from this drawing. Do not take measurements from the CAD base. Any discrepancies are to be reported to the architect for clarification.

All dimensions are to be checked on site prior to construction, manufacture of any components and ordering of materials and equipment.

All materials and workmanship to be in accordance with the current British Standards and codes of practice.

Internal works and roof works outside of BTP scope of work. Internal floor plans based on others information.

1 0 1 2 3 4 5

SCALE 1:100 m

Rev	Date	Int	Description
A	15.03.24	JW	Existing plans updated to show boxing in

btp ARCHITECTS RIBA Chartered Practice

CLIENT:

Northwards Housing / Casey

PROJECT:

Clifford Lamb Court

DESCRIPTION:

Existing Floor Plans

PURPOSE OF ISSUE:

Planning

DRAWN BY:	CHECKED	DATE:	SCALE @ A1:
JW	VS	13.02.24	1 : 100

JOB NO:	STATUS CODE:	DRAWING NO:	REV
4321	S2	105	A

FILE IDENTIFIER:

CL-BTP-00-ZZ-DR-A-4321_105.A

Elizabeth House 486 Didsbury Road Heaton Mersey Stockport SK4 3BS
0161 443 1221 info@bernardtaylor.co.uK www.btparchitects.co.uk