

PURPOSE OF ISSUE	PLANNING


Do not scale from this drawing. All information should be checked by the contractor on site before commencing work. Any discrepencies should be reported to the architect immediately. All rights are reserved and are not transferable. Unauthorised reproductions of this drawing are not permitted.

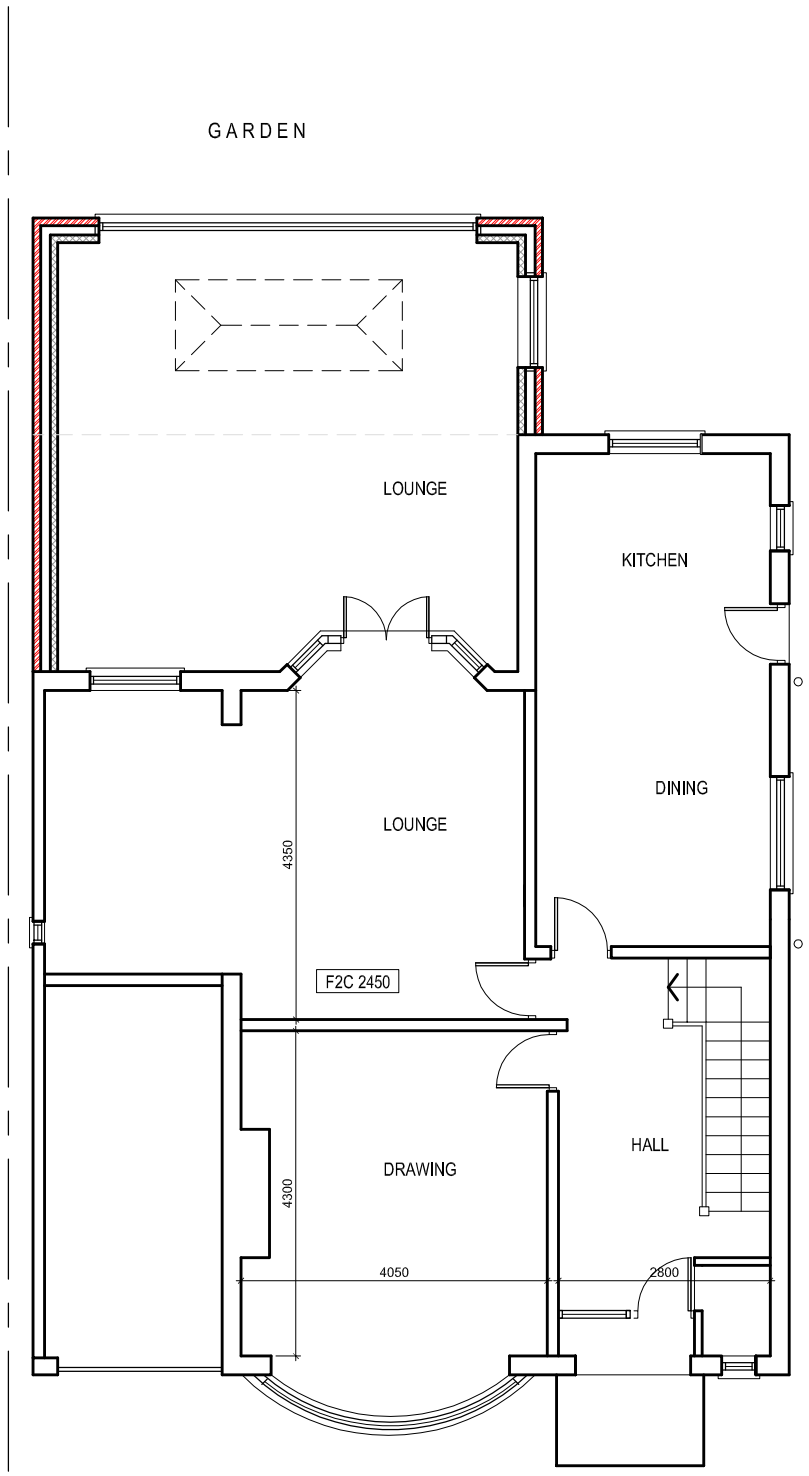

EXISTING GROUND FLOOR PLAN

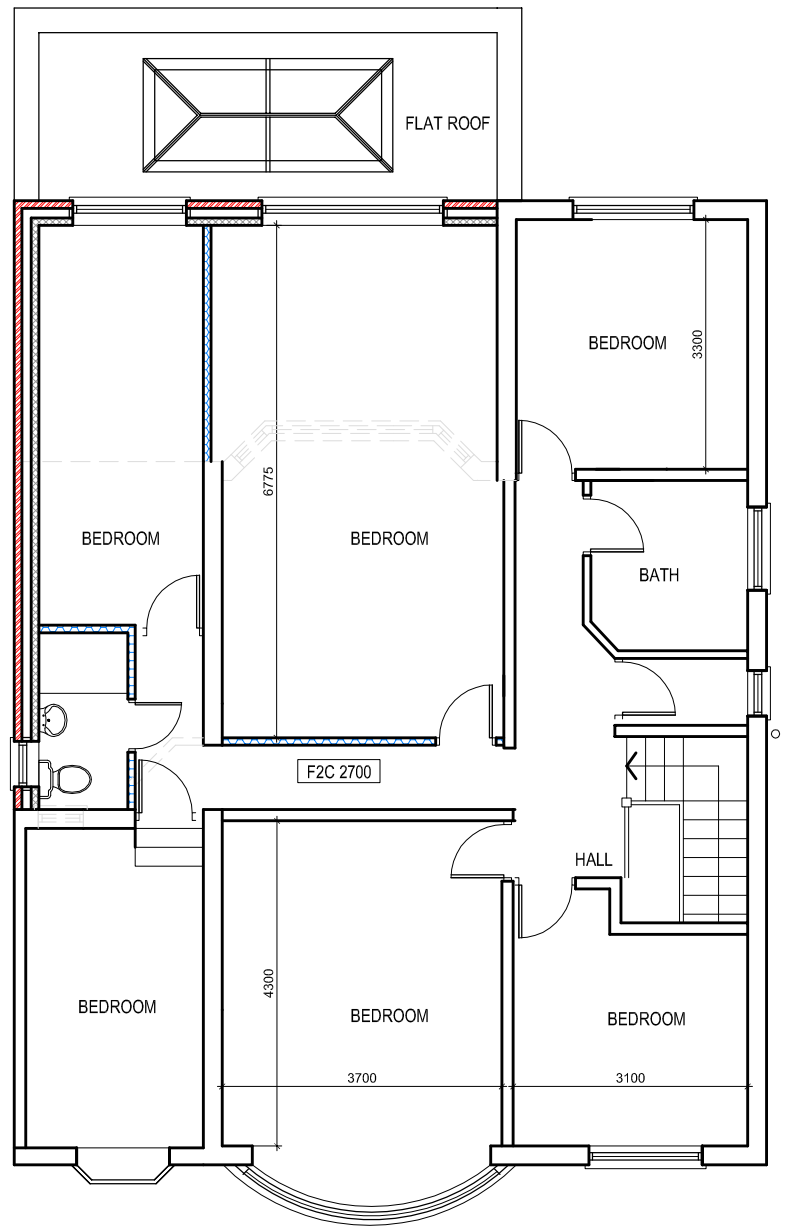

EXISTING FIRST FLOOR PLAN

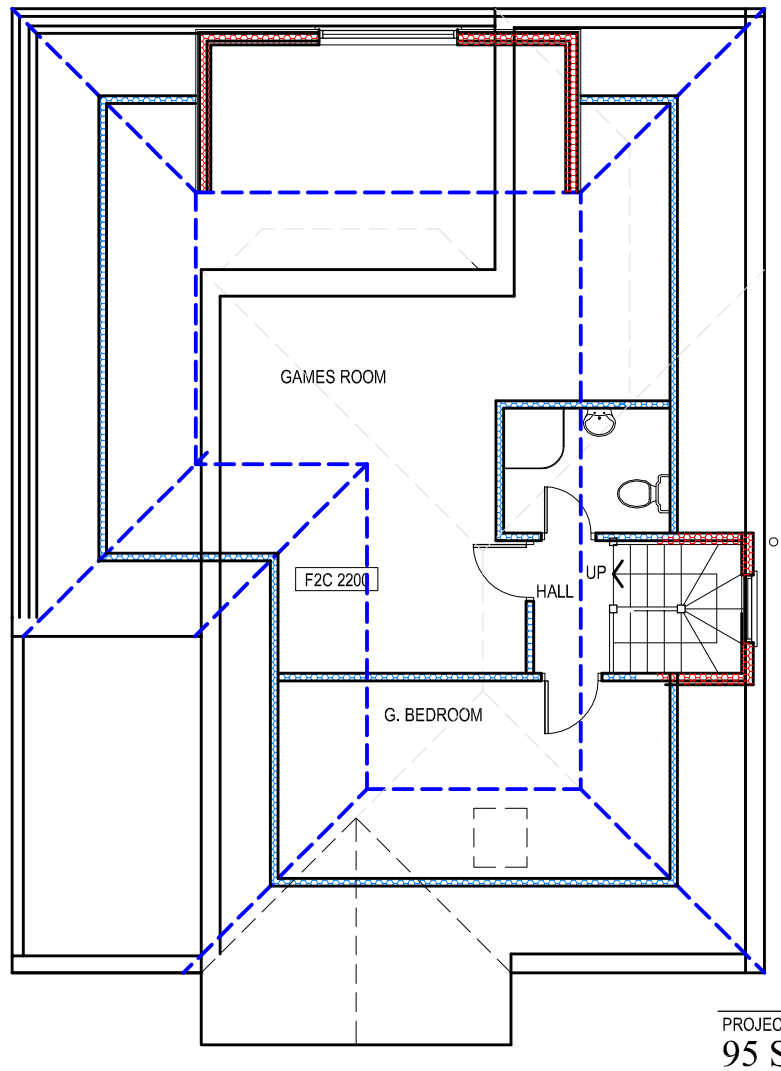

PROPOSED LOFT PLAN

PROJECT
95 Springbridge Road, Whalley Range

CLIENT
Mr. Basharat Hussain

DRAWING TITLE
Proposed Floor Plan

JOB No
-

DRAWING No
NA-P03

SCALE
1:100@A3

DATE
Aug. 2023

REVISION
-

t: 0782 895 3405
e: nadesignbuild@gmail.com

na design