

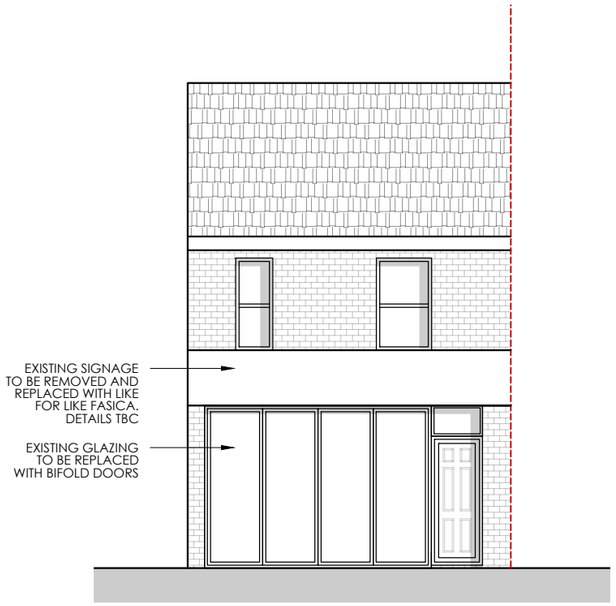


PROPOSED FRONT ELEVATION
SCALE 1:100

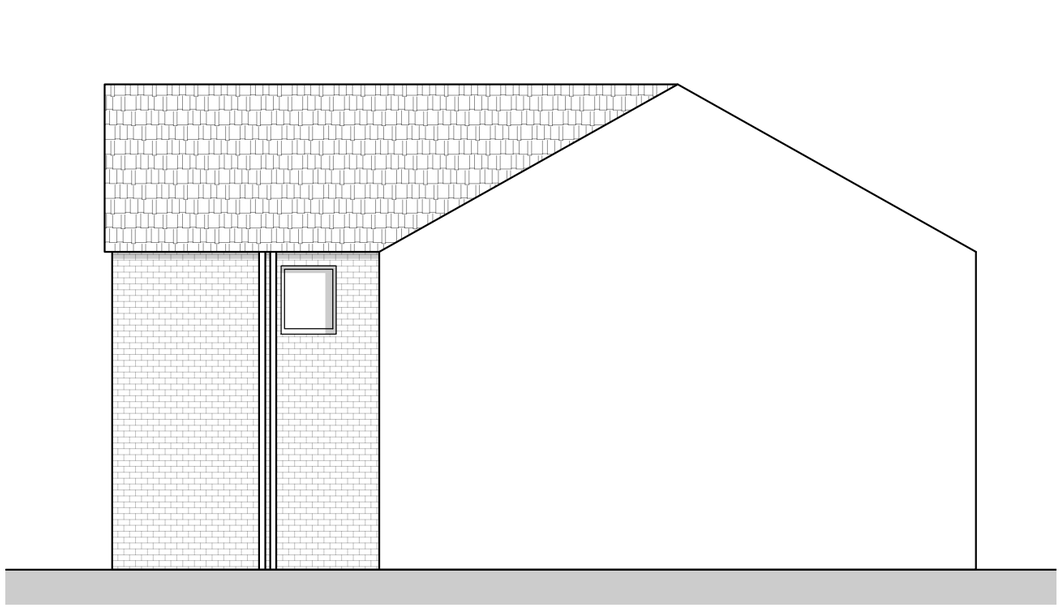

PROPOSED SIDE ELEVATION
SCALE 1:100

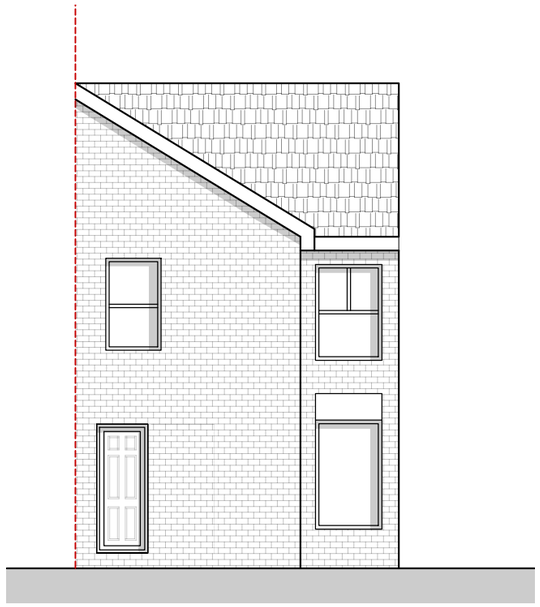

PROPOSED REAR ELEVATION
SCALE 1:100



Scale 1:100

ASCOT DESIGN
Timeless architecture

Ascot Design Ltd,
Ashurst Manor,
Ashurst Park,
Ascot,
Berkshire,
SL5 7DD
Tel: 01344 299330
Fax: 01344 299331
Email: info@ascotdesign .com
www.ascotdesign.com

The copyright in this document and design is confidential to and the property of Ascot Design Limited

Status: PRELIMINARY

Client: PROJECT 4 FITNESS LTD

Project Title: 169 FOG LANE, BURNAGE, MANCHESTER. M20 6JF

Rev.	Date	Detail
/	11/01/24	PRELIMINARY

DRAWING Title: PROPOSED ELEVATIONS

Scale.	Date	Drawn
1:100 @ A3	JAN '24	TC

DRAWING No.: 23-J4526-PL005

Rev.: /