
This drawing is subject to copyright and is not to be reproduced in part or whole without approval. Do not scale this drawing - check all dimensions on site.

Health & Safety Notes


1. Contractor must ensure that all work on site is carried out in a safe & satisfactory manner, in accordance with Health & Safety At Work Act 1974, COSHH Regulations 2002 & requirements of C.D.M




Front Elevation

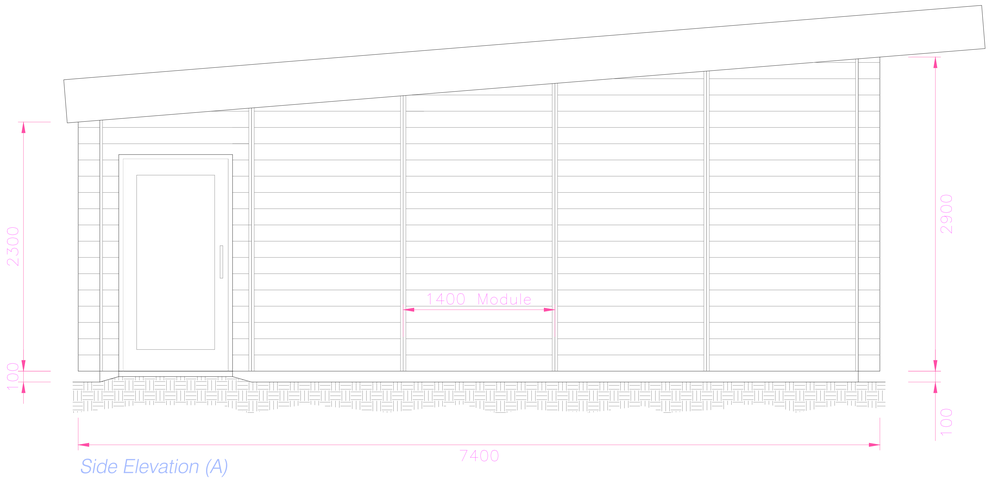

Side Elevation (A)

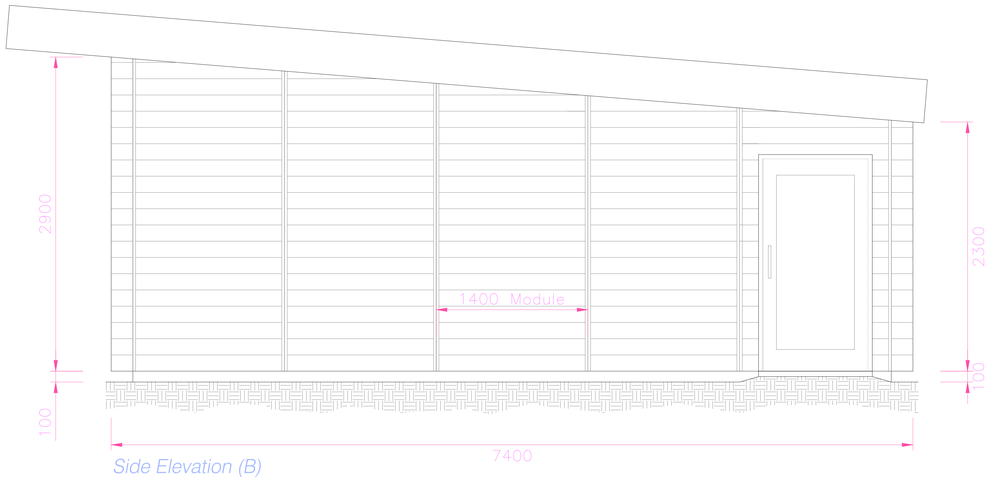

Side Elevation (B)

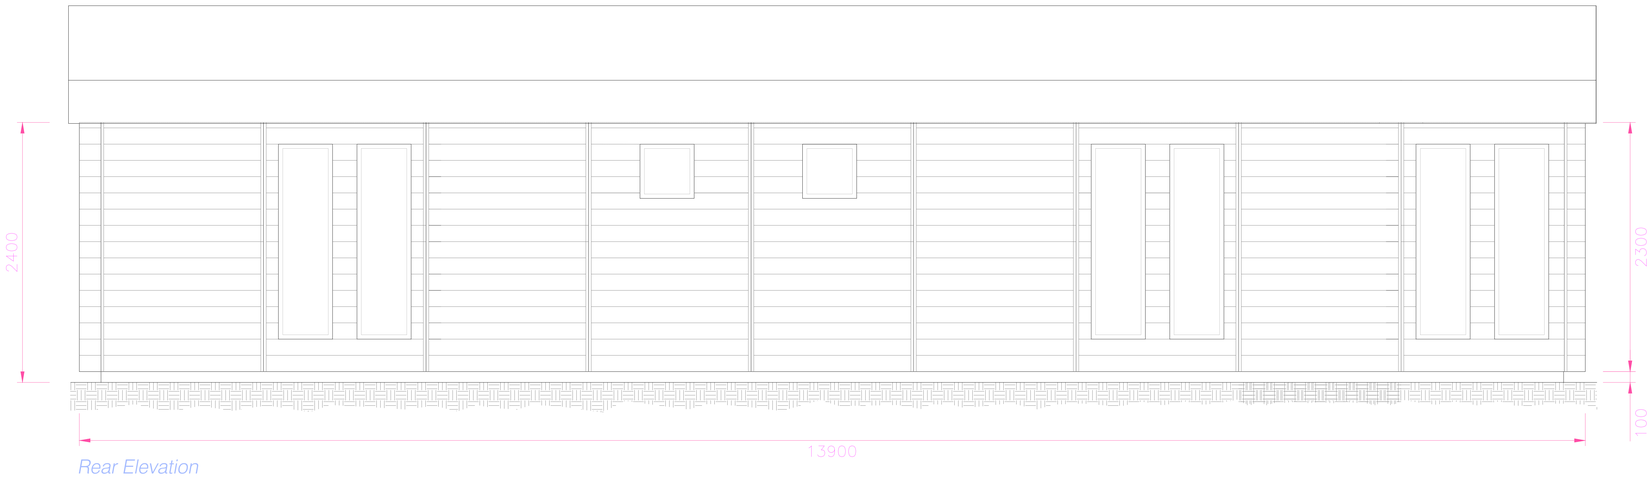

Rear Elevation

Rev.	Description	Date
P1	First issue	21.03.2024

Client
St. Kentigern's RC Primary School Fallowfield

Project
Proposed SEN Modular Building

Drawing Title
Proposed modular building elevations

Drawn by	Checked by	Date	Status	Scale @ A0
CW	PG	21.03.2024	PLANNING	1:20

Job no.	Dwg no.	Rev.
12556	P05	P1

Cassidy+Ashton
www.cassidyashton.co.uk
Architecture + Building Surveying + Town Planning
7 East Cliff, Preston, Lancashire, PR1 3JE
10 Hunters Walk, Canal Street, Chester, CH1 4EB
01772 258 356
01244 402 000