
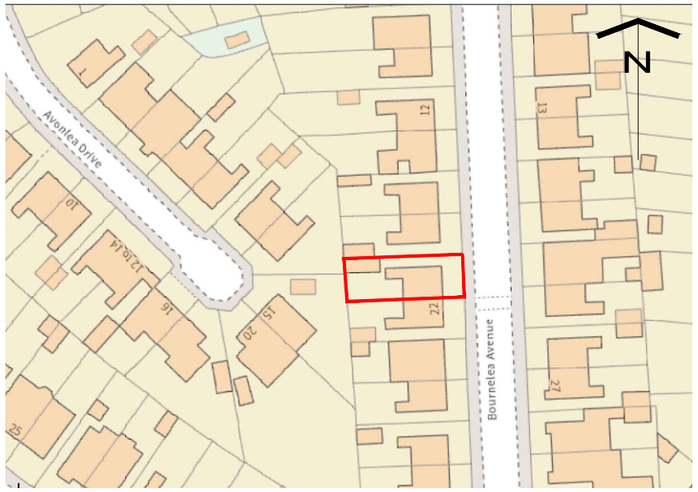


Location Plan (Scale - 1:1250)

0m 10 20 30 40 50 60m

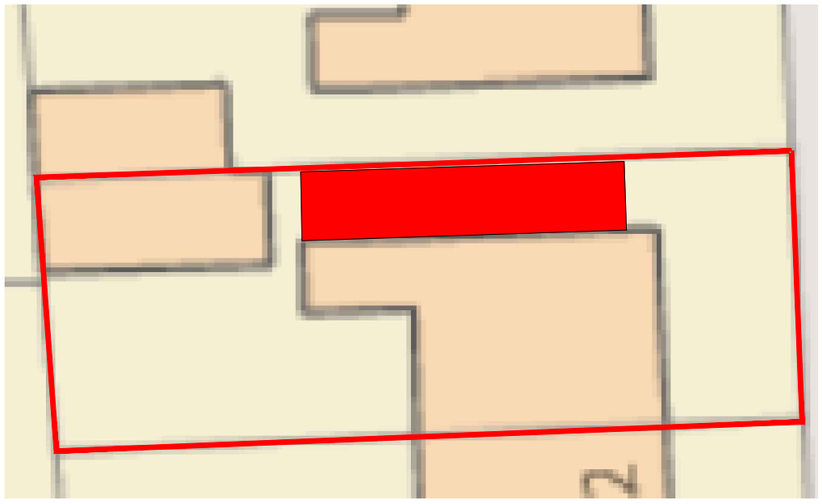

Site Plan (Scale - 1:200)

0m 2 4 6 8 10m

DO NOT SCALE FROM THIS DRAWING.
This drawing is to be read in conjunction with all related drawings. All dimensions must be checked and verified on site before commencing any work or material production. The originator should be notified immediately of any discrepancy.

Ronson building design
Tel:07926826016
craig@ronsonbuildingdesign.co.uk

Rev	Date	Description

Issued For : INFORMATION PURPOSES ONLY


Client
-

Project
20 Biurnlea Drive


Scheme - Drawing Title
Location & Site Plan

-/	01	-	Date 25-01-2024
Project No.	Drawing No.	Revision	Scale As Noted @ A3


0m 1 2 3 4 5m

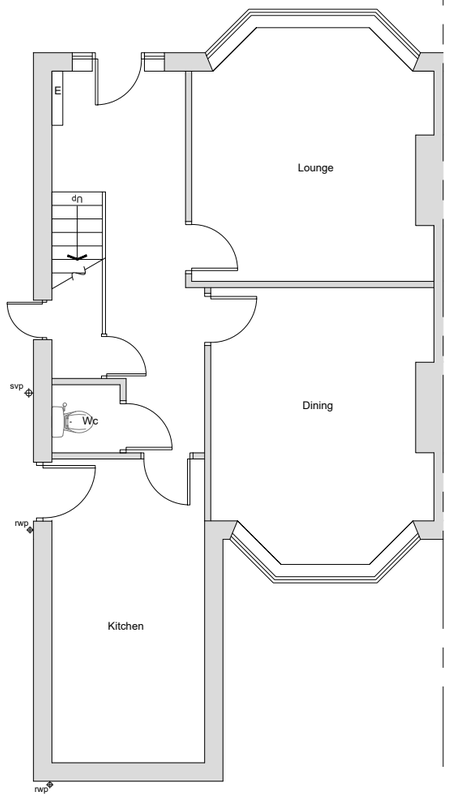

Existing GF Plan

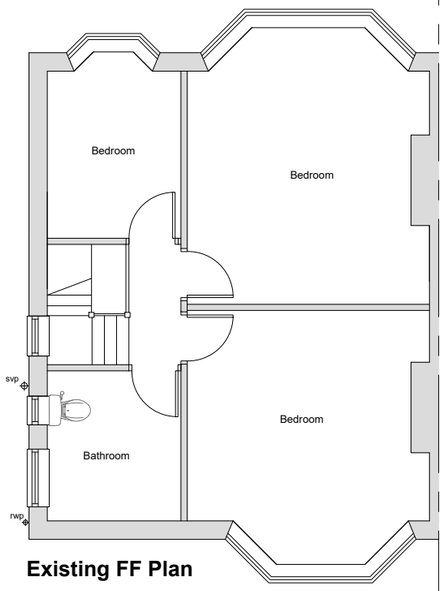

Existing FF Plan

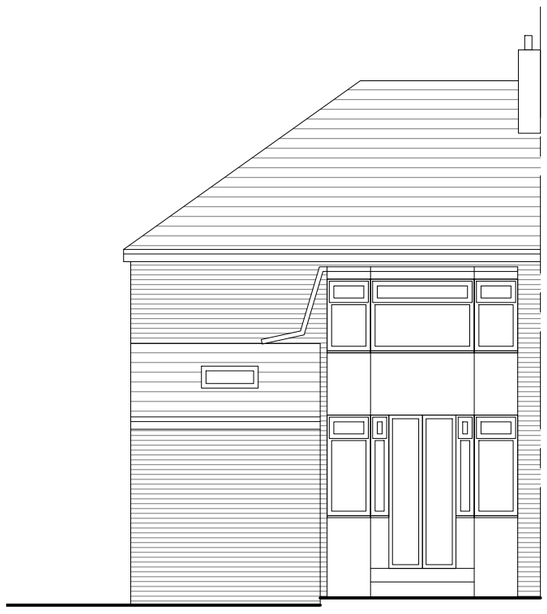

Rear Elevation



Side Elevation



Front Elevation

DO NOT SCALE FROM THIS DRAWING.
This drawing is to be read in conjunction with all related drawings. All dimensions must be checked and verified on site before commencing any work or material production. The originator should be notified immediately of any discrepancy.

Ronson building design
Tel:07926826016
craig@ronsonbuildingdesign.co.uk

Rev	Date	Description
-	-	-


Issued For : INFORMATION PURPOSES ONLY

Client
-

Project
20 Biurnlea Drive

Scheme - Drawing Title
Existing Plans

-/ Project No. | 02 Drawing No. | - Revision | Date 25-01-2024 | Scale 1:100 @A3

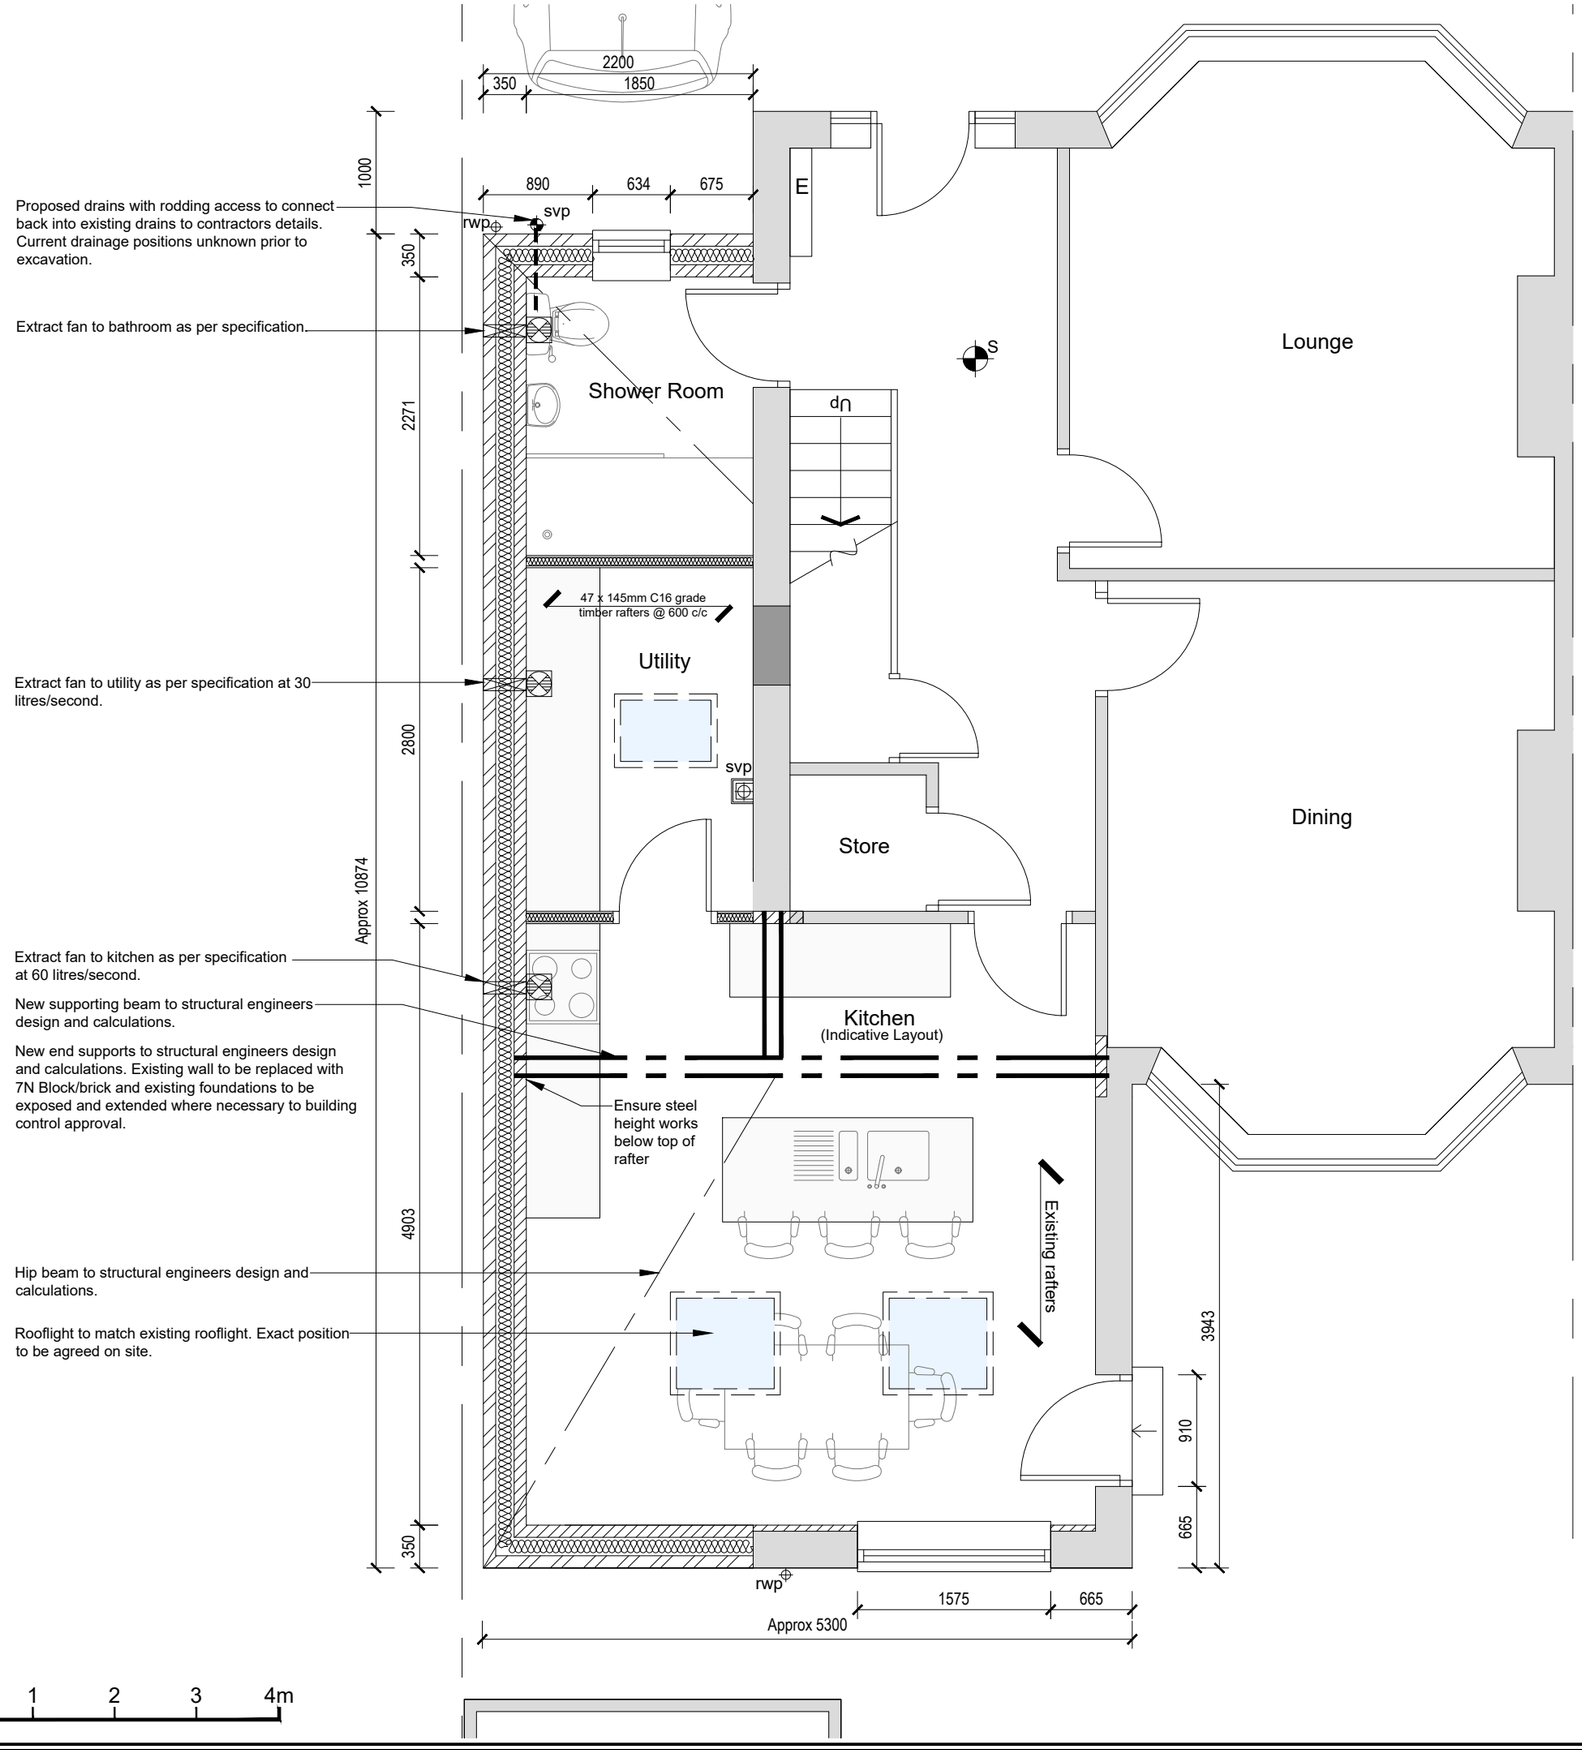

DO NOT SCALE FROM THIS DRAWING.
This drawing is to be read in conjunction with all related drawings. All dimensions must be checked and verified on site before commencing any work or material production. The originator should be notified immediately of any discrepancy.

Ronson building design
Tel:07926826016
craig@ronsonbuildingdesign.co.uk

Rev	Date	Description


Issued For : **INFORMATION PURPOSES ONLY**

Client
-


Project
20 Biurnlea Drive

Scheme - Drawing Title
Proposed Plans

Project No.	Drawing No.	Revision	Date	Scale
-/	03	-	25-01-2024	1:50 @A3

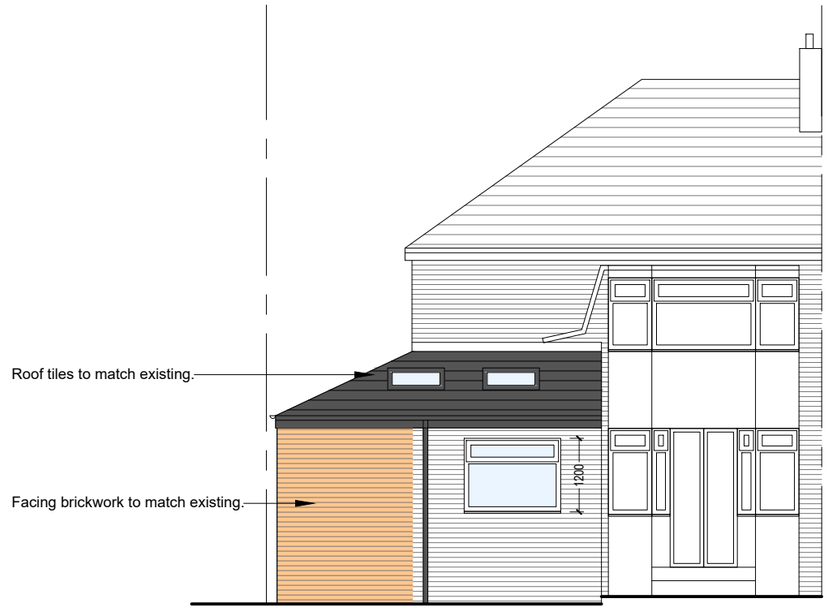


Front Elevation

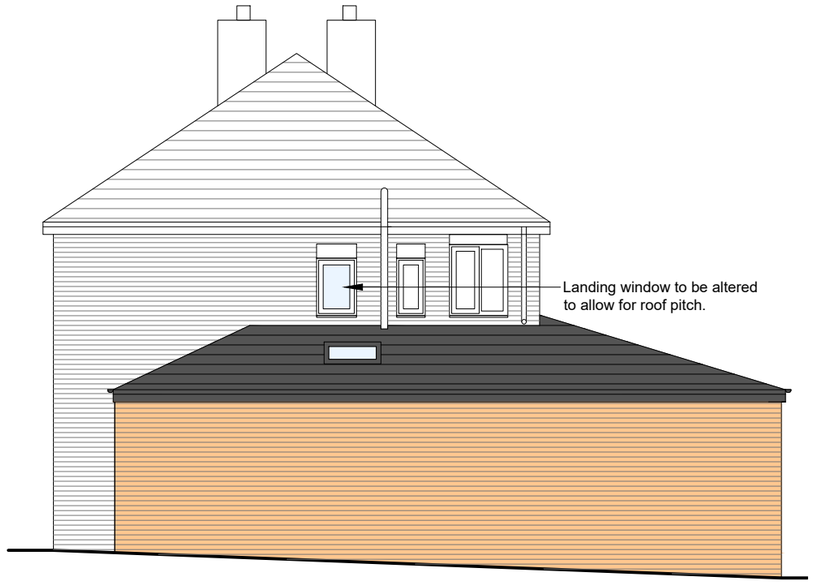

Side Elevation



Rear Elevation

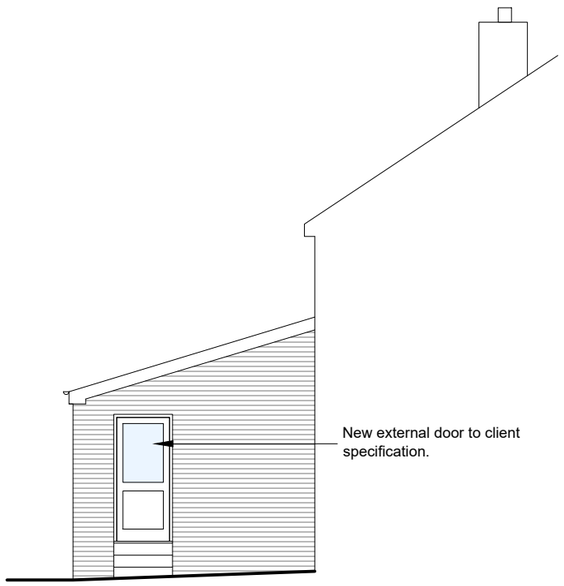

Side Elevation

0m 1 2 3 4 5m

DO NOT SCALE FROM THIS DRAWING.
This drawing is to be read in conjunction with all related drawings. All dimensions must be checked and verified on site before commencing any work or material production. The originator should be notified immediately of any discrepancy.

Ronson building design
Tel:07926826016
craig@ronsonbuildingdesign.co.uk

Rev	Date	Description
-	-	-

Issued For : INFORMATION PURPOSES ONLY

Client
-

Project
20 Biurnlea Drive

Scheme - Drawing Title
Proposed Elevations

Project No.	Drawing No.	Revision	Date	Scale
-/	04	-	25-01-2024	1:100 @A3