


Key Plan

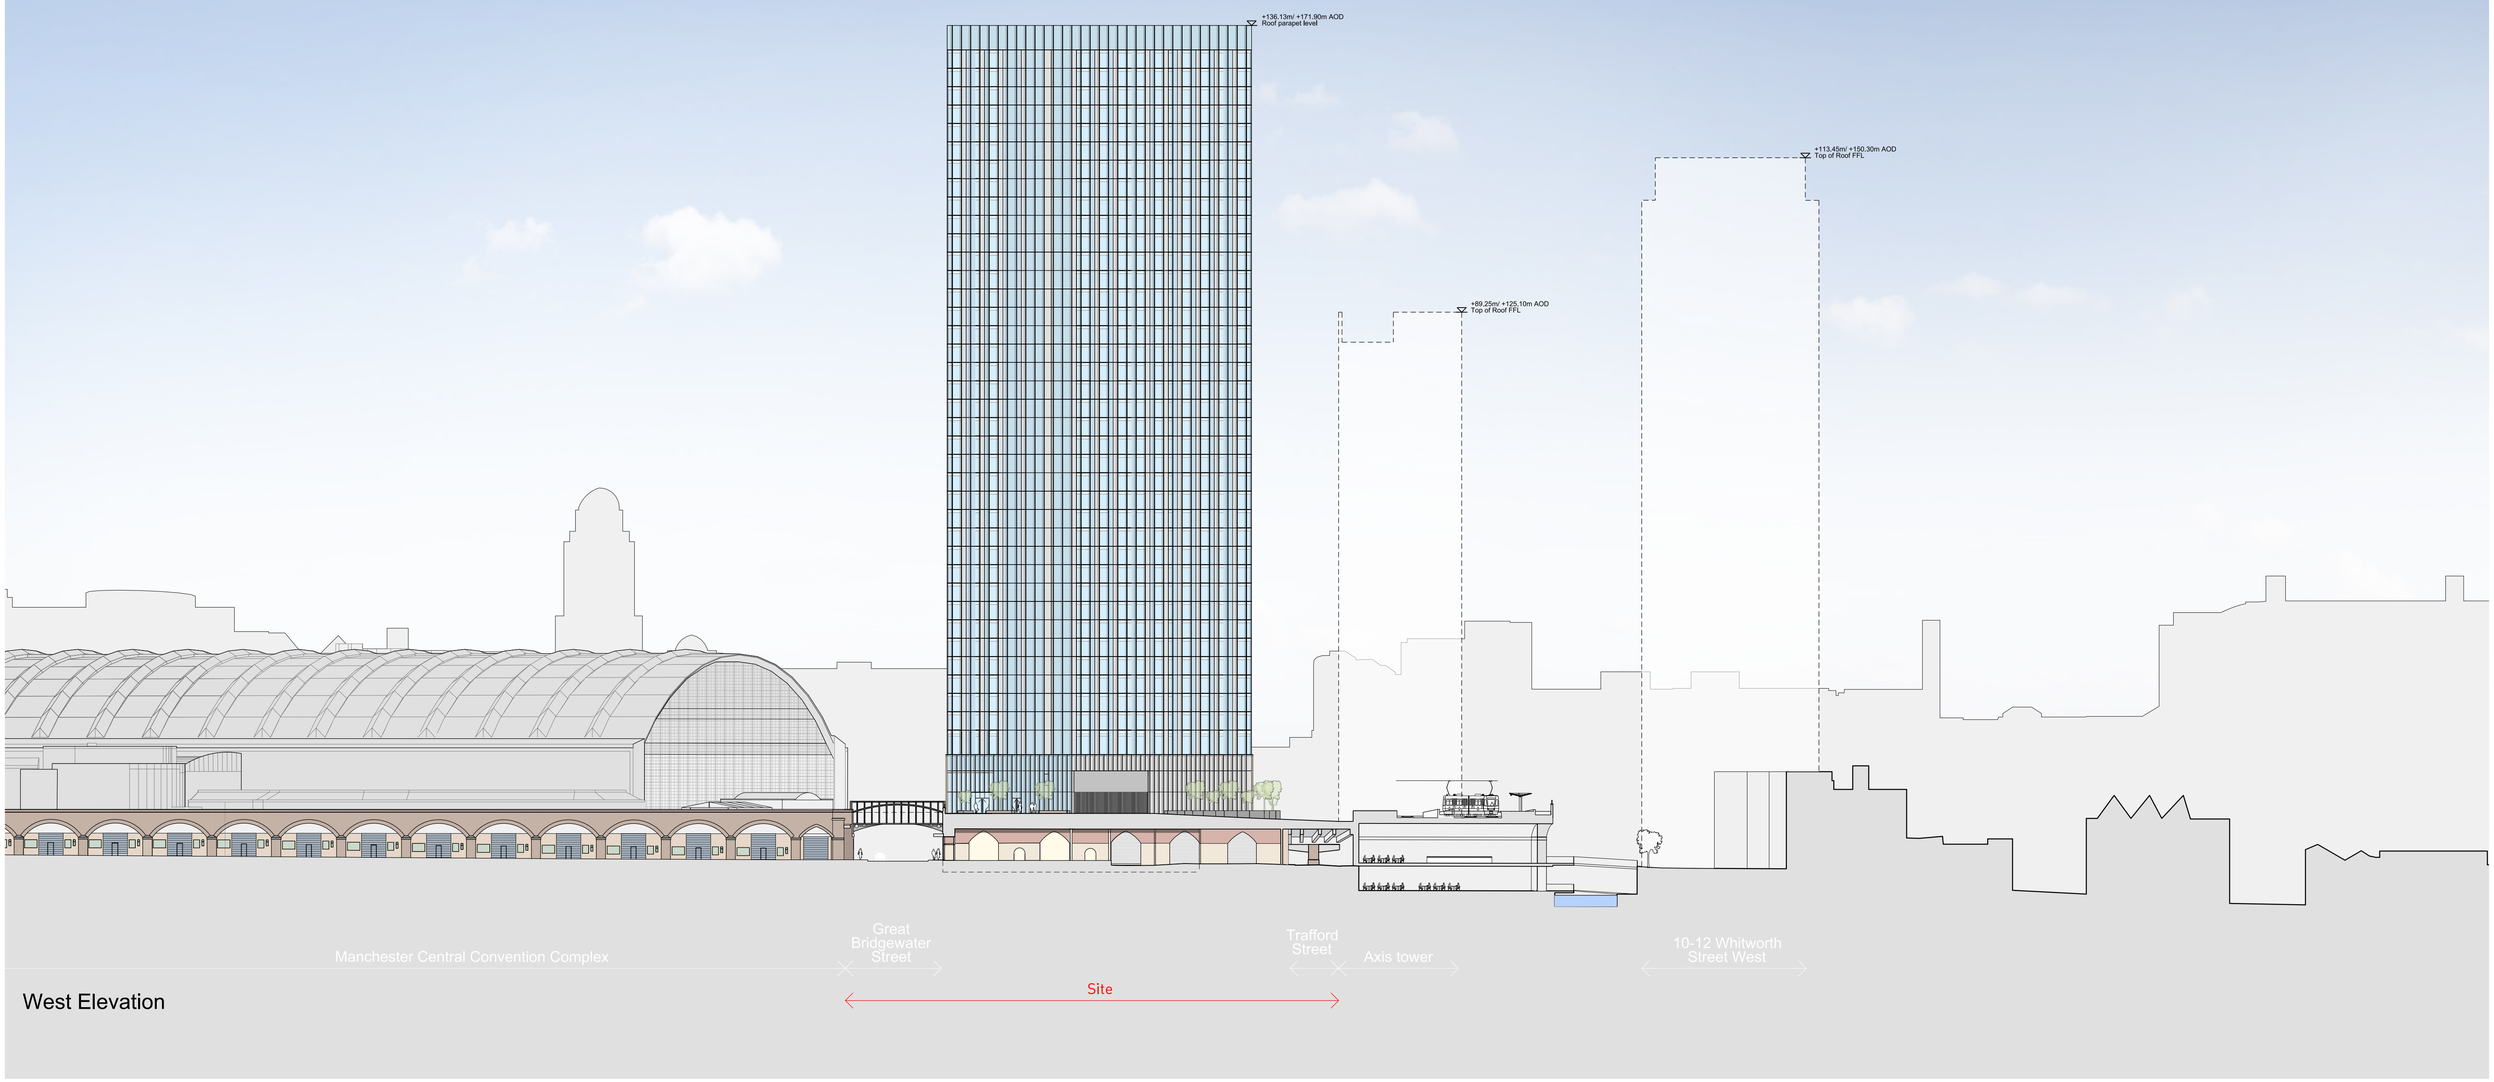

West Elevation

This drawing is copyright
Do not scale off dimensions.
All dimensions to be checked on site by contractor.
Contractor to report any dimensional discrepancies, errors or omissions prior to commencing on site.

Rev	Date	Description
00	17-03-2017	Planning Issue
01	30-04-2020	Minor Material Amendment Application
02	29-05-2020	Minor Material Amendment Application
03	15-12-2020	Non-Material Amendment Application
04	04-04-2022	Minor Material Amendment Application
05	08-01-2024	Non-Material Amendment Application

North

Project Title: Former Bauer Millet Site

Status: Planning

Scale: 1:1000 @ A3 1:500 @ A1

Date: March 2017

Drawing Title: Masterplan - Proposed West Elevation

Job No: 10053

Drawing No: 10053-MP-A-B5D9-G200-E-W-001

Revision: 05

simpsonhaugh
MANCHESTER
Riverside, 4 Commercial St
Manchester M15 4RQ
+44 (0)161 835 2340
www.simpsonhaugh.com
LONDON
5-8 Roberts Place
London EC1R 0BB
+44 (0)20 7549 4030
mail@simpsonhaugh.com

© SimpsonHaugh Architects Ltd 2024