


Existing Front Elevation

1 : 50

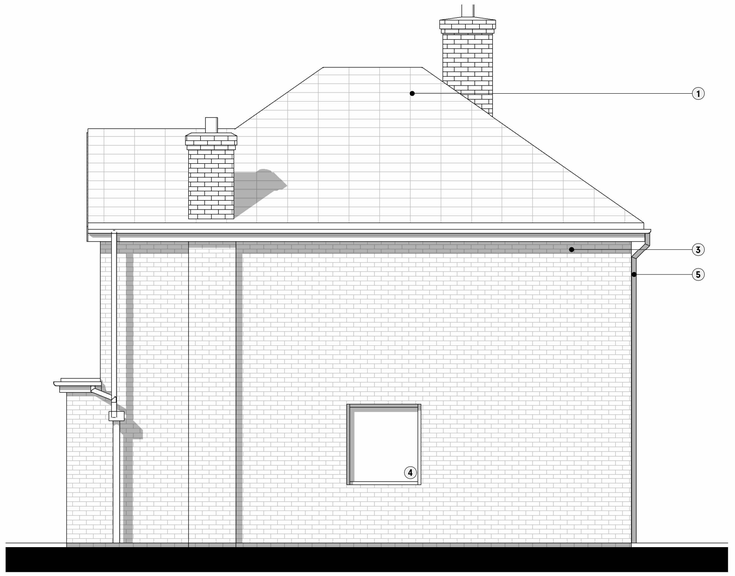

Existing Side Elevation1

1 : 50



Existing Rear Elevation

1 : 50



Existing Side Elevation 2

1 : 50

0 1 2 3

SCALE 1 : 50

Status:

PLANNING

Ref	Hazard Identification	⚠	Date

NOTEBLOCK - ELEVATION MATERIAL LEGEND

REF	DESCRIPTION	PRODUCT REF / COLOUR
1	EXISTING ROOF TILES	SLATE, DARK GREY
2	EXISTING WALL CLADDING	TIMBER CLADDING
3	EXISTING BRICKWORK	REDDISH BRICK
4	EXISTING WNDOWS	WHITE UPVC
5	EXISTING RAINWATER GOODS	BLACK CAST IRON
6	EXISTING FRONT DOOR	WHITE UPVC
7	EXISTING GARAGE DOOR	
8	EXISTING REAR DOOR	WHITE UPVC

P1	PLANNING	PS	24.10.2023
Ref	Revision	By	Date

This drawing is © Architecture Unknown Limited and is not to be copied, reproduced or re-distributed either in whole or in part without the prior written permission of the originator.

The originator shall have no responsibility for any liability, loss, cost, damage or expense arising from or relating to any use of this document other than for its intended purpose on this project.

This drawing shall be read in conjunction with all other relevant drawings, specifications and associated documentation. Any discrepencies, errors or omissions are to be reported to the originator before proceeding with work.

All dimensions are to be checked on site by the contractor prior to proceeding with any work.

AU?

The Shed, Manchester, M1 5GD
architectureunknown.co.uk
info@architectureunknown.co.uk
0789 401 2780

Sheet:
EXISTING ELEVATIONS

Client:
ZAF ANWAR

Project:
5 NETHERWOOD ROAD

Drawn by:	Date:	Size:
PS	JUN 2023	A1
Checked by:	Date:	
AU	OCT 2023	
Scale:	Drawing no.	Rev:
1 : 50	22.129.401	P1