



1830's Warehouse Mezzanine Floor Plan

Scale 1:200

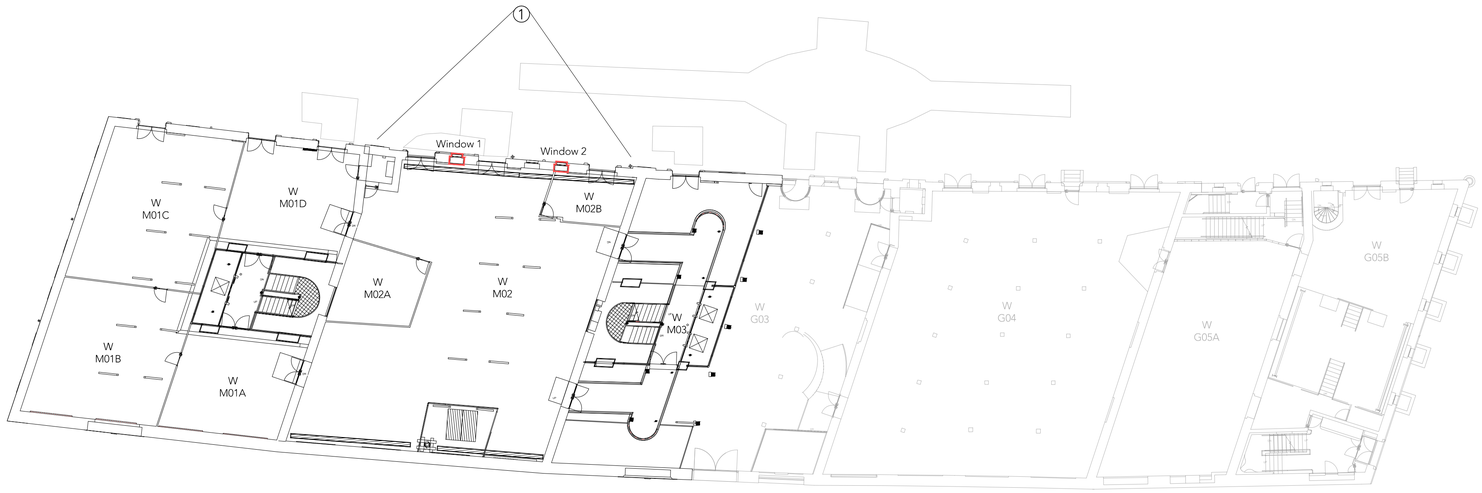


EXTERNAL
NORTH ELEVATION

INTERNAL
MEZZANINE LEVEL

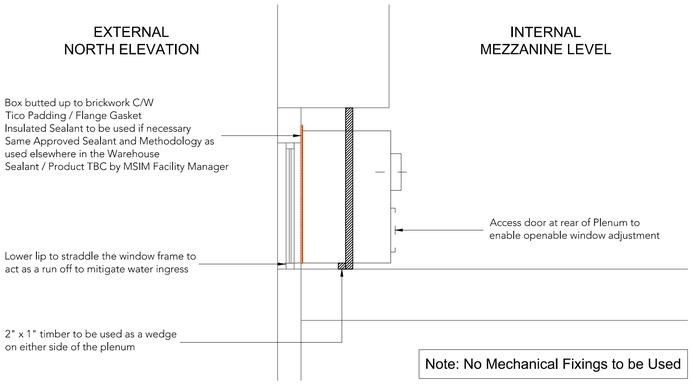


Plenum Box Installation Detail

Scale 1:20

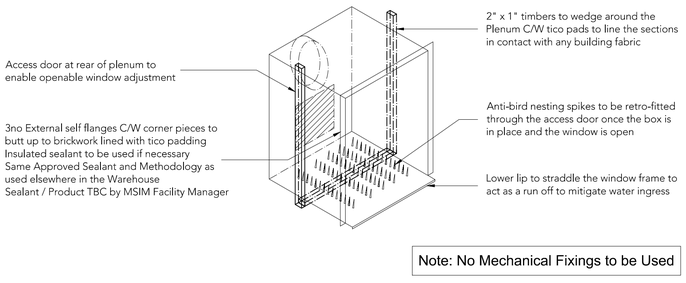

Isometric Example of Plenum Box

Scale 1:20

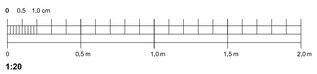

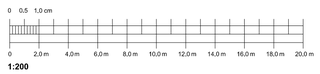




Image 1 - External North Elevation Showing Location of Proposed Plenum Boxes

NTS

Note:
Do not scale from this drawing.
Dimensions are to be checked on site.
If in doubt please ask.

General Notes

The existing general arrangement base drawings (plans, sections and elevations) are based upon 2010 data and in some instances, may not reflect the current arrangement. Dimensions and arrangements must be checked for accuracy onsite by the contractor, prior to any works commencing, ordering or manufacture / fabrication of any elements or components.

Any discrepancies / irregularities must be reported to the CA immediately.

No work shall commence until any such discrepancies have been resolved.

Limitations

The drawings are based upon existing data and no concealed and / or hidden spaces have been exposed and / or opened up for inspection, unless specifically highlighted. Therefore, the arrangement and interfacing illustrated across details are purely indicative / approximate only. The accuracy of the survey data graphically presented cannot be confirmed. These drawings are for tender purposes only.

All construction shall be undertaken and completed in strict accordance with all drawings, specifications, Statutory Building and Planning regulations, Health and Safety Regulations, all relevant codes of practice requirements, manufacturers recommendations and instructions.The Main Contractor must undertake and commission their own site survey(s) to ascertain accurate information. No orders are to be placed or elements, components and items manufactured until site measurements have been sought and confirmed, including all site setting out. All fabrication drawings must be provided to the Architect for comment prior to order and manufacture.The Main Contractor is responsible for ensuring all junctions, abutments, movement joints, flashing's, sealants etc are installed correctly and in accordance with all manufacturers details and recommendations to achieve standards, ensuring a fully watertight solution.

Rev	Date/Intls	Details
P1	13/02/24 PL	Issued for Planning

© The moral rights of the author are hereby asserted.
This drawing and design is the sole property of Buttress Ltd and must not be reproduced without permission.
Buttress Ltd is Registered in England and Wales: 5363573

SCIENCE+ INDUSTRY MUSEUM

Buttress

41 Bengal St
Manchester
M4 6AF

Clockwise, Yorkshire House
Greek Street, Leeds
LS1 5SH

T 0161 236 3303
E contact@buttress.net
W www.buttress.net

Project Title	VIADUCT
Client	SCIENCE & INDUSTRY MSUEUM
Location	MANCHESTER
Drawing Title	1830s Warehouse Mezzanine Floor Plan Ventilation Details as Proposed
Date	07/02/24
Checked	EG
Scale	1:20 & 1:200
Orig Paper Size	A1
Status	**PLANNING**

Project:	Origin:	Zone:	Level:	Type:	Disc:	Number:	Rev:
9488	BUT	V	MEZ	DR	A	(04)007	P1