© Buro Happold Limited or its group companies.
All Rights reserved. Buro Happold and its group companies assert (unless otherwise agreed in writing) their rights under s.77 to 89 of the Copyright, Designs and Patents Act 1988.

This drawing has been prepared for the sole use and information of the Client. The liability of Buro Happold in respect of any information contained in the drawing will not extend to any third parties. Buro Happold accepts no liability for any use/reuse of this drawing other than for the purpose for which it has been produced.

DO NOT SCALE THIS DRAWING.

SAFETY HEALTH AND ENVIRONMENTAL INFORMATION

IN ADDITION TO THE HAZARDS/RISKS NORMALLY ASSOCIATED WITH THE TYPES OF WORK DETAILED ON THIS DRAWING, NOTE THE FOLLOWING.


CONSTRUCTION.

MAINTENANCE/CLEANING/OPERATION.


DECOMMISSIONING/DEMOLITION.

Notes

REFER TO DRAWING S-0010 FOR GENERAL NOTES.

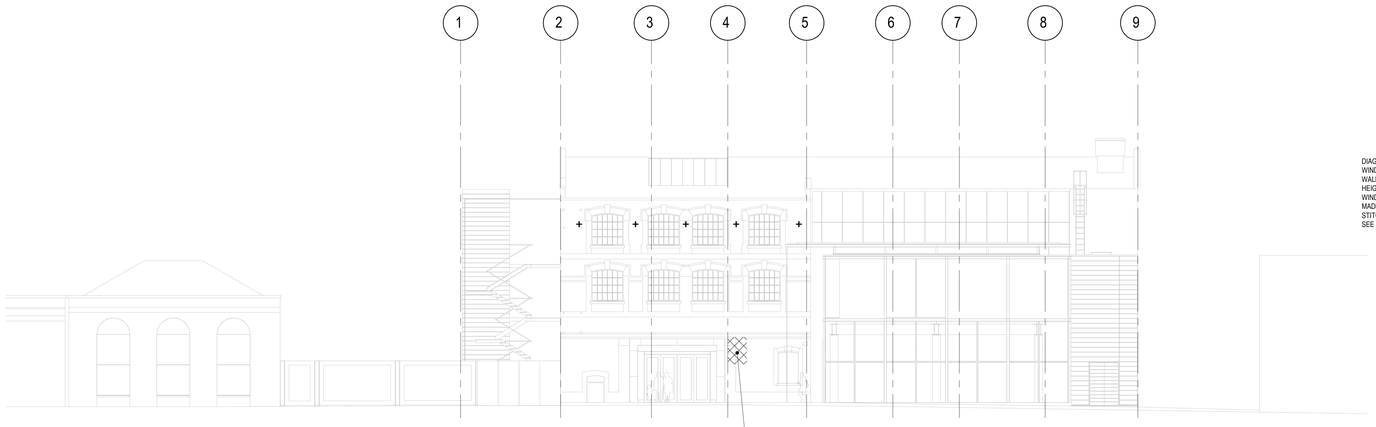

EAST ELEVATION

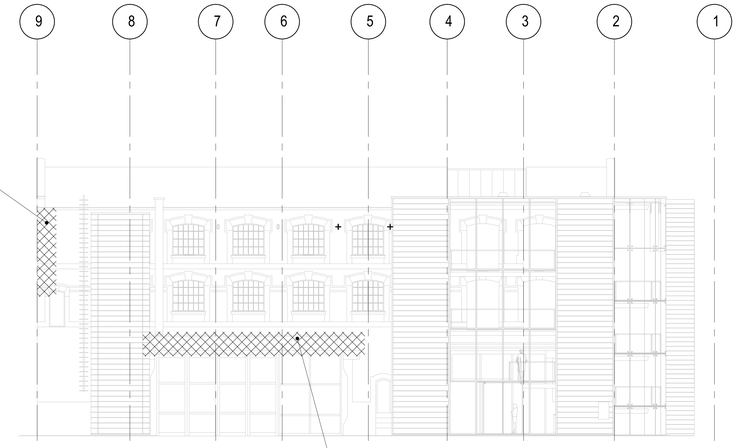

WEST ELEVATION

EAST AND WEST ELEVATION MASONRY REPAIR WORKS

SCALE 1 : 125

NOTE THAT THESE ELEVATIONS ONLY COVER MASONRY REPAIR WORKS WHICH ARE OF STRUCTURAL SIGNIFICANCE. REFERENCE SHOULD BE MADE TO ARCHITECT'S INFORMATION FOR FULL FACADE REPAIR REQUIREMENTS.

MASONRY REPAIR WORKS - KEY

DENOTES PROPOSED REPAIR WORK AREAS

DENOTES EXISTING STEEL MASONRY TIE

Rev	Description	Date	Drn	Appd
P01	ISSSUED FOR STAGE 3	16.06.23	TC	DC

STAGE 3

Project Stage

S3 - FOR REVIEW AND COMMENT

Status of Drawing

BURO HAPPOLD

2nd Floor Eastgate,
2 Castle Street,
Manchester, M3 4LZ,
UK.

Tel: +44 (0)161 233-5000
Fax: +44 (0)870 787 4143
Email: 0054704@burohappold.com
Web: www.burohappold.com

Client: *SCIENCE MUSEUM GROUP*

Architect: *BUTTRESS*

Project: **SIM SITE WIDE CAPITAL WORKS**

Drg Title: NEW WAREHOUSE
MASONRY REPAIR ELEVATIONS
SHEET 3

Job No.	Scale@ A0
0054704	As indicated

Drawn By:	Checked By:	Approved By:
TC	PC	DC

Drawing No.	Revision
SIM-BHE-NW-XX-DR-S-1152	P01