NEW ENTRANCE DOOR TO NORTHEAST ELEVATION

INSIDE

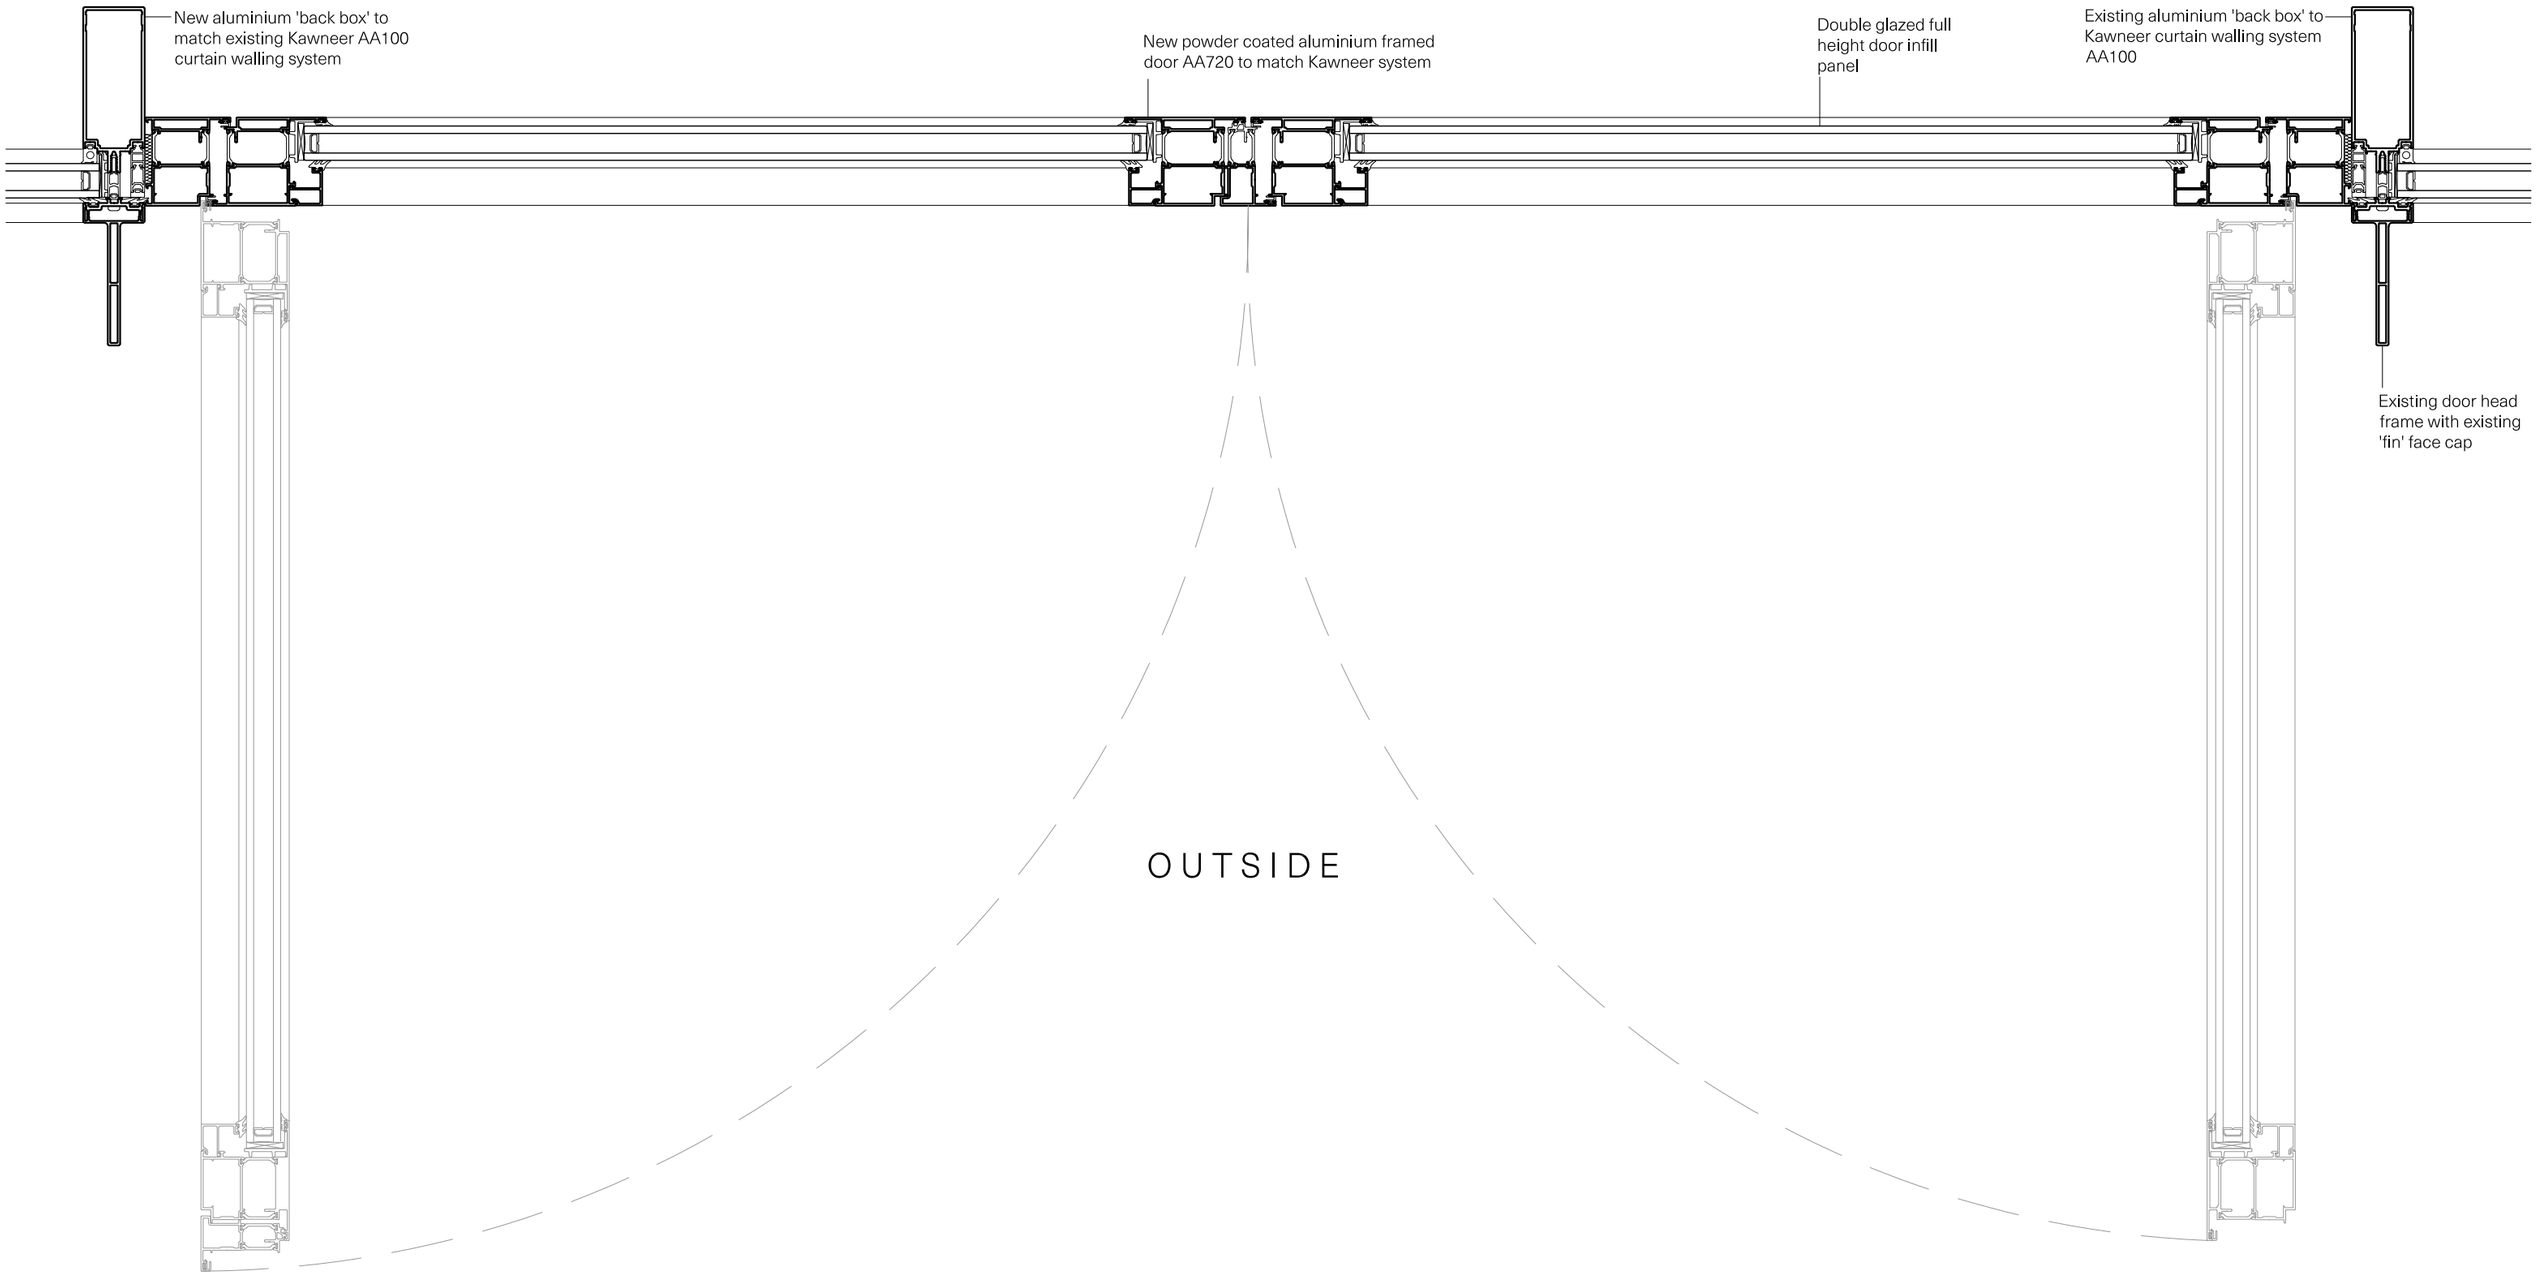

OUTSIDE

PLAN @ 1: 5

Up North Architects	North	Drawing Title: New Door Plan Detail	Drawing Number: 091	Revision: -	Scale: 1:5 @ A3	Job No.: M869	Date: Dec 2023	RIBA Stage: 04 - Technical Design	Drawing Purpose: For Information