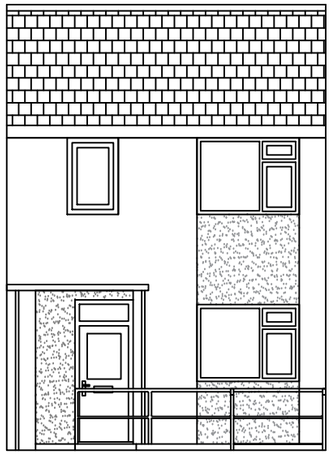

PROPOSED FRONT ELEVATION

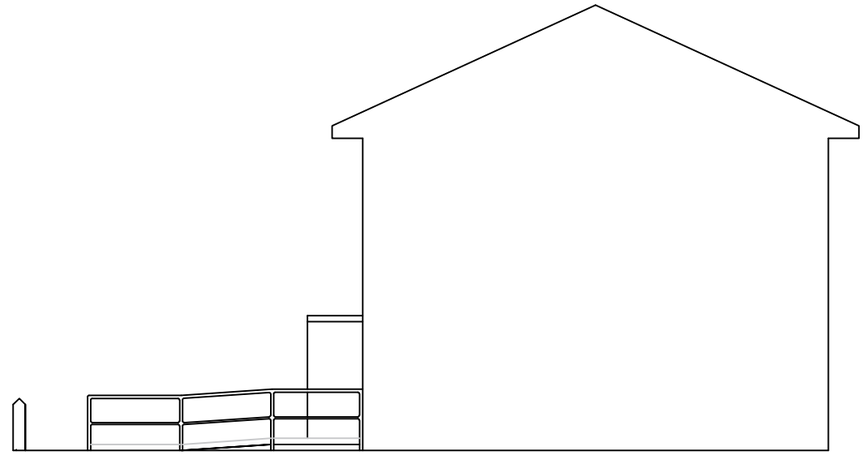

PROPOSED RIGHT HAND GABLE

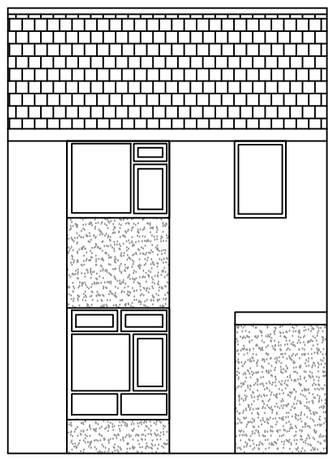

REAR ELEVATION

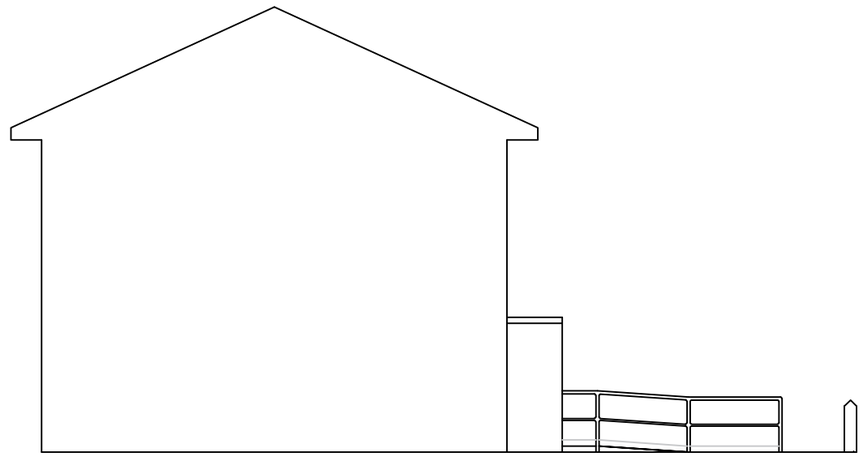

PROPOSED LEFT HAND GABLE

MANCHESTER CITY COUNCIL	Address: 36 Marcer Road M40 7HW	Contact details: Tracy Walton 075499052289 (Damon)	
	DWG: Proposed Elevations		Revision:
	Scale: 1:100 @ A3L	House type:	Date: October 2023	Drawn By: KS