
N

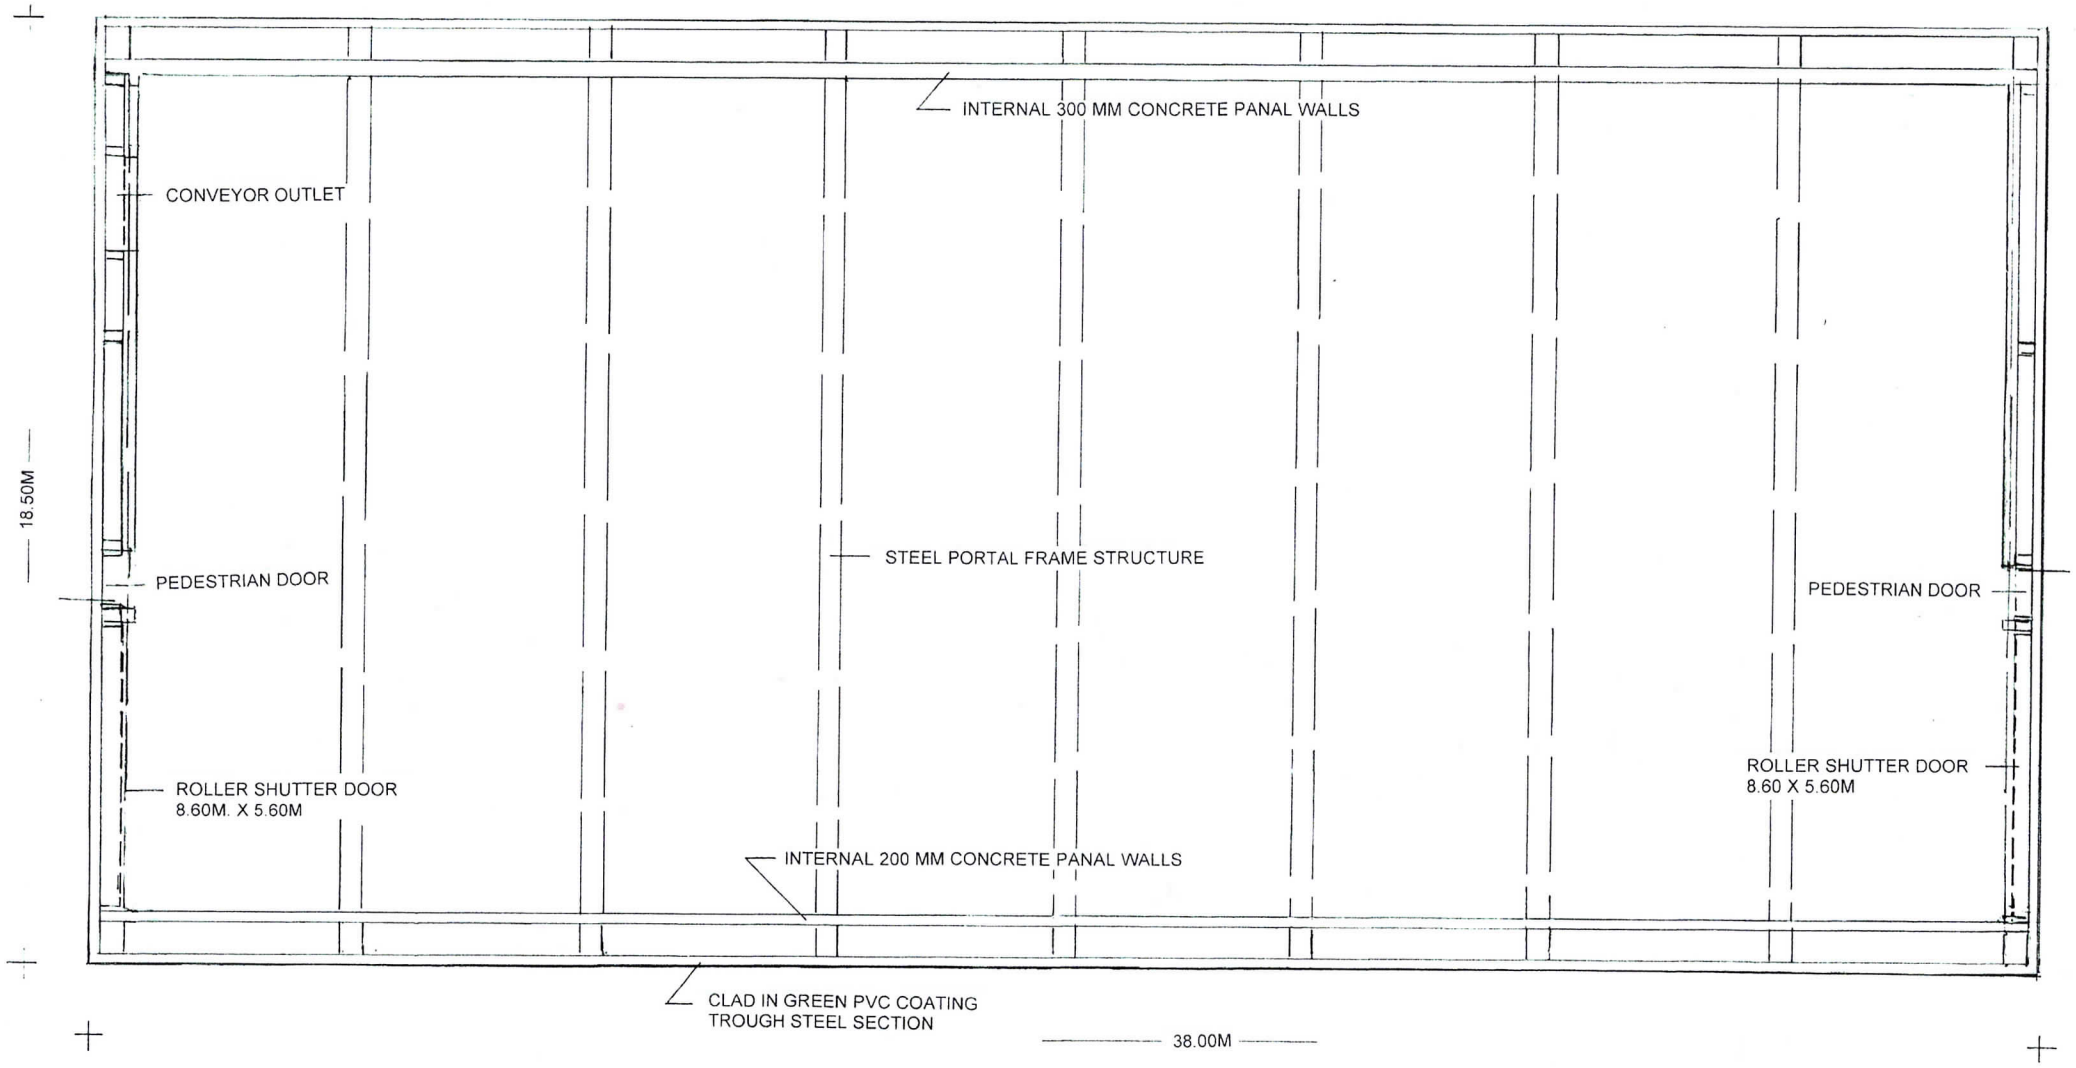

FLOOR PLAN

SCALE BAR 1 : 100

0 1 5 10

Job Title
SHARSTON INDUSTRIAL ESTATE

All dimensions must be checked on site and not scaled from this drawing

Drawing Title
WASTE SORTING BUILDING
FLOOR PLAN

OakbayDesign
29 Bradford Road Eccles Manchester M30 9FF
Tel +44 (0)7966 470358 info@oakbaydesign.com

Scale	Date
1:100 @ A2	APRIL 2023
Drawing No. Z310 – 109	Rev.