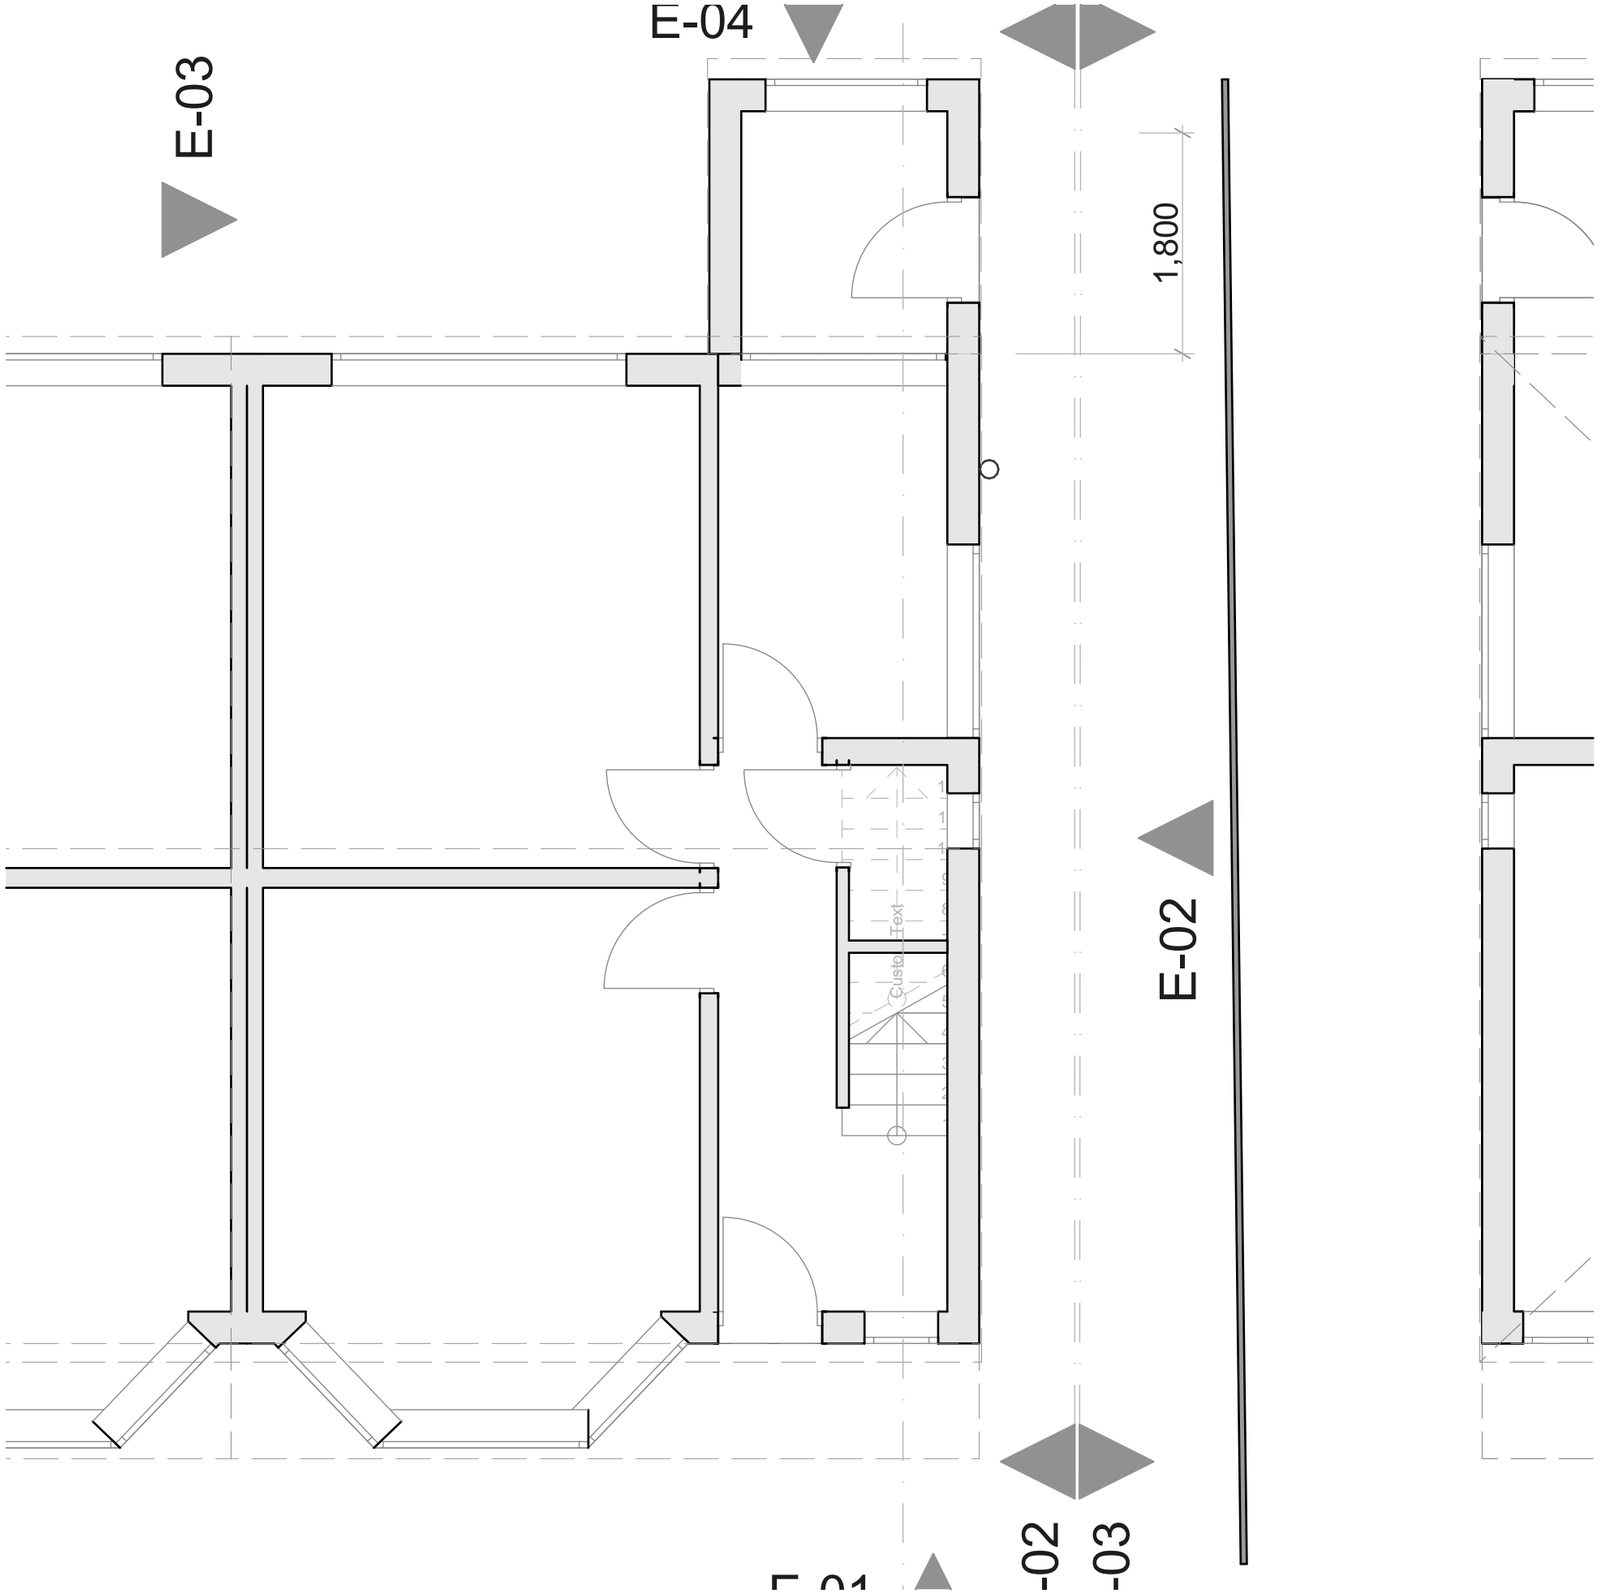


2 Ground Floor Existing 1:50

0 1 2 3 4 5

In addition to the hazard/risks normally associated with the types of work detailed on this drawing take note of the below. It is assumed that all works on this drawing will be carried out by a competent contractor working, where appropriate, to an appropriate method statement.

####

Rev ID	Issue Date	Issuer-Intls	Comment

client name	**Mr & Ms Thorne Bowman**
project title	**38 Wyverne Road**
project ref	**2301**
dwg title	**Existing Ground Floor Plan**
dwg No.	**06.1**
scale @A3	**1:50**
issue date	
issue status	

i architect

18 Vaughan Road, Manchester, M21 0YL
jane.leach@i-architect.co.uk
www.i-architect.co.uk