
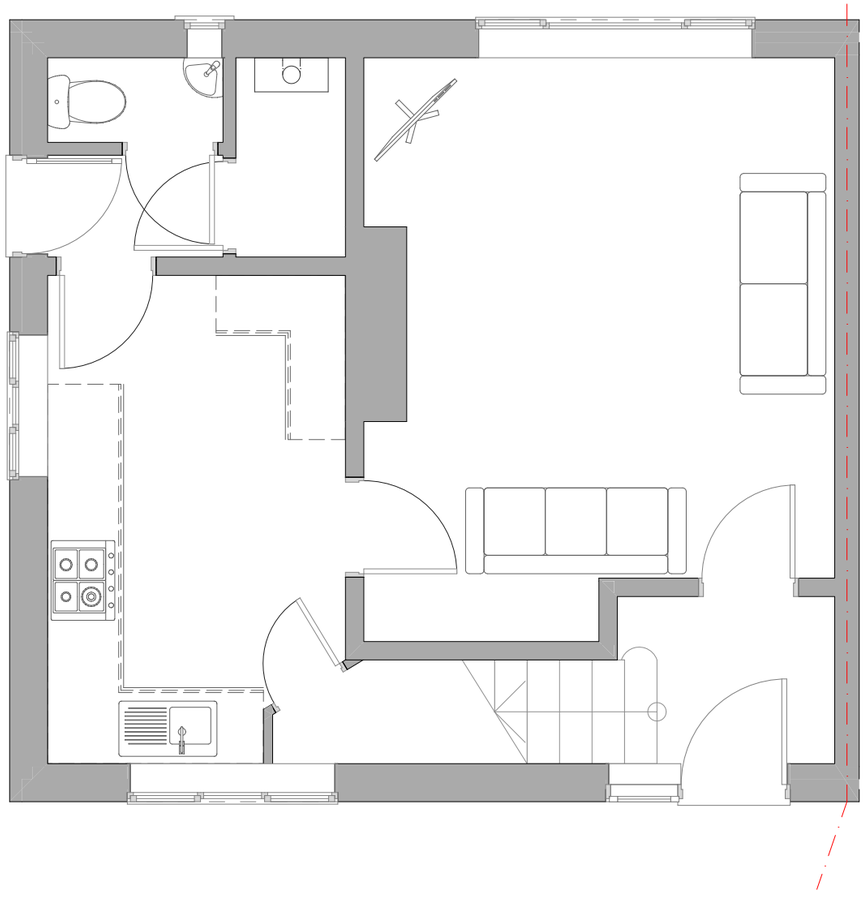


Ground floor

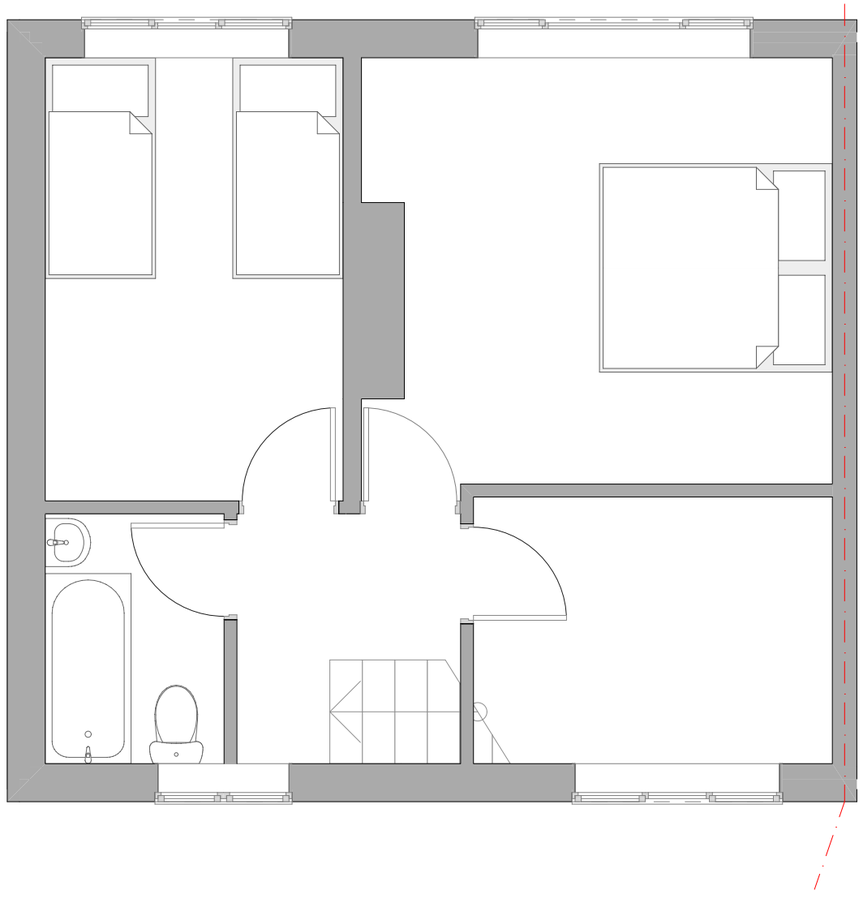

First floor

0 1 2 3 4 5

ebrdesigns.com
design • build • manage

250 Church Road
Urmston
Manchester
M41 6HD

t: 0161 641 2533
e: info@ebrdesigns.com
w: www.ebrdesigns.com

Client

Mr & Mrs Ismail

Job Title

proposed extension

24 Ormskirk Avenue
Manchester
M20 1HF

Drawing Title

Existing floor plans

Drawing Status

planning

Drawn by
JMR

Date
December 2023


Scale
1:50 @ A3

Job Number
ebr/00894

Drawing Number
A0.1

Revision	Description	Date

All dimensions to be checked on site prior to fabrication of components or execution of works. This drawing, the design and information contained within are copyright of ebrdesigns.com ltd and must not be used or reproduced without express permission. ebrdesigns.com ltd shall not be liable if used or reproduced without authorisation.

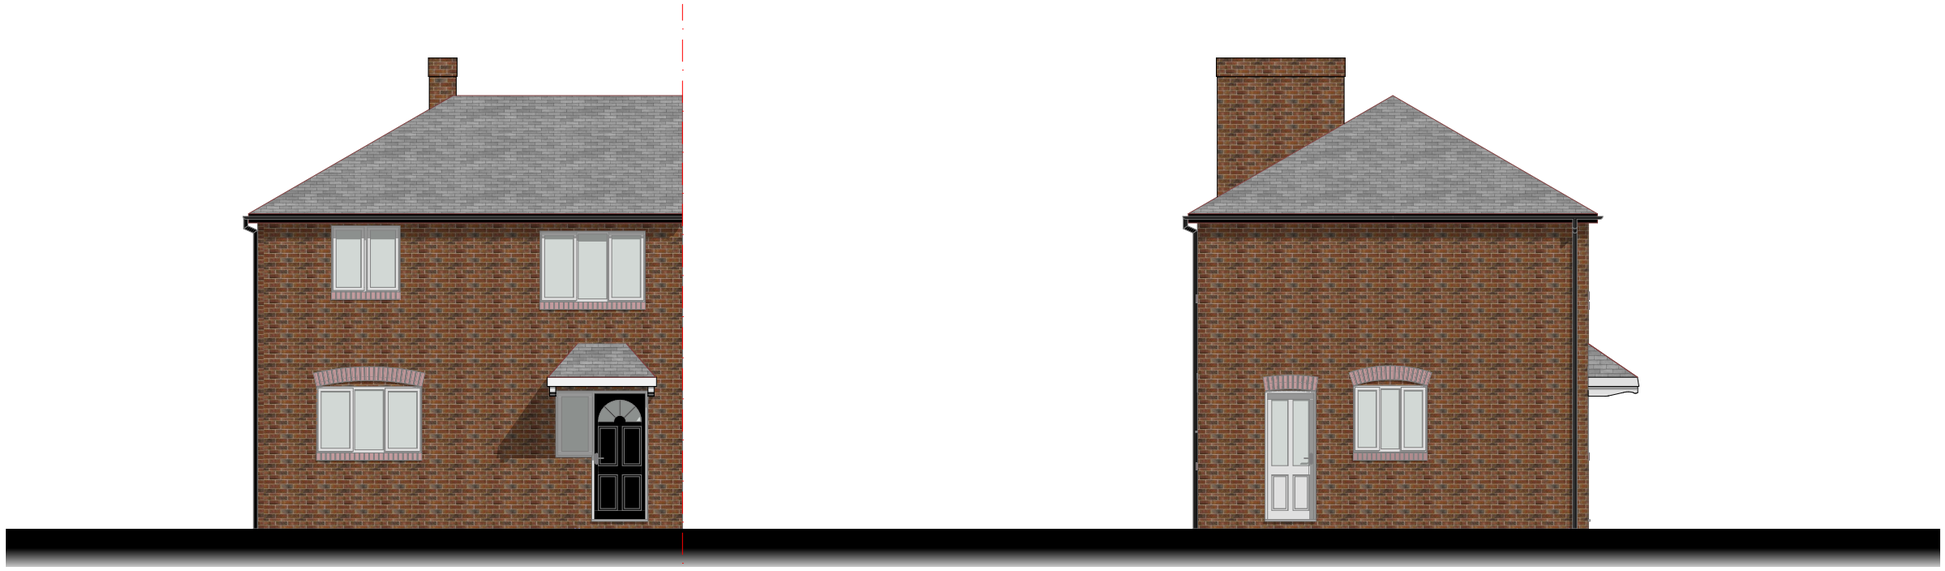


Front elevation

Side elevation



Rear elevation

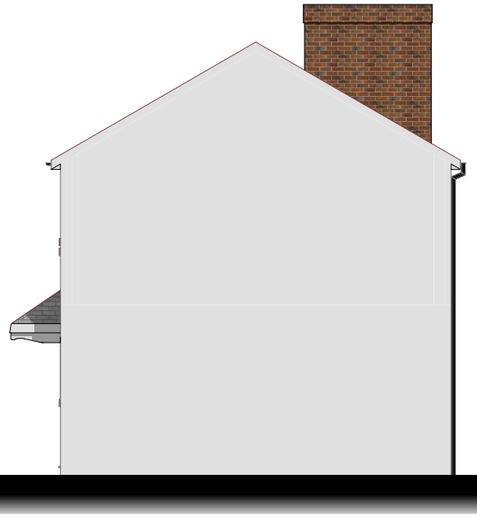

Side_2 elevation

0 1 2 3 4 5

ebrdesigns.com
design • build • manage

250 Church Road
Urmston
Manchester
M41 6HD

t: 0161 641 2533
e: info@ebrdesigns.com
w: www.ebrdesigns.com

Client

Mr & Mrs Ismail

Job Title

proposed extension

24 Ormskirk Avenue
Manchester
M20 1HF

Drawing Title

Existing elevations

Drawing Status

planning

Drawn by
JMR

Date
December 2023


Scale
1:100 @ A3

Job Number
ebr/00894

Drawing Number
A0.2

Revision	Description	Date

All dimensions to be checked on site prior to fabrication of components or execution of works. This drawing, the design and information contained within are copyright of ebrdesigns.com ltd and must not be used or reproduced without express permission. ebrdesigns.com ltd shall not be liable if used or reproduced without authorisation.

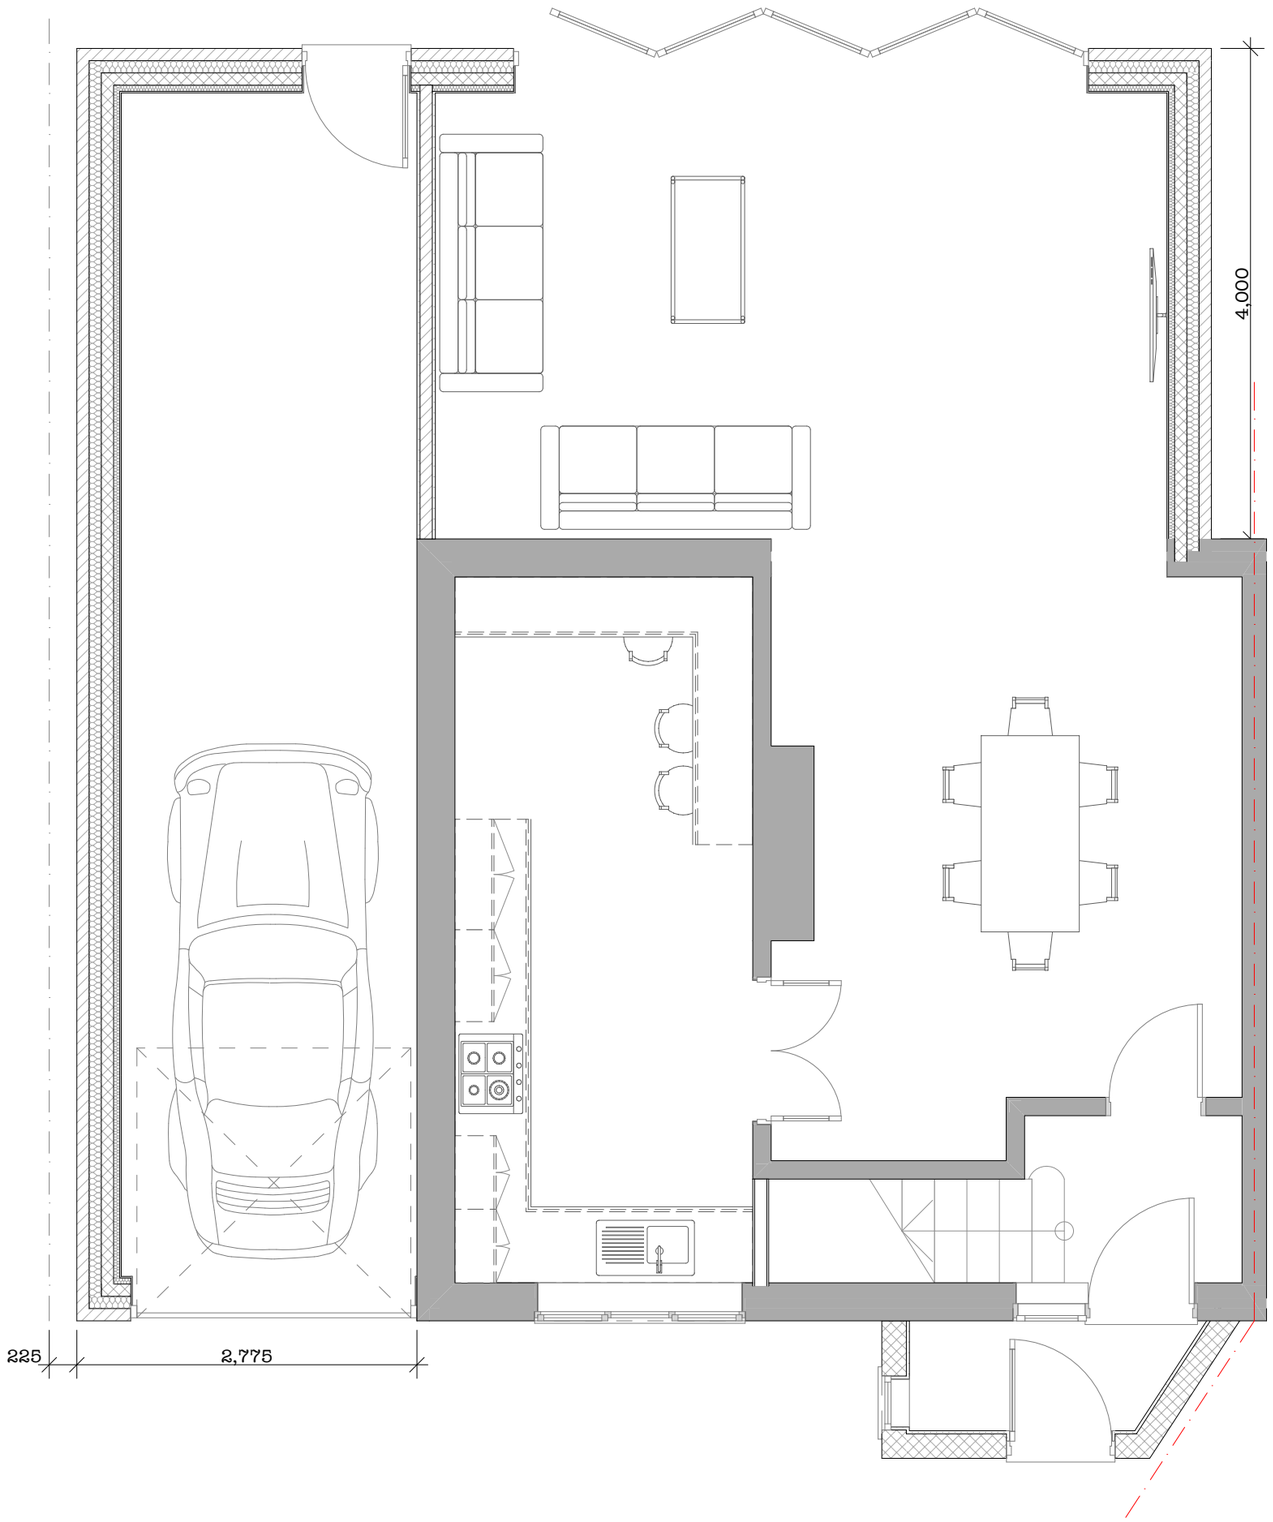

ebrdesigns.com
design • build • manage

250 Church Road
Urmston
Manchester
M41 6HD

t: 0161 641 2533
e: info@ebrdesigns.com
w: www.ebrdesigns.com

Client

Mr & Mrs Ismail

Job Title

proposed extension

24 Ormskirk Avenue
Manchester
M20 1HF

Drawing Title

Proposed ground floor

Drawing Status

planning

Drawn by
JMR

Date
December 2023


Scale
1:50 @ A3

Job Number
ebr/00894

Drawing Number
A0.3

Revision	Description	Date

All dimensions to be checked on site prior to fabrication of components or execution of works. This drawing, the design and information contained within are copyright of ebrdesigns.com ltd and must not be used or reproduced without express permission. ebrdesigns.com ltd shall not be liable if used or reproduced without authorisation.

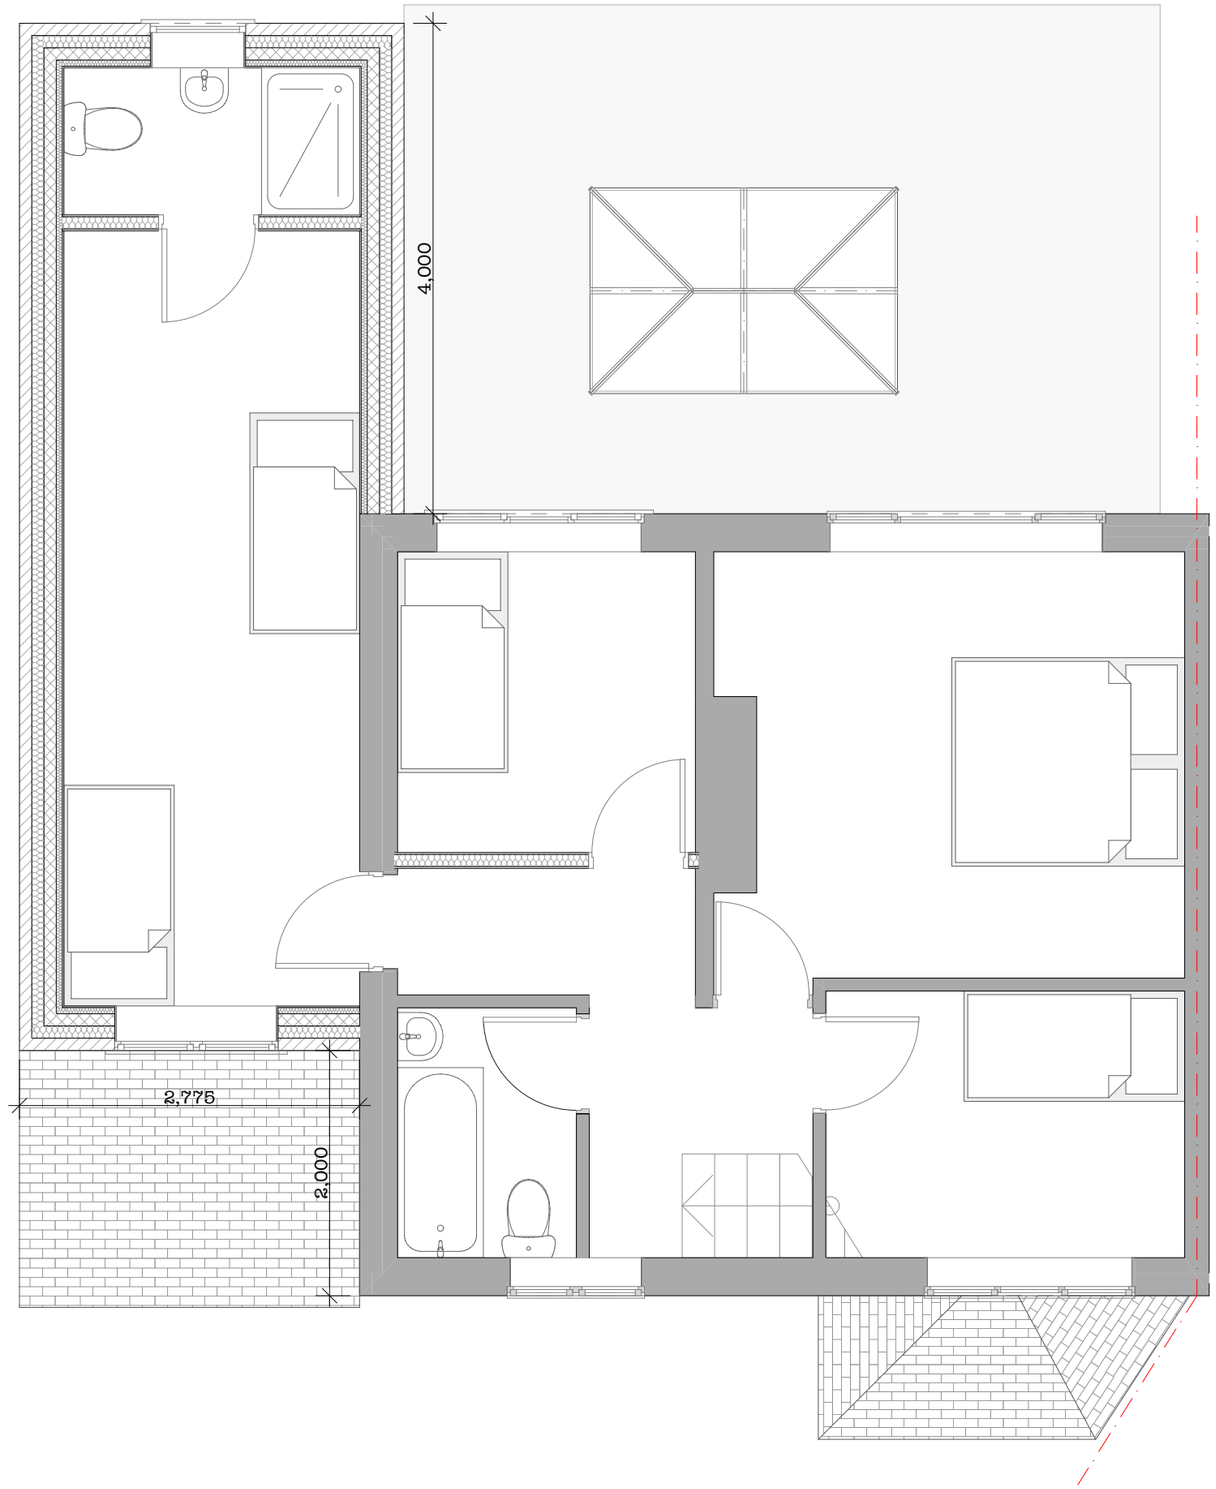

0 1 2 3 4 5

ebrdesigns.com
design • build • manage

250 Church Road
Urmston
Manchester
M41 6HD

t: 0161 641 2533
e: info@ebrdesigns.com
w: www.ebrdesigns.com

Client

Mr & Mrs Ismail

Job Title

proposed extension

24 Ormskirk Avenue
Manchester
M20 1HF

Drawing Title

Proposed first floor

Drawing Status

planning

Drawn by	Date
JMR	December 2023

Scale

1:50 @ A3

Job Number	Drawing Number
ebr/00894	**A0.4**

Revision	Description	Date

All dimensions to be checked on site prior to fabrication of components or execution of works. This drawing, the design and information contained within are copyright of ebrdesigns.com ltd and must not be used or reproduced without express permission. ebrdesigns.com ltd shall not be liable if used or reproduced without authorisation.




Front elevation

Side elevation



Rear elevation

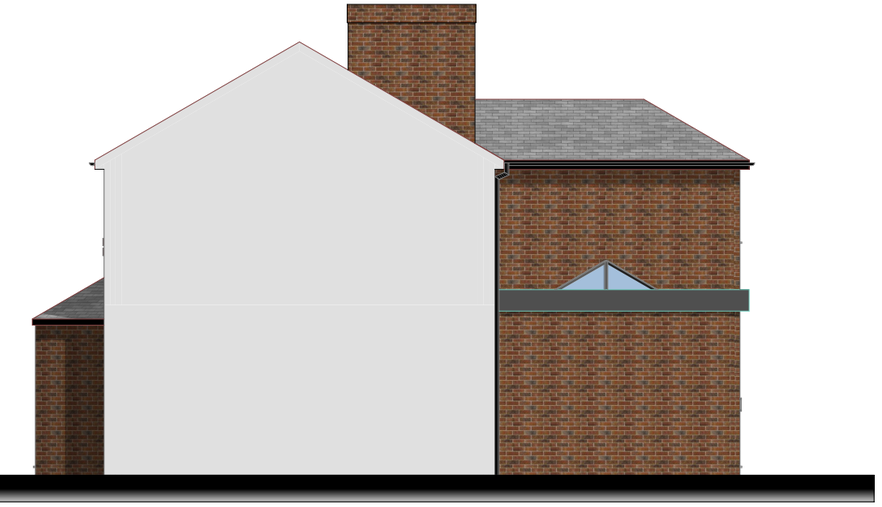

Side_2 elevation

0 1 2 3 4 5

ebrdesigns.com
design • build • manage

250 Church Road
Urmston
Manchester
M41 6HD

t: 0161 641 2533
e: info@ebrdesigns.com
w: www.ebrdesigns.com

Client

Mr & Mrs Ismail

Job Title

proposed extension

24 Ormskirk Avenue
Manchester
M20 1HF

Drawing Title

Proposed elevations

Drawing Status

planning

Drawn by	Date
JMR	December 2023

Scale
1:100 @ A3

Job Number	Drawing Number
ebr/00894	**A0.5**

Revision	Description	Date

All dimensions to be checked on site prior to fabrication of components or execution of works. This drawing, the design and information contained within are copyright of ebrdesigns.com ltd and must not be used or reproduced without express permission. ebrdesigns.com ltd shall not be liable if used or reproduced without authorisation.