
This drawing & Design is the Copyright of 1618 Architects and may not be reproduced in any way without prior written consent.


Any discrepancies on this drawing or between drawings are to be reported to this office.

Unless specifically specified these drawings are not to be used for construction purposes or placing of any orders.

Do not scale from this drawing.

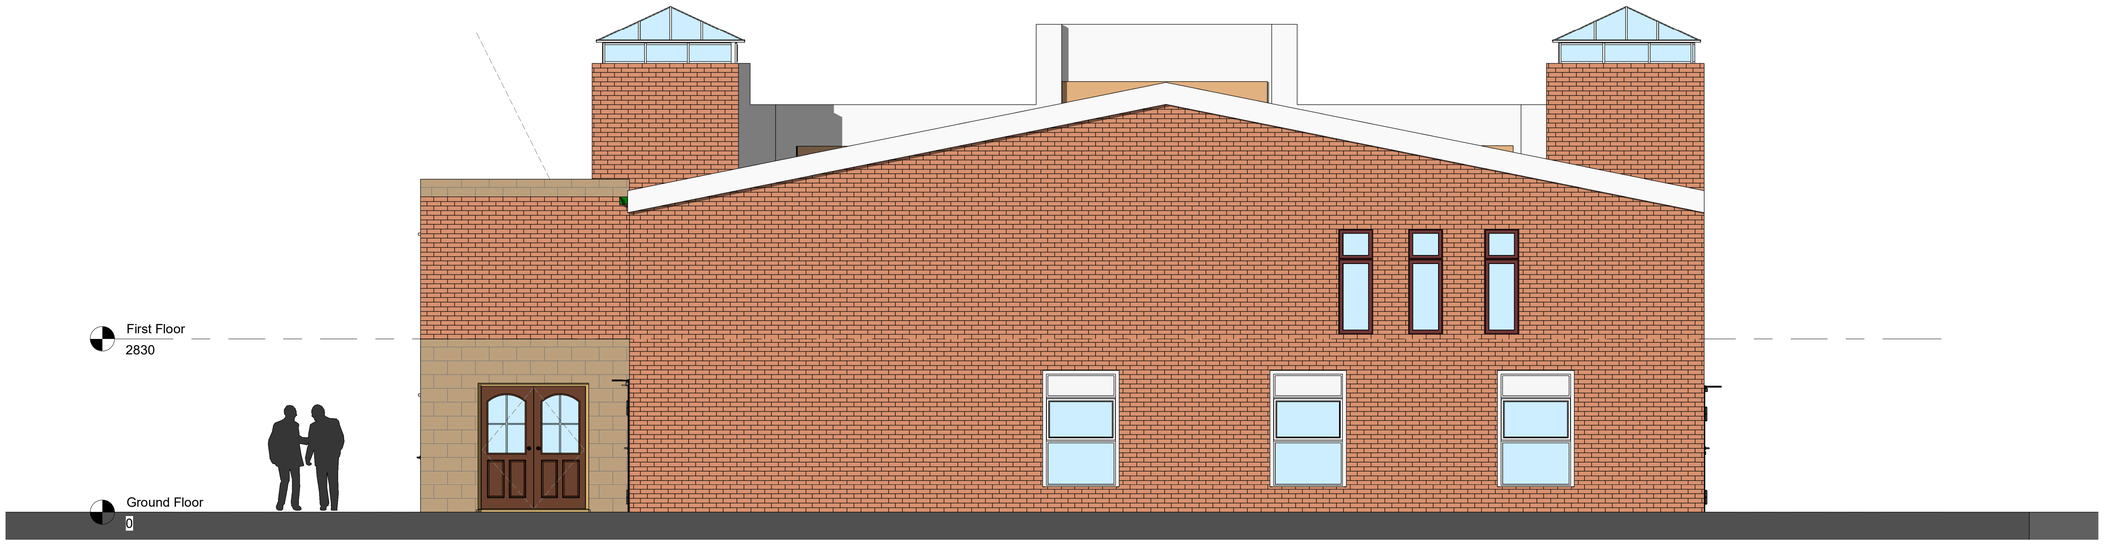

1 Proposed Rear Elevation
1 : 50

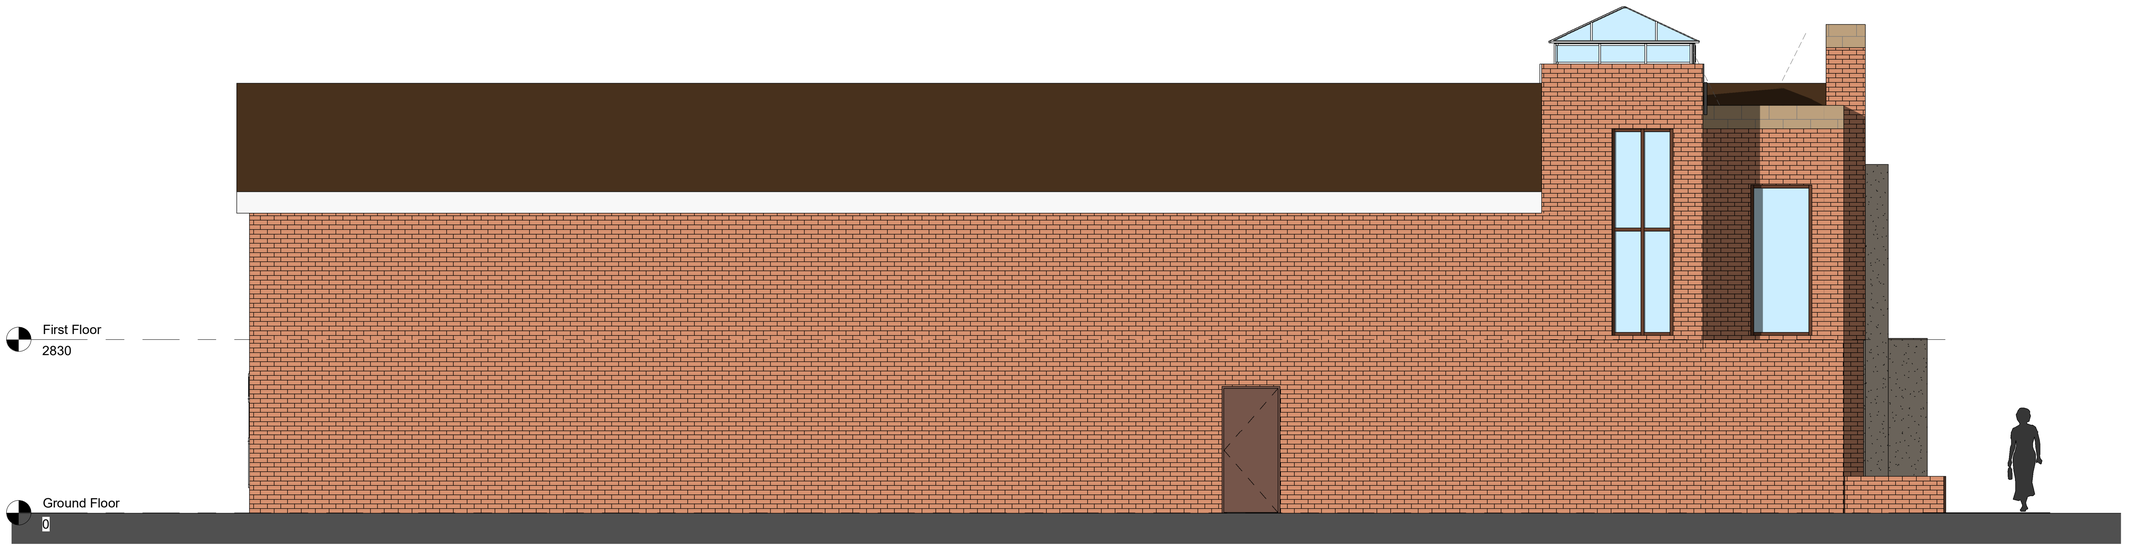

2 Proposed Side Elevation
1 : 50

1m 5m

PROJECT
Shahporan Mosque & Islamic Education Centre, Beresford Road, Levenshulme, Manchester

SHEET
PROPOSED ELEVATIONS

CLIENT
SMIEC

Project number: 622
Scale (@ A1): 1 : 50
DRAWING No: PL09
Date: 24/01/2024
REV:

- ☐ FEASIBILITY
- ▩ PLANNING APPROVAL
- ☐ BUILDING REGULATIONS
- ☐ TENDER
- ☐ CONSTRUCTION

No.	Description	Date

NORTHERN OFFICE
761 Wilmslow Rd, Didsbury, Manchester
M20 6RN

Tel: 0161 280 0574

www.1618architects.com

1618 ARCHITECTS