© DRAWNHOUSE LTD

All proposed materials to match existing

All proposed materials to match existing

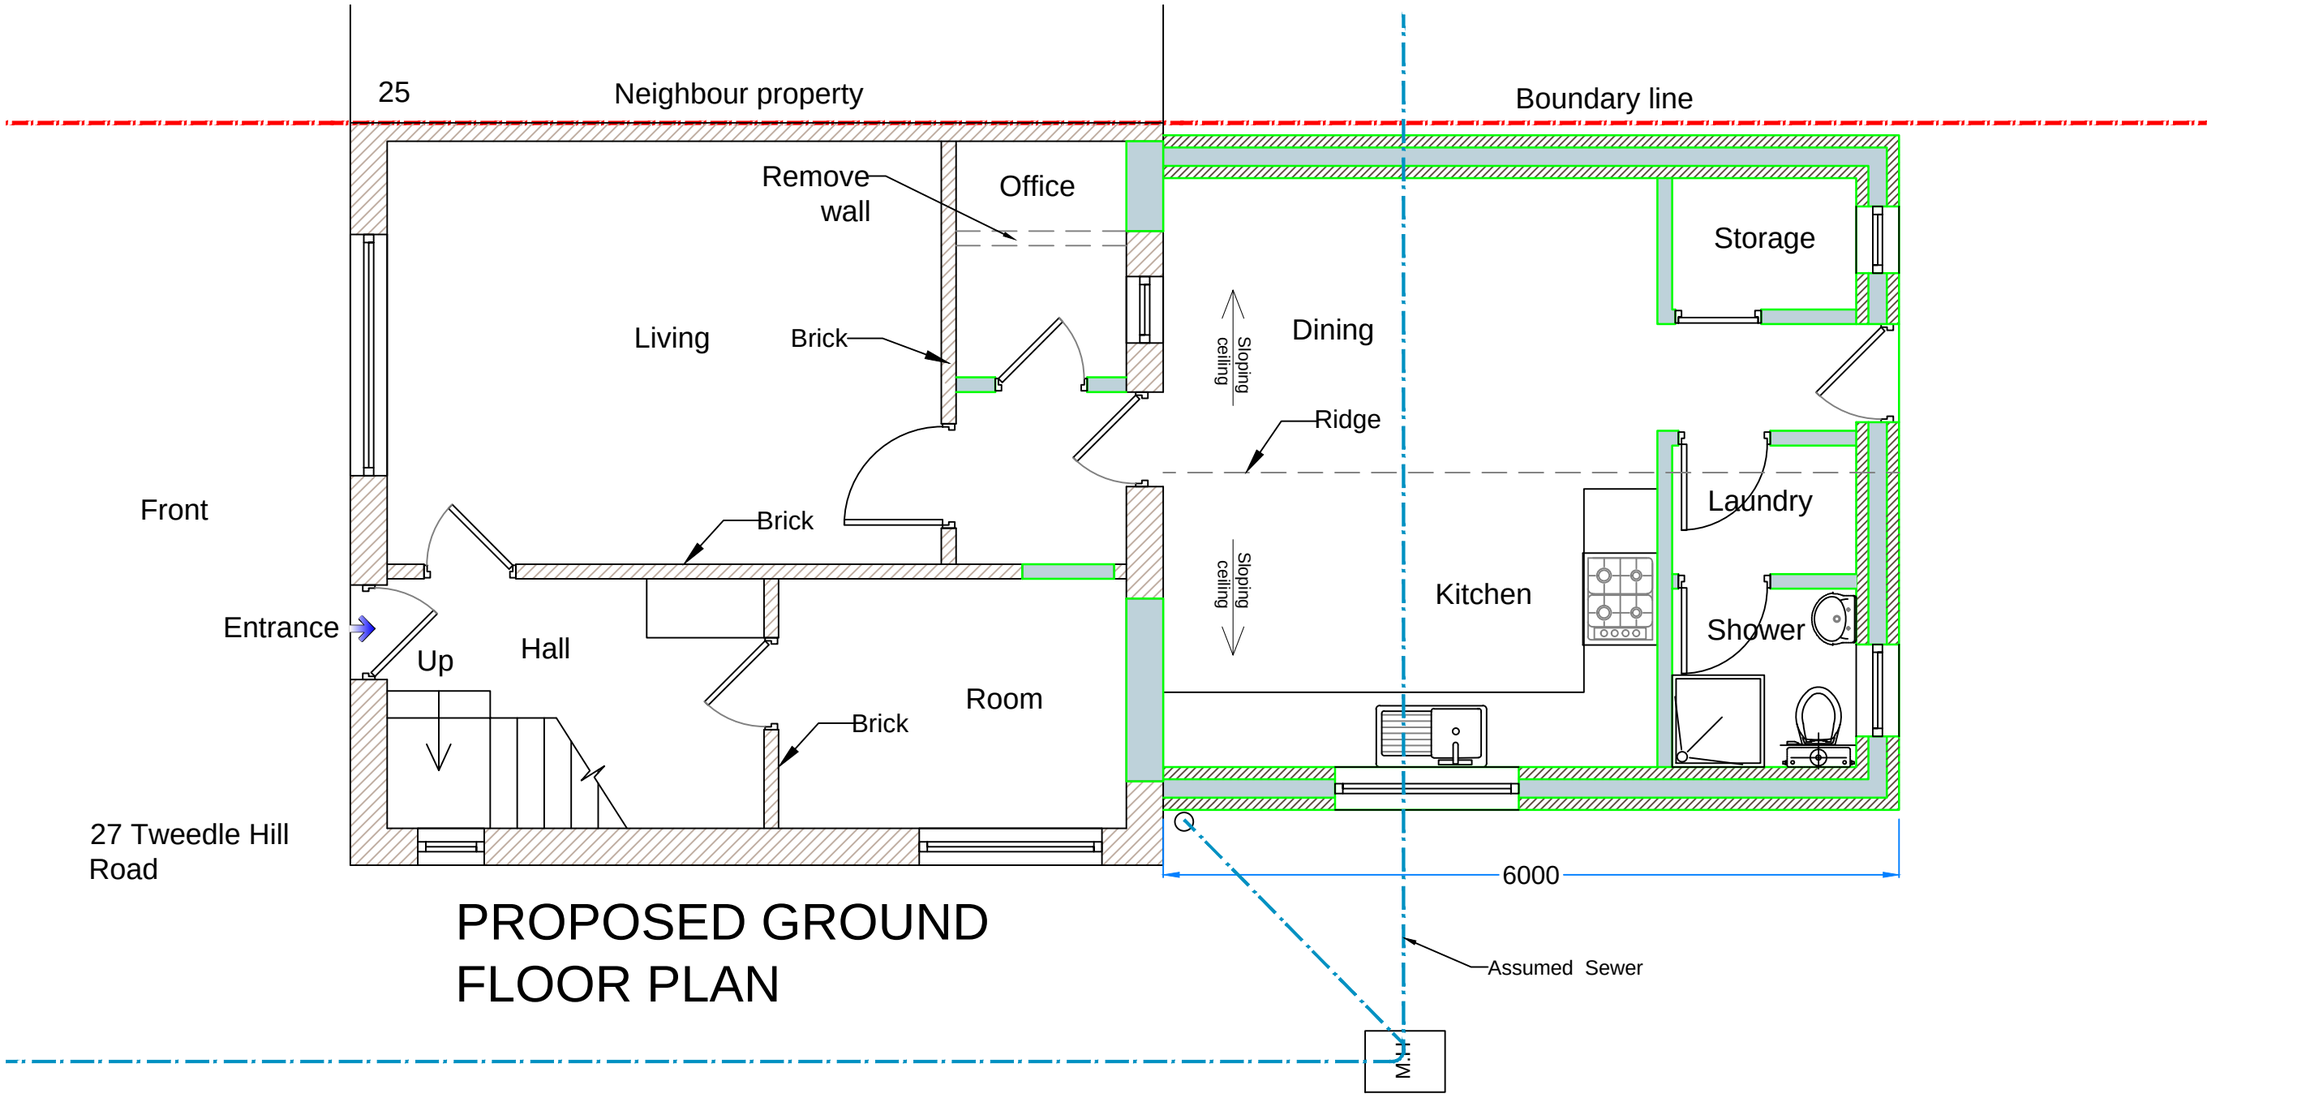

27 Tweedle Hill Road

PROPOSED GROUND FLOOR PLAN

Boundary line

0 1 2 2.5 M
Meters @ 1:50 @ A3

Copyright all rights reserved.
The contents of this drawing can not be copied without written permission of the **DRAWNHOUSE LTD**

DRAWNHOUSE LTD
Agent
E.mail: office@drawnhouse.co.uk
Mob: +44 7999 329377

Key:
- existing
- proposed

Project name: 27 Tweedle Hill Road, Higher Blackley, Manchester, M9 8LQ

Title: PROPOSED GROUND FLOOR PLAN

Project number: 8908
Drawn: AN
Revision:
Scale: A3 - 1:50
Drawing No: 03
Date: February 2024