

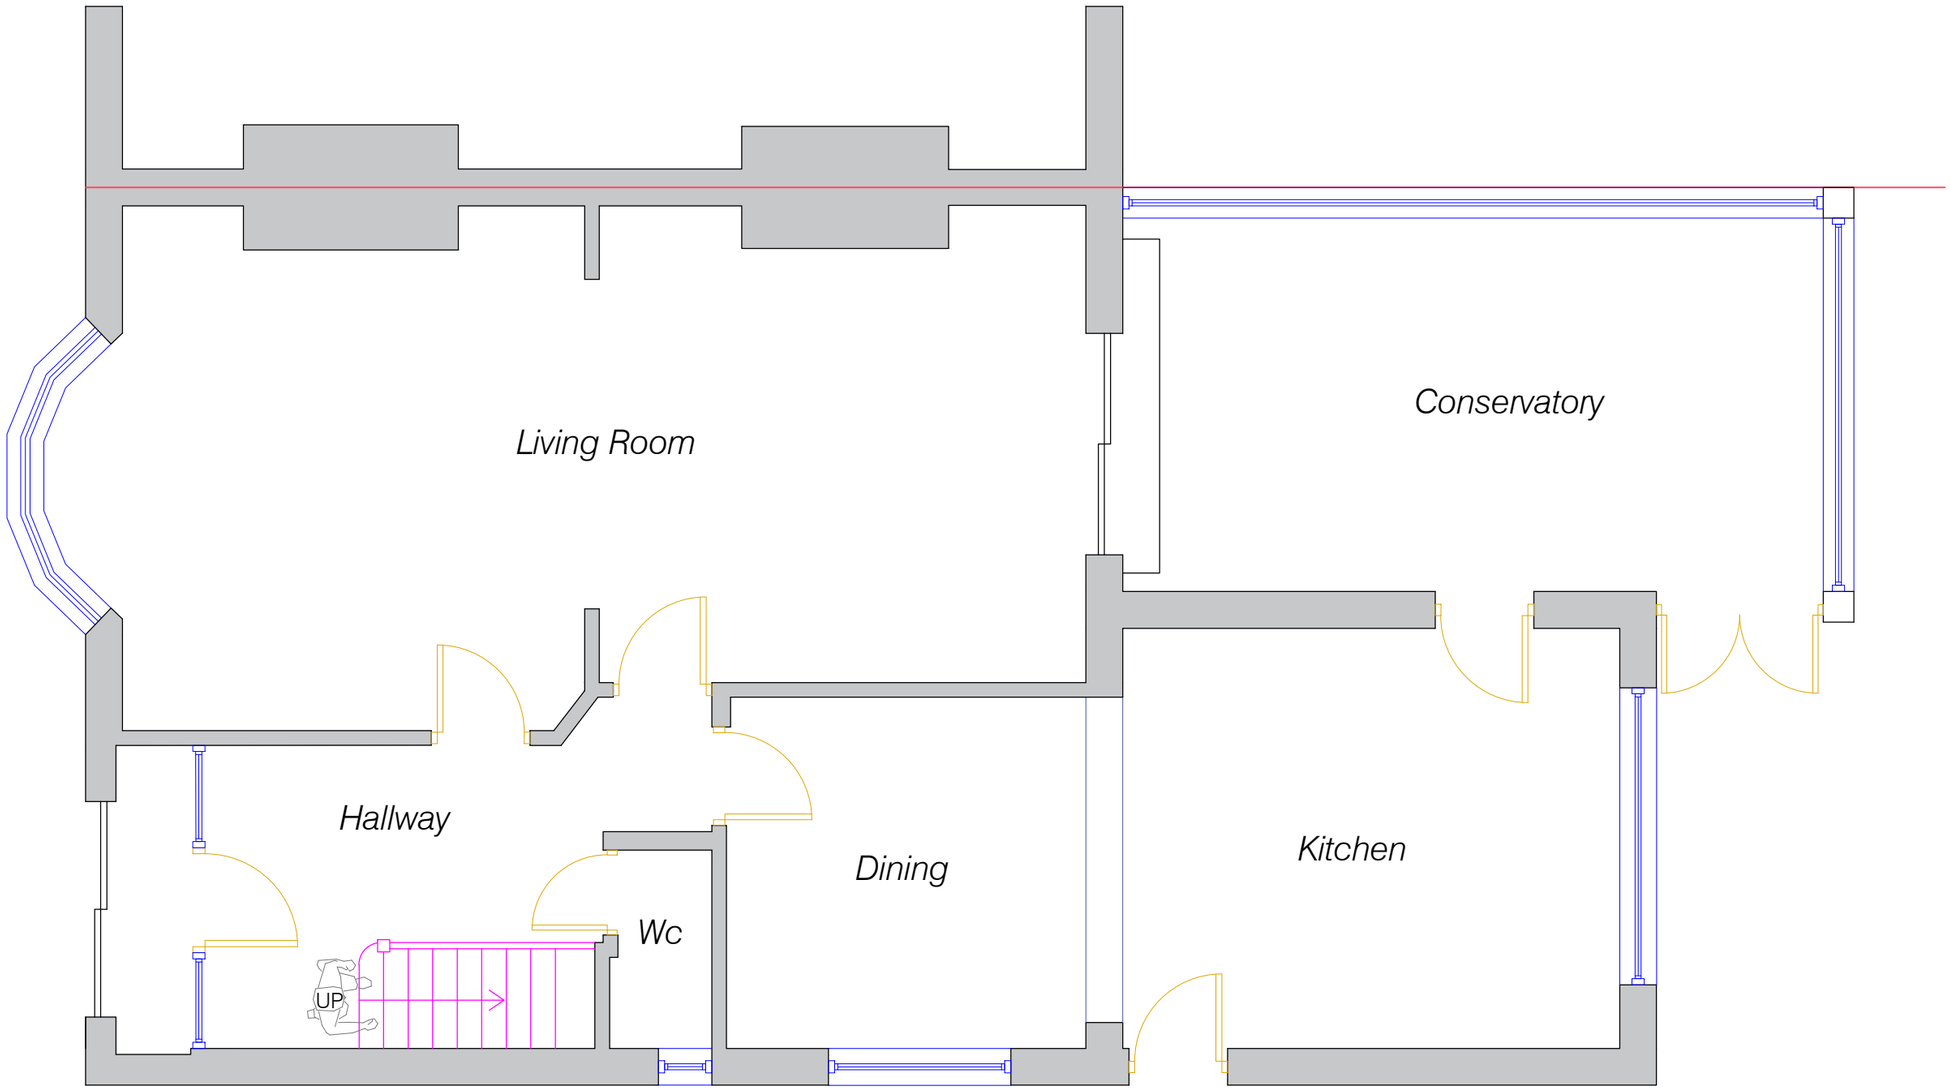


EXISTING GROUND FLOOR PLAN
SCALE 1:50

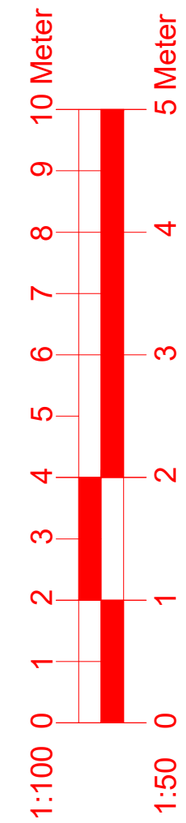


CLIENT NAME : Ahsan-ul-haq & Lubna Ahsan	*231 Manley Road, Chorlton, Manchester, M21 0RB*	EXISTING GROUND FLOOR PLAN	
		PROJECT NUMBER: -	A101
		DATE: AUG 2023	
		DRAWN BY: OBSM	SCALE - 1:50
		CHECKED BY: CHECKER	

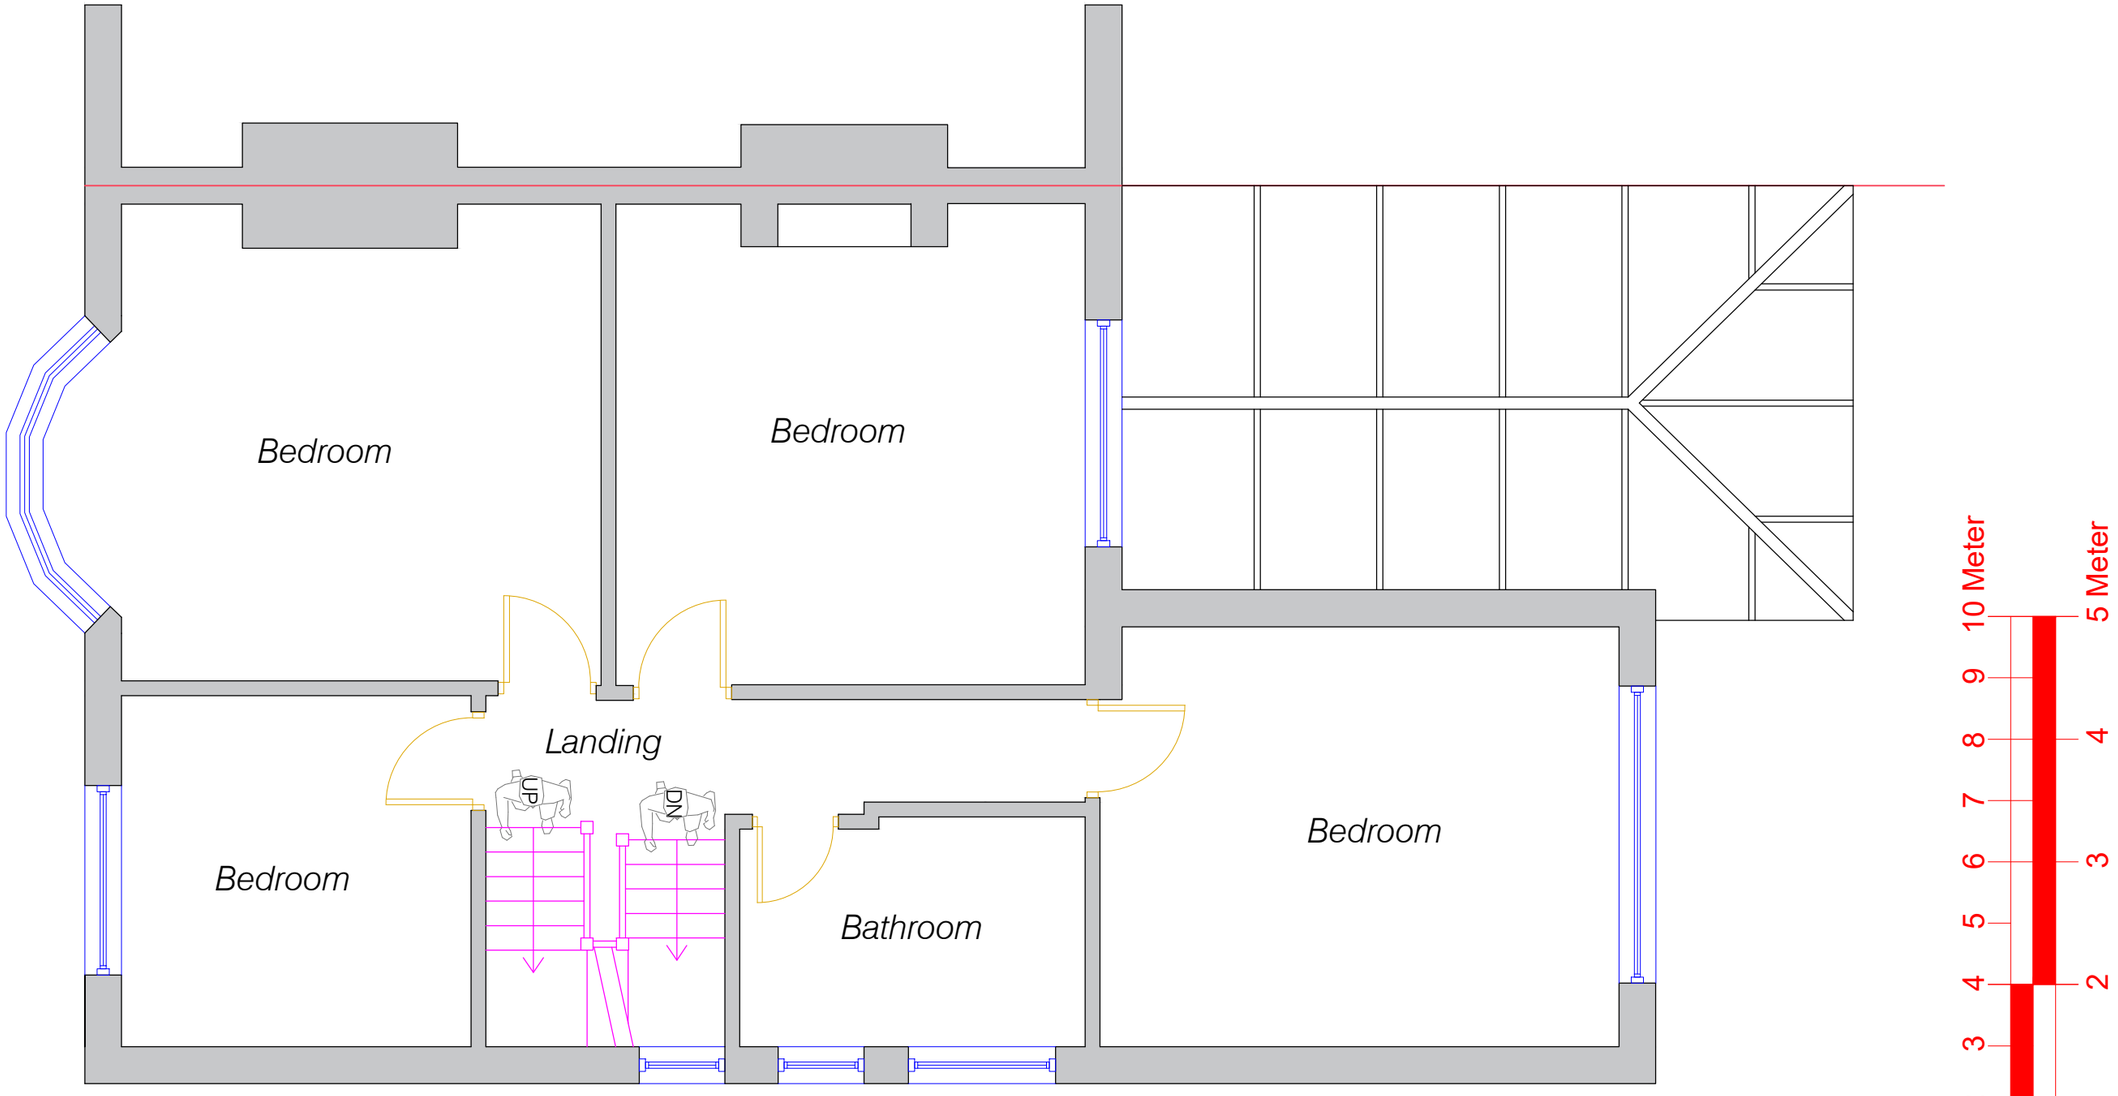


EXISTING FIRST FLOOR PLAN
SCALE 1:50


CLIENT NAME : Ahsan-ul-haq & Lubna Ahsan	*231 Manley Road, Chorlton, Manchester, M21 0RB*	EXISTING FIRST FLOOR PLAN	
		PROJECT NUMBER: -	A102
		DATE: AUG 2023	
		DRAWN BY: OBSM	SCALE - 1:50
		CHECKED BY: CHECKER	

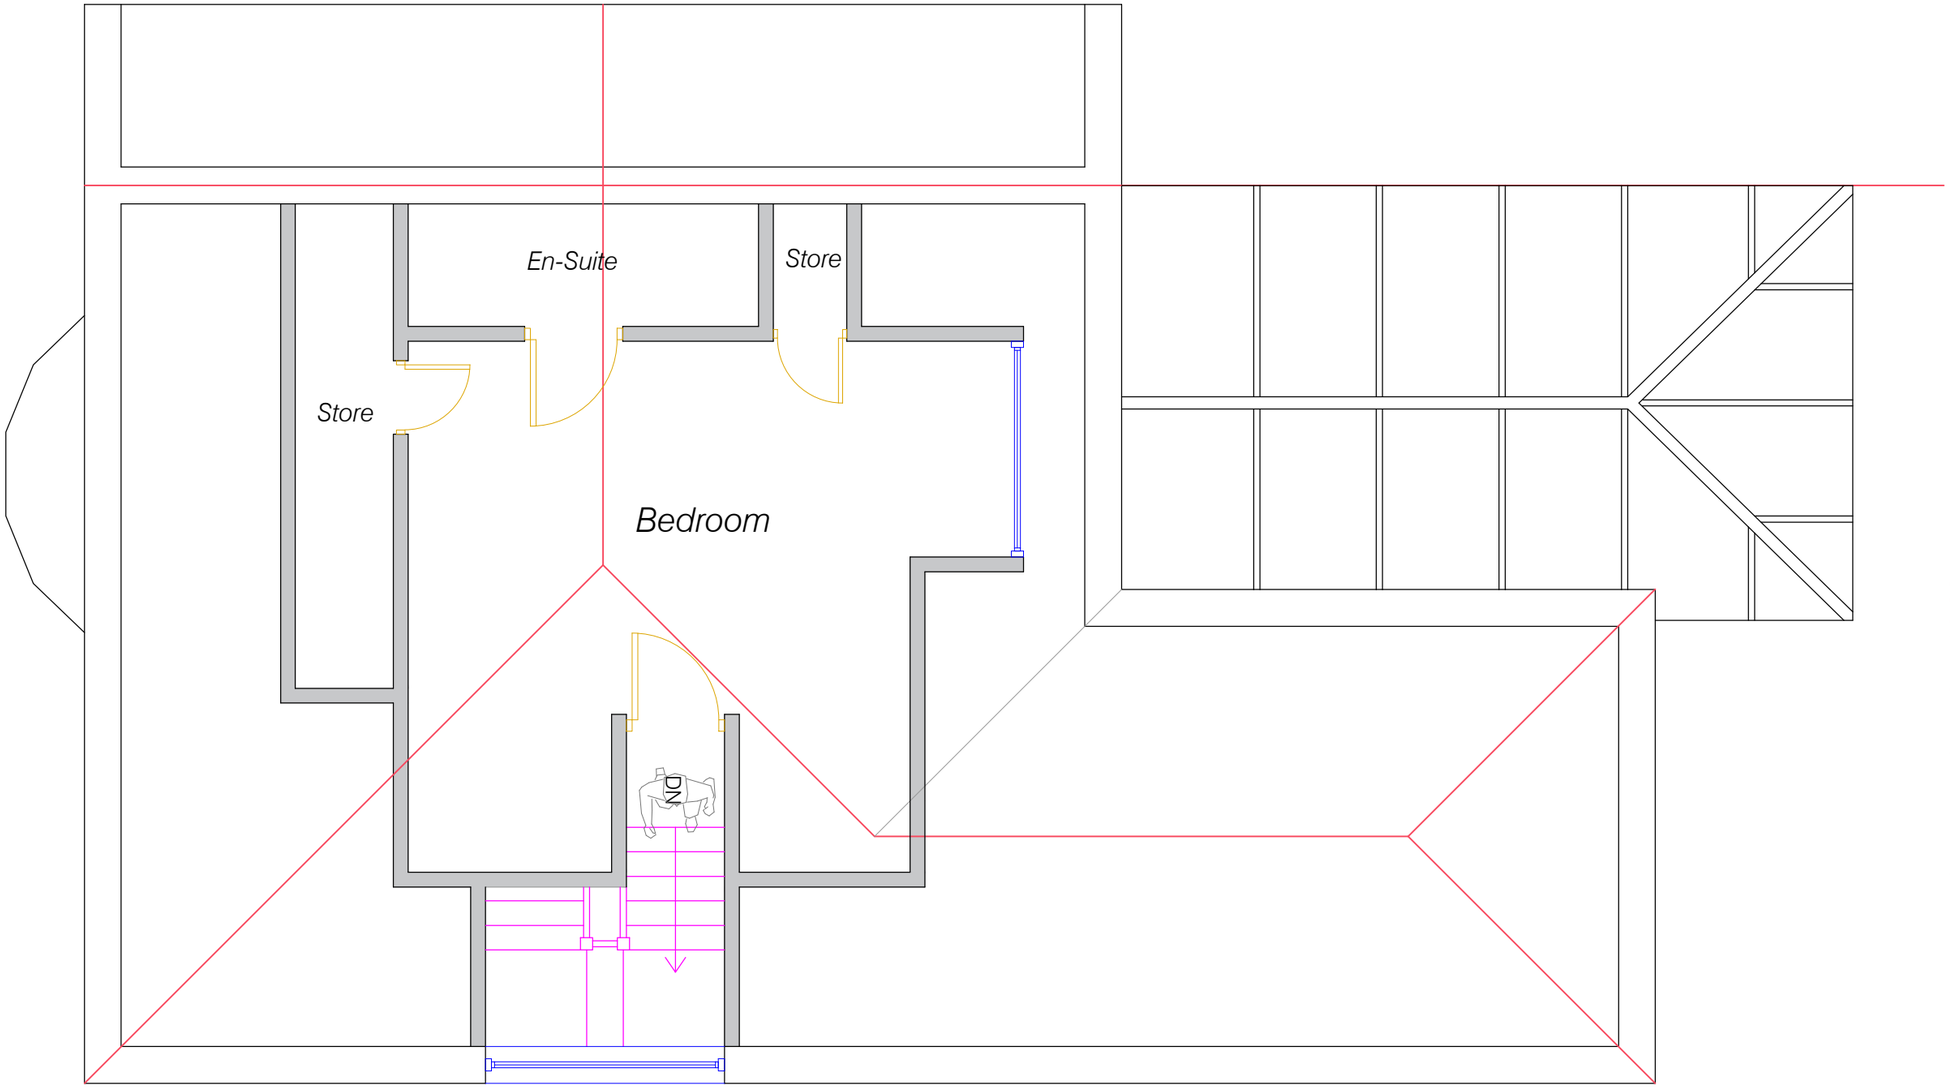


EXISTING LOFT PLAN
SCALE 1:50

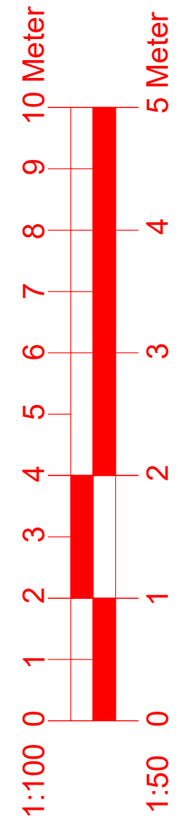


CLIENT NAME : Ahsan-ul-haq & Lubna Ahsan	*231 Manley Road, Chorlton, Manchester, M21 0RB*	EXISTING LOFT PLAN	
		PROJECT NUMBER: -	A103
		DATE: AUG 2023	
		DRAWN BY: OBSM	SCALE - 1:50
		CHECKED BY: CHECKER	

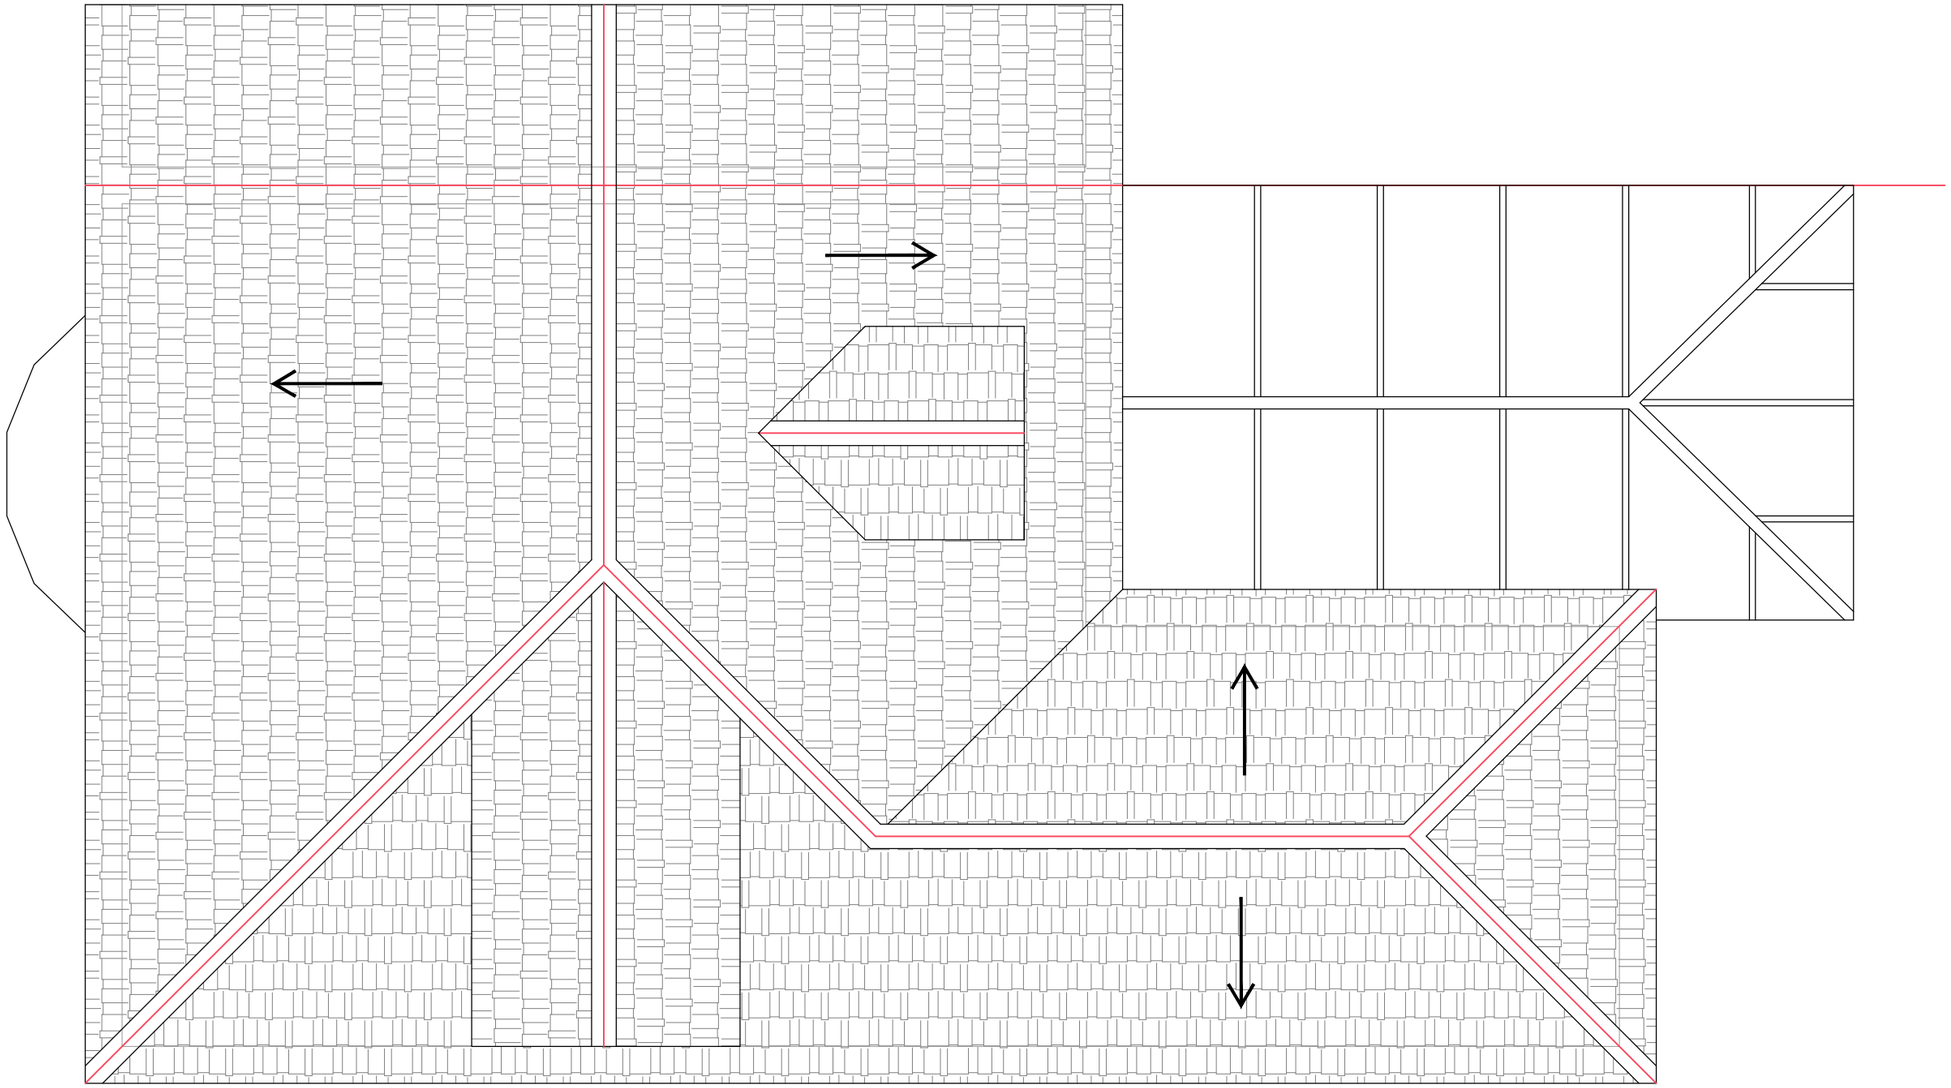

EXISTING ROOF PLAN
SCALE 1:50

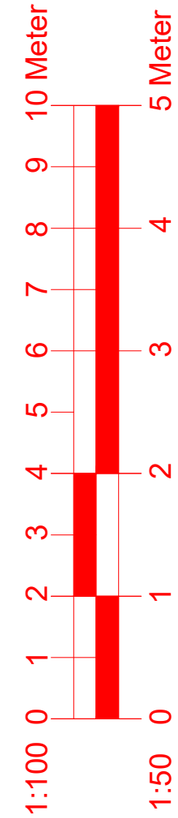



CLIENT NAME : Ahsan-ul-haq & Lubna Ahsan	*231 Manley Road, Chorlton, Manchester, M21 0RB*	EXISTING ROOF PLAN	
		PROJECT NUMBER: -	A104
		DATE: AUG 2023	
		DRAWN BY: OBSM	SCALE - 1:50
		CHECKED BY: CHECKER	

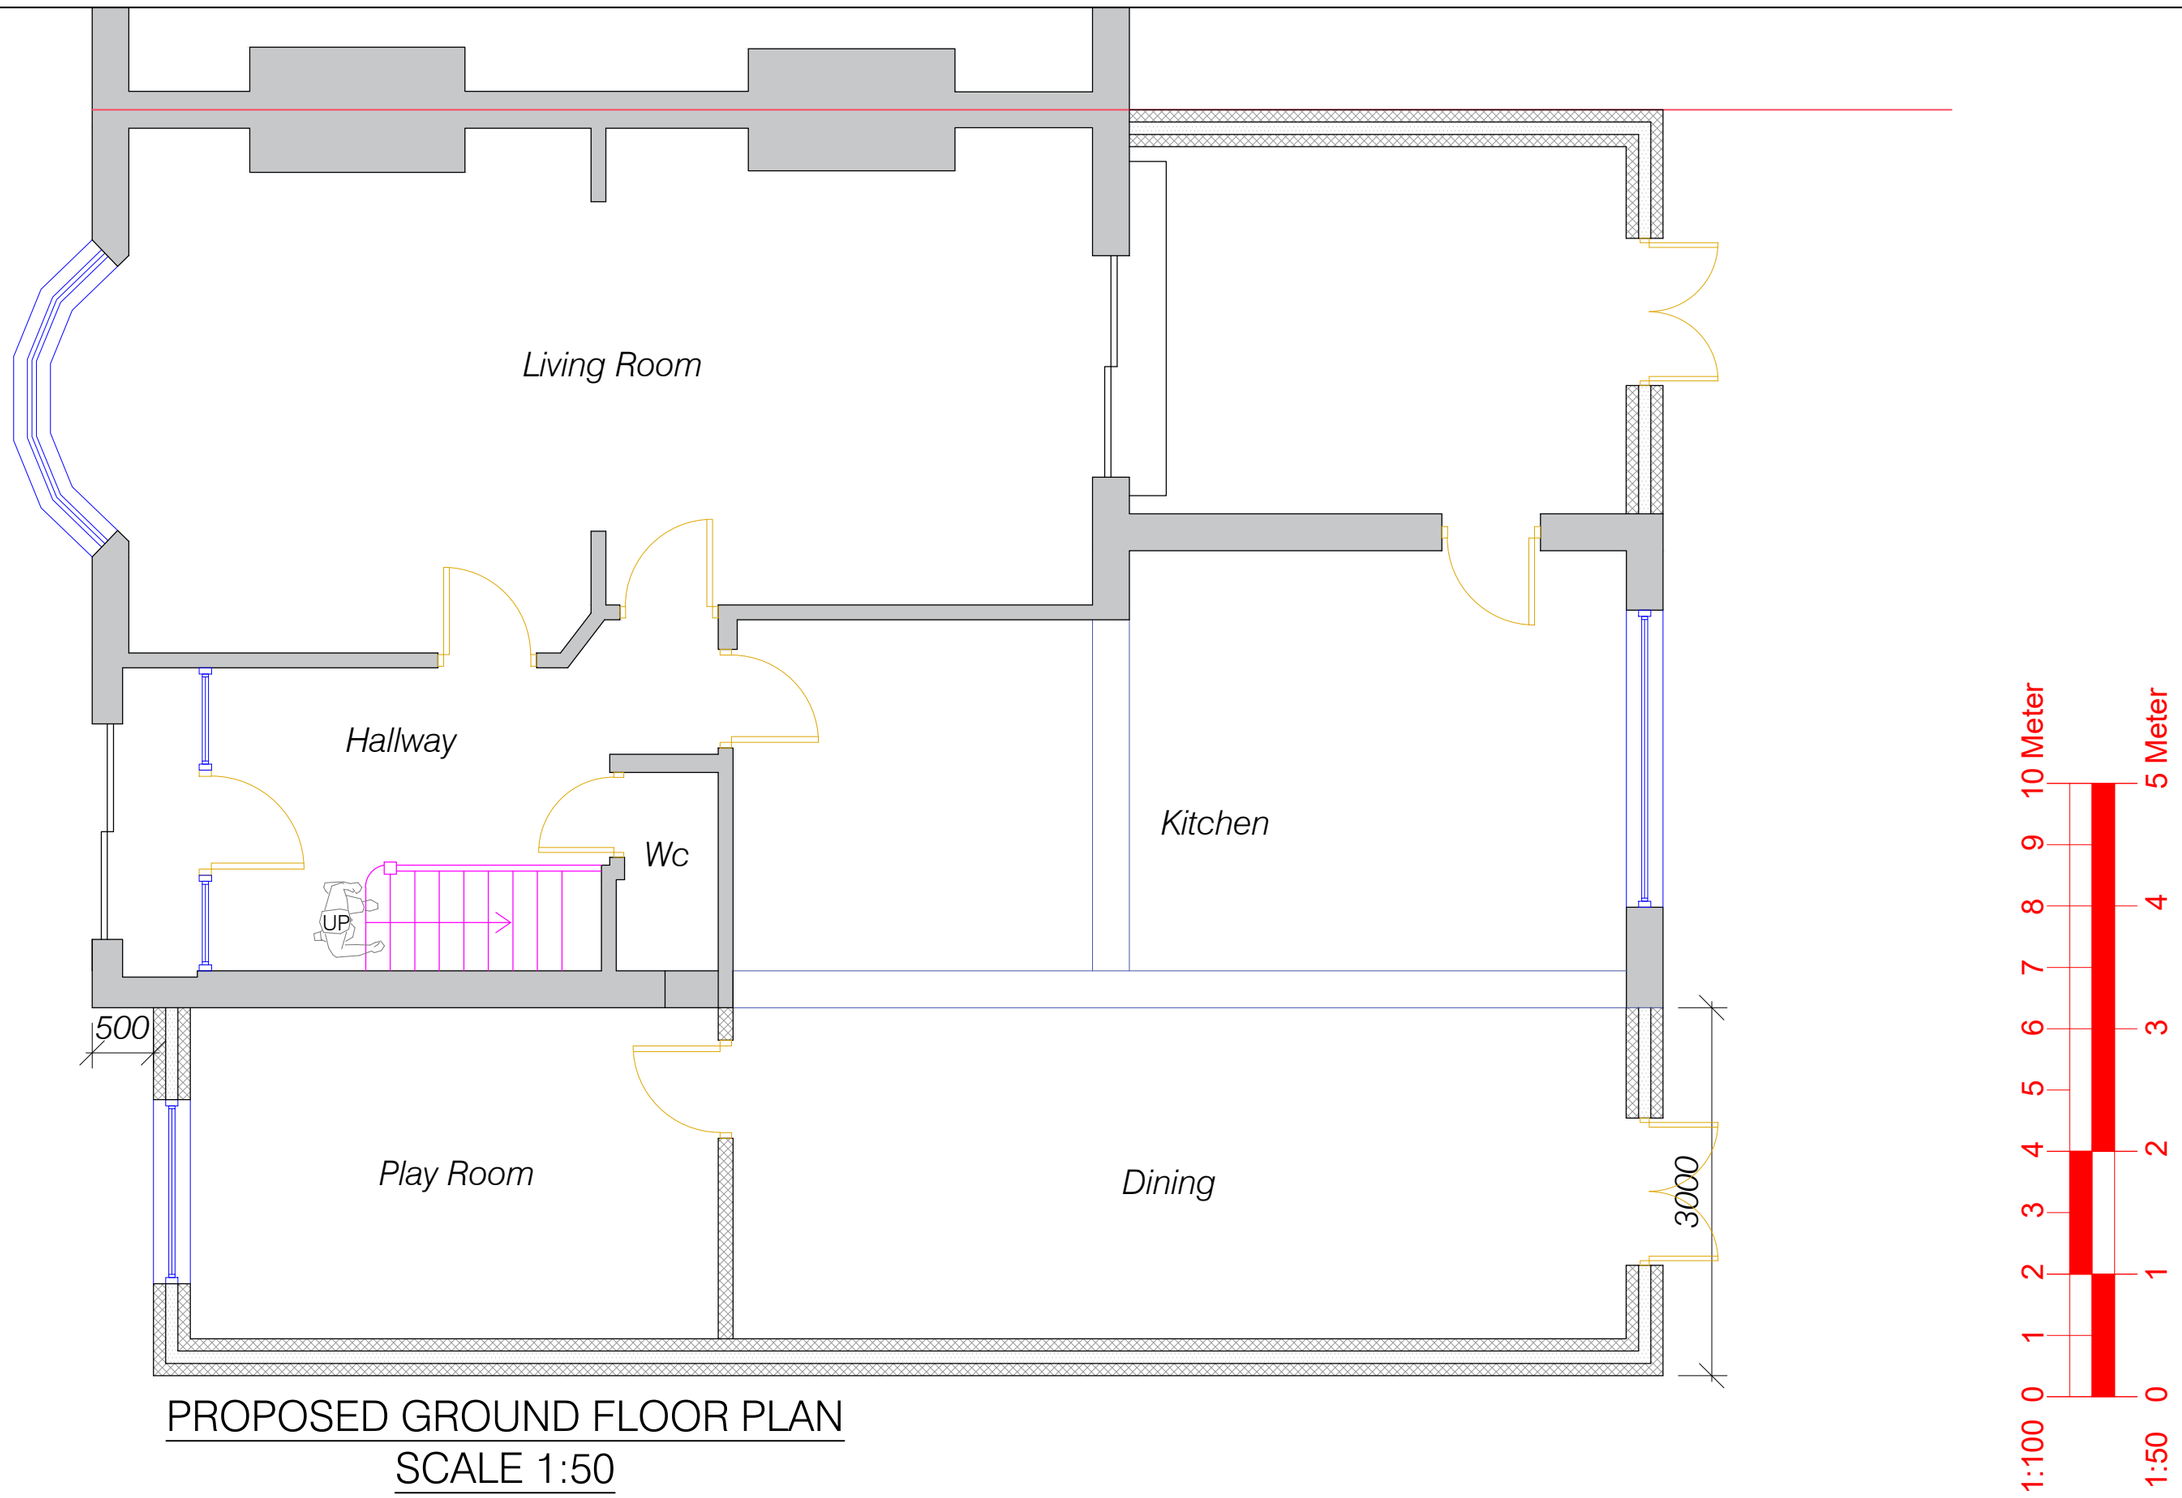

PROPOSED GROUND FLOOR PLAN
SCALE 1:50


CLIENT NAME : Ahsan-ul-haq & Lubna Ahsan	*231 Manley Road, Chorlton, Manchester, M21 0RB*	PROPOSED GROUND FLOOR PLAN	
		PROJECT NUMBER: -	A105
		DATE: AUG 2023	
		DRAWN BY: OBSM	SCALE - 1:50
		CHECKED BY: CHECKER	

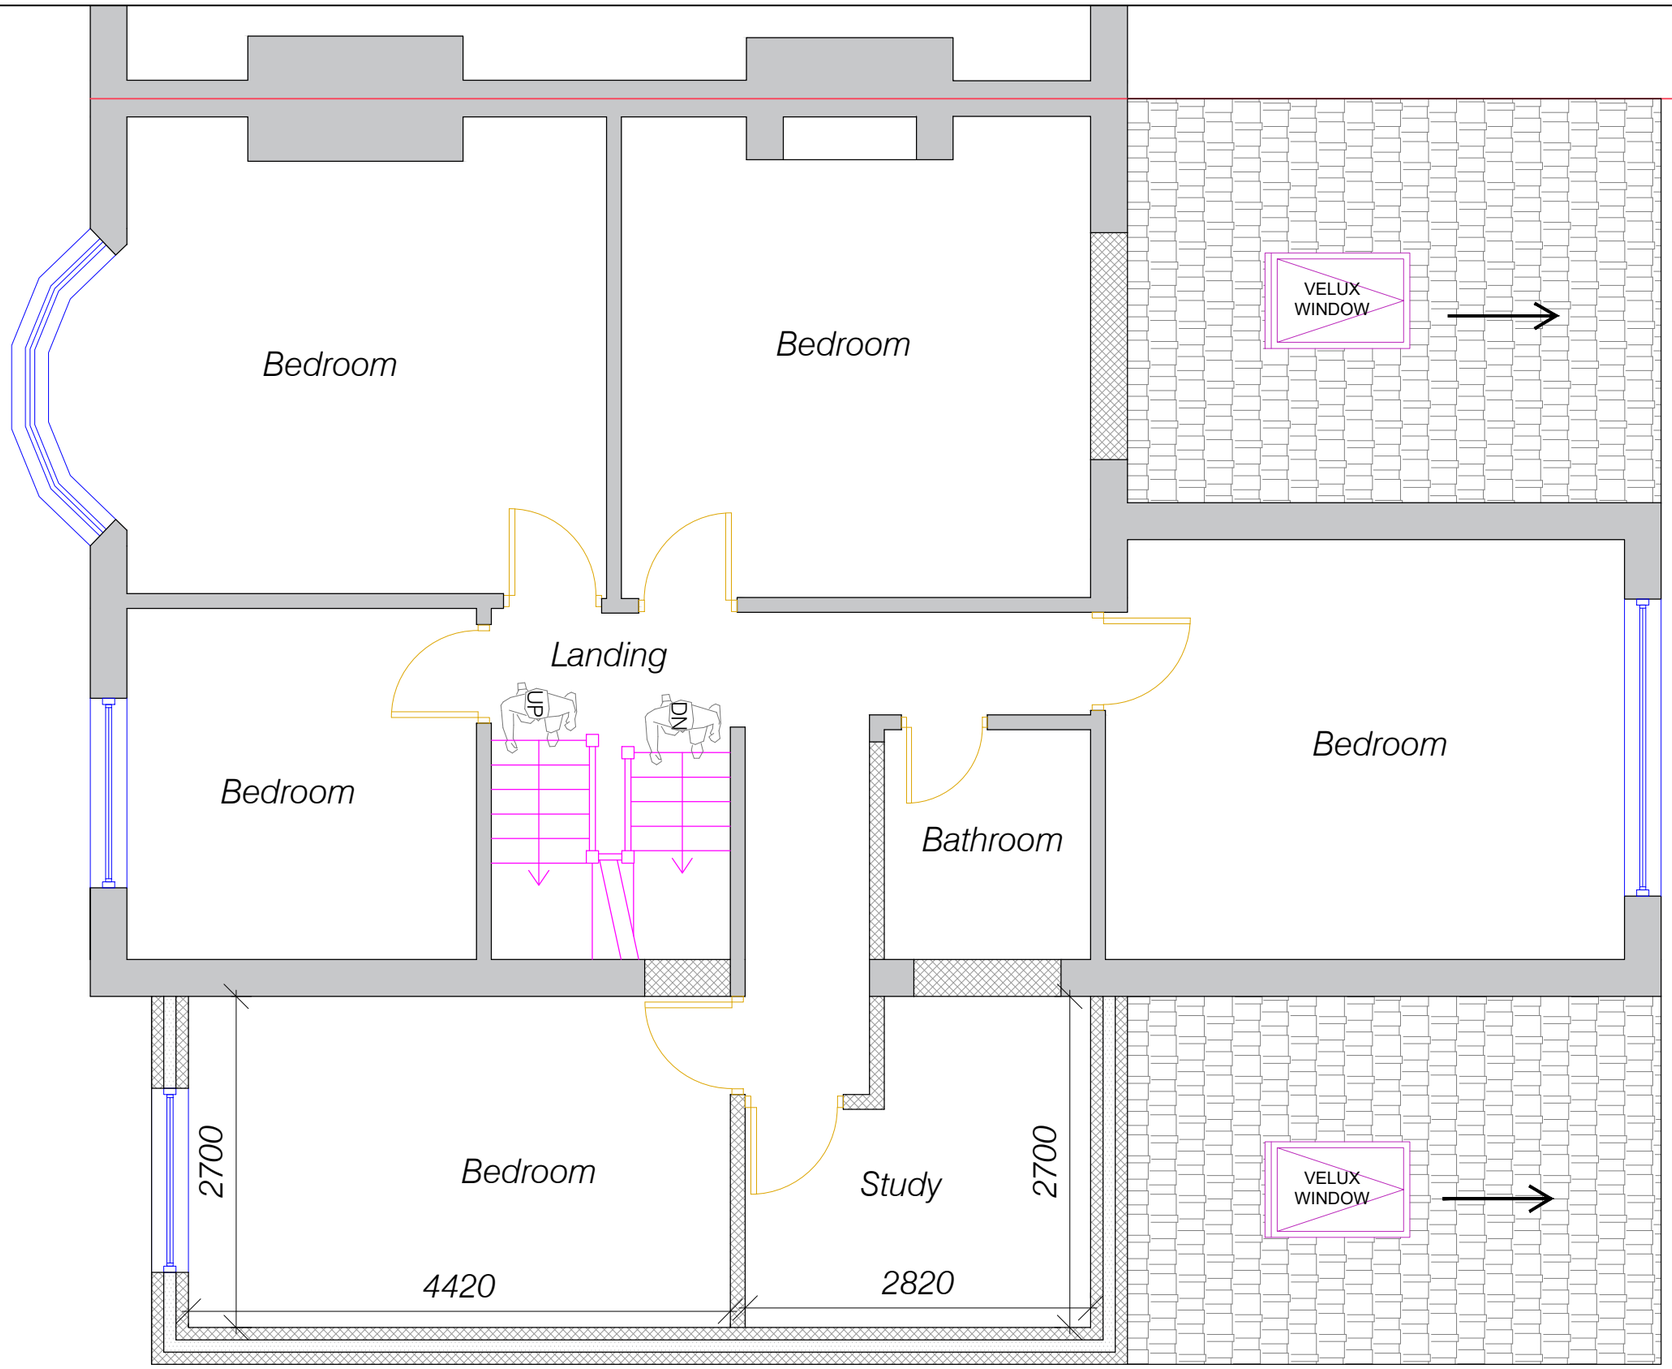


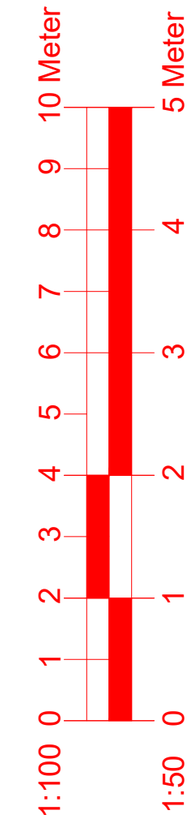

PROPOSED FIRST FLOOR PLAN
SCALE 1:50

CLIENT NAME : Ahsan-ul-haq & Lubna Ahsan	*231 Manley Road, Chorlton, Manchester, M21 0RB*	PROPOSED FIRST FLOOR PLAN	
		PROJECT NUMBER: -	A106
		DATE: AUG 2023	
		DRAWN BY: OBSM	SCALE - 1:50
		CHECKED BY: CHECKER	

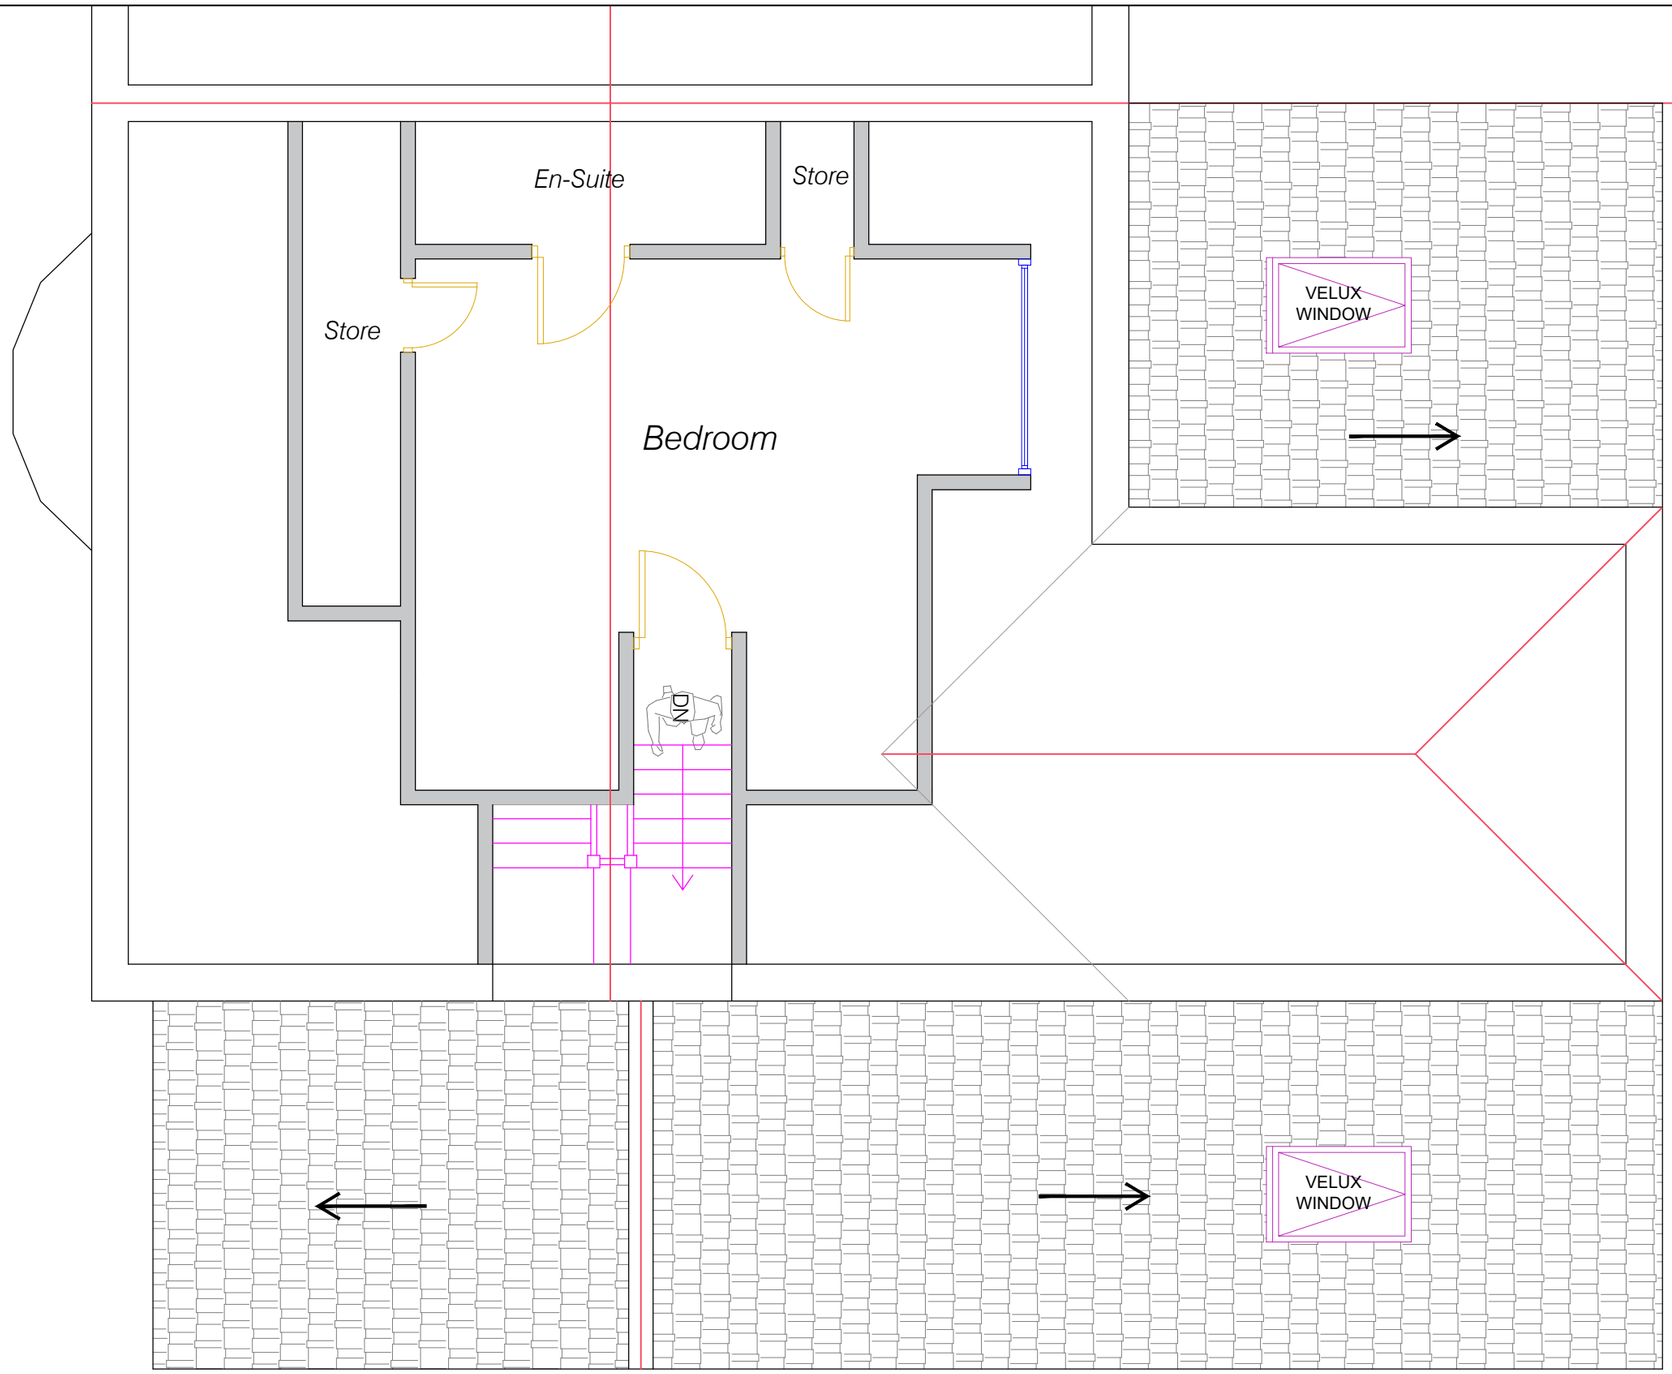

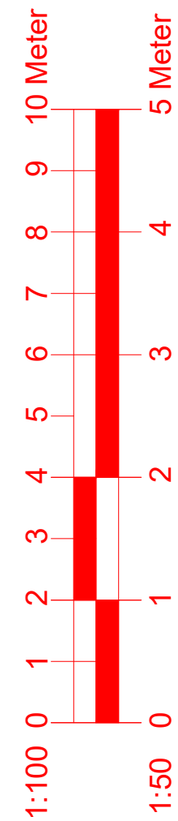

PROPOSED LOFT PLAN
SCALE 1:50

CLIENT NAME : Ahsan-ul-haq & Lubna Ahsan


231 Manley Road, Chorlton, Manchester, M21 0RB

PROPOSED LOFT PLAN

PROJECT NUMBER:	-
DATE:	AUG 2023
DRAWN BY:	OBSM
CHECKED BY:	CHECKER

A107

SCALE - 1:50

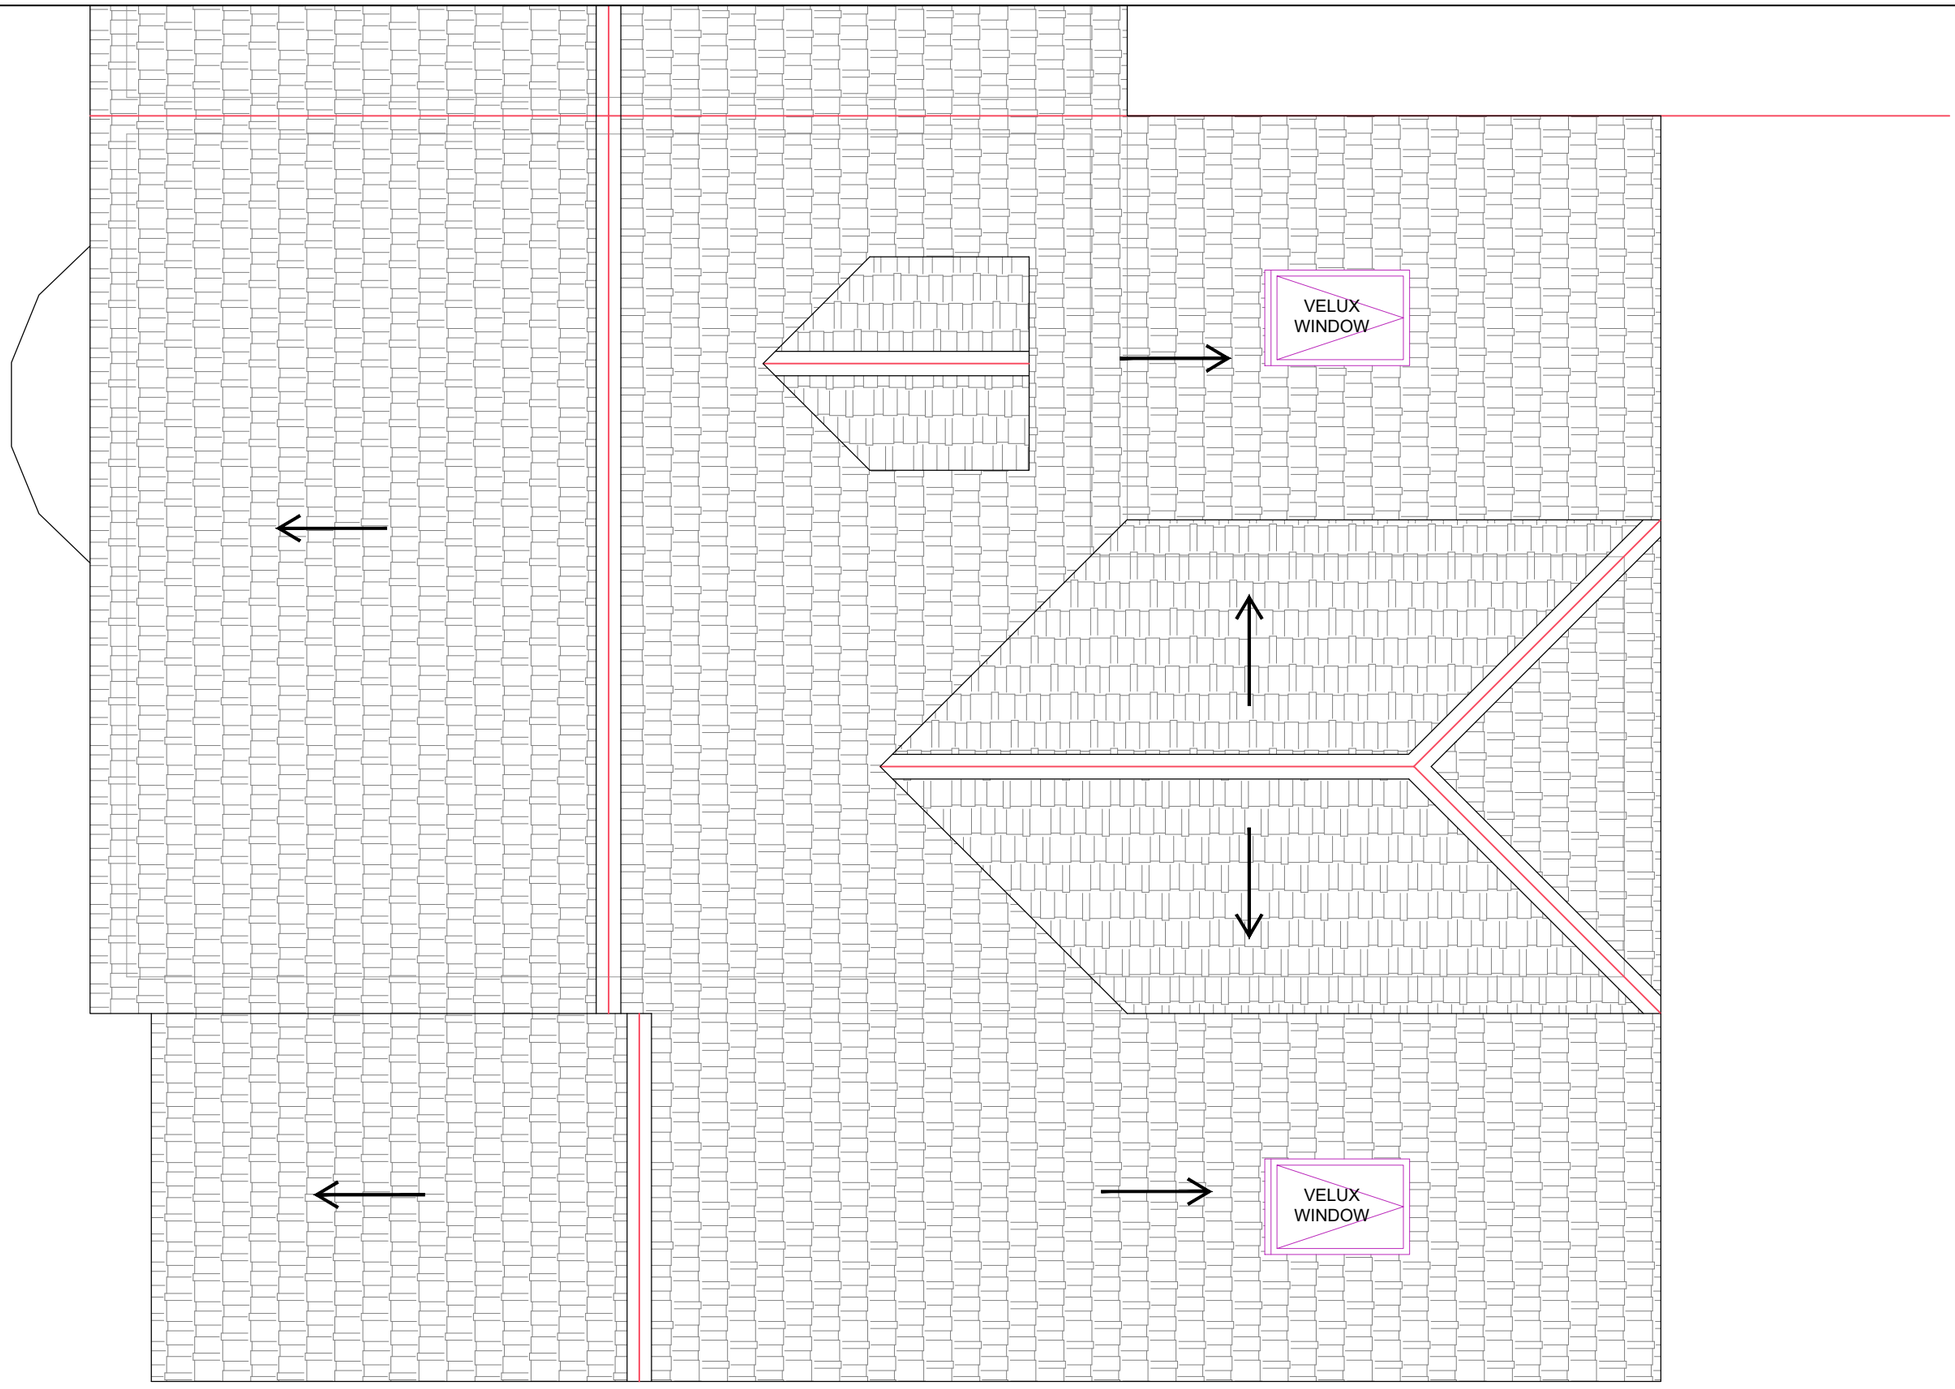


PROPOSED ROOF PLAN
SCALE 1:50

CLIENT NAME : Ahsan-ul-haq & Lubna Ahsan	*231 Manley Road, Chorlton, Manchester, M21 0RB*	PROPOSED ROOF PLAN	
		PROJECT NUMBER: -	A108
		DATE: AUG 2023	
		DRAWN BY: OBSM	SCALE - 1:50
		CHECKED BY: CHECKER	




EXISTING FRONT ELEVATION
SCALE 1:100

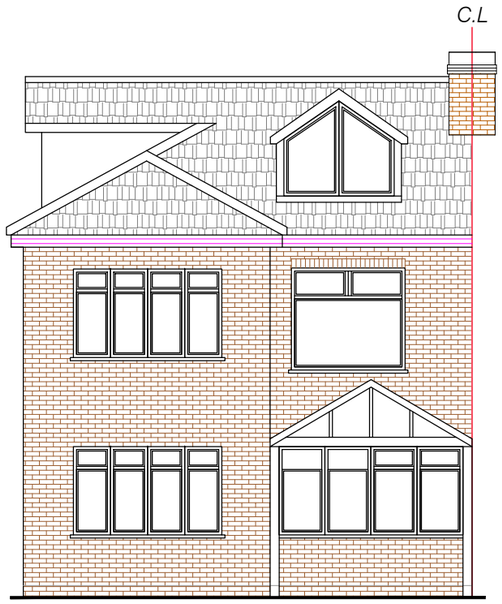

EXISTING REAR ELEVATION
SCALE 1:100

EXISTING ELEVATION SIDE A
SCALE 1:100

EXISTING ELEVATION SIDE B
SCALE 1:100

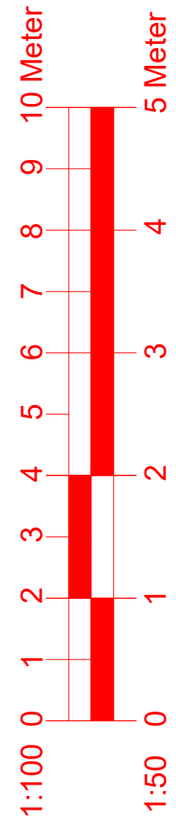

CLIENT NAME : Ahsan-ul-haq & Lubna Ahsan

231 Manley Road, Chorlton, Manchester, M21 0RB

EXISTING ELEVATIONS

PROJECT NUMBER:	-
DATE:	AUG 2023
DRAWN BY:	OBSM
CHECKED BY:	CHECKER

A109

SCALE - 1:100




PROPOSED FRONT ELEVATION
SCALE 1:100



PROPOSED REAR ELEVATION
SCALE 1:100

PROPOSED ELEVATION SIDE A
SCALE 1:100

PROPOSED ELEVATION SIDE B
SCALE 1:100

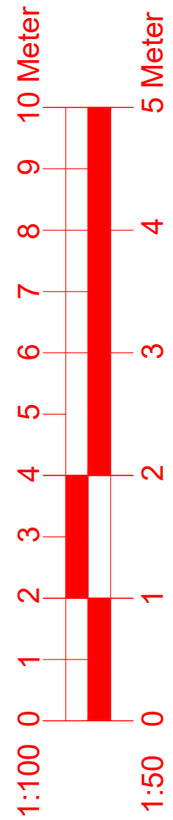

CLIENT NAME : Ahsan-ul-haq & Lubna Ahsan	*231 Manley Road, Chorlton, Manchester, M21 0RB*	PROPOSED ELEVATIONS
	PROJECT NUMBER: -	A110
	DATE: AUG 2023	
	DRAWN BY: OBSM	SCALE - 1:100
	CHECKED BY: CHECKER	